




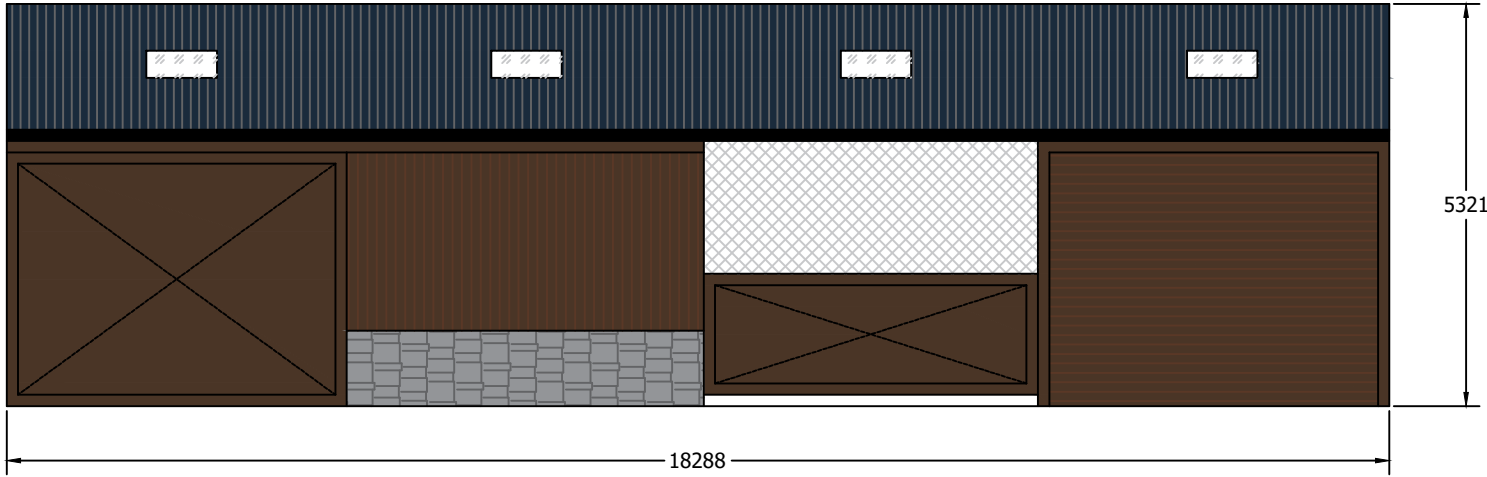


Northwest Side Elevation

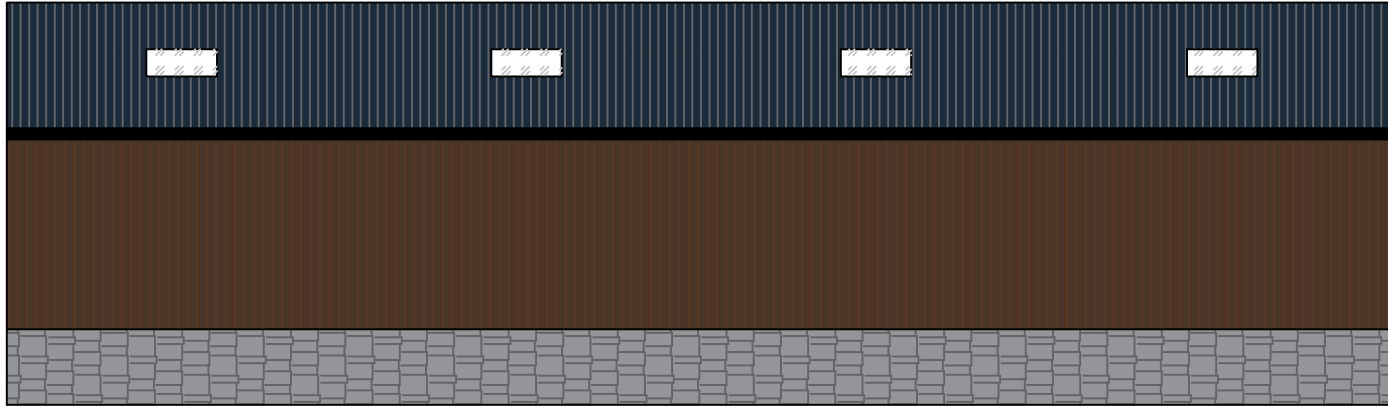


Southeast Side Elevation

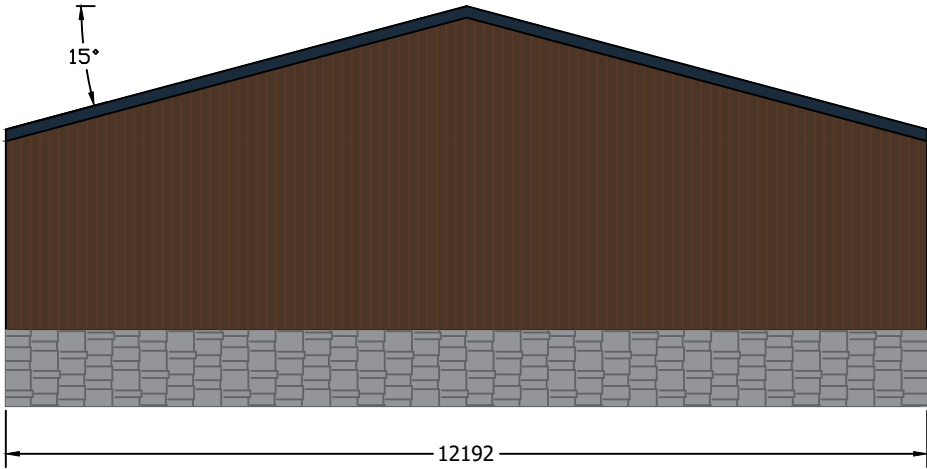

Northeast Gable Elevation

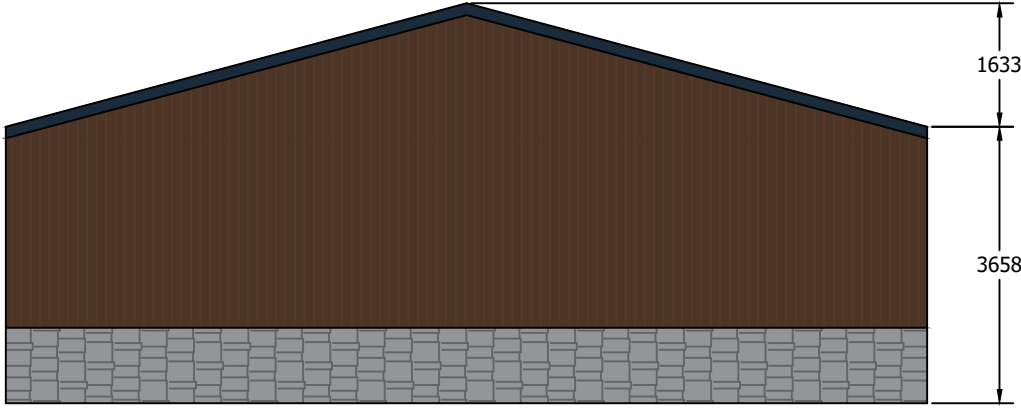

Southwest Gable Elevation

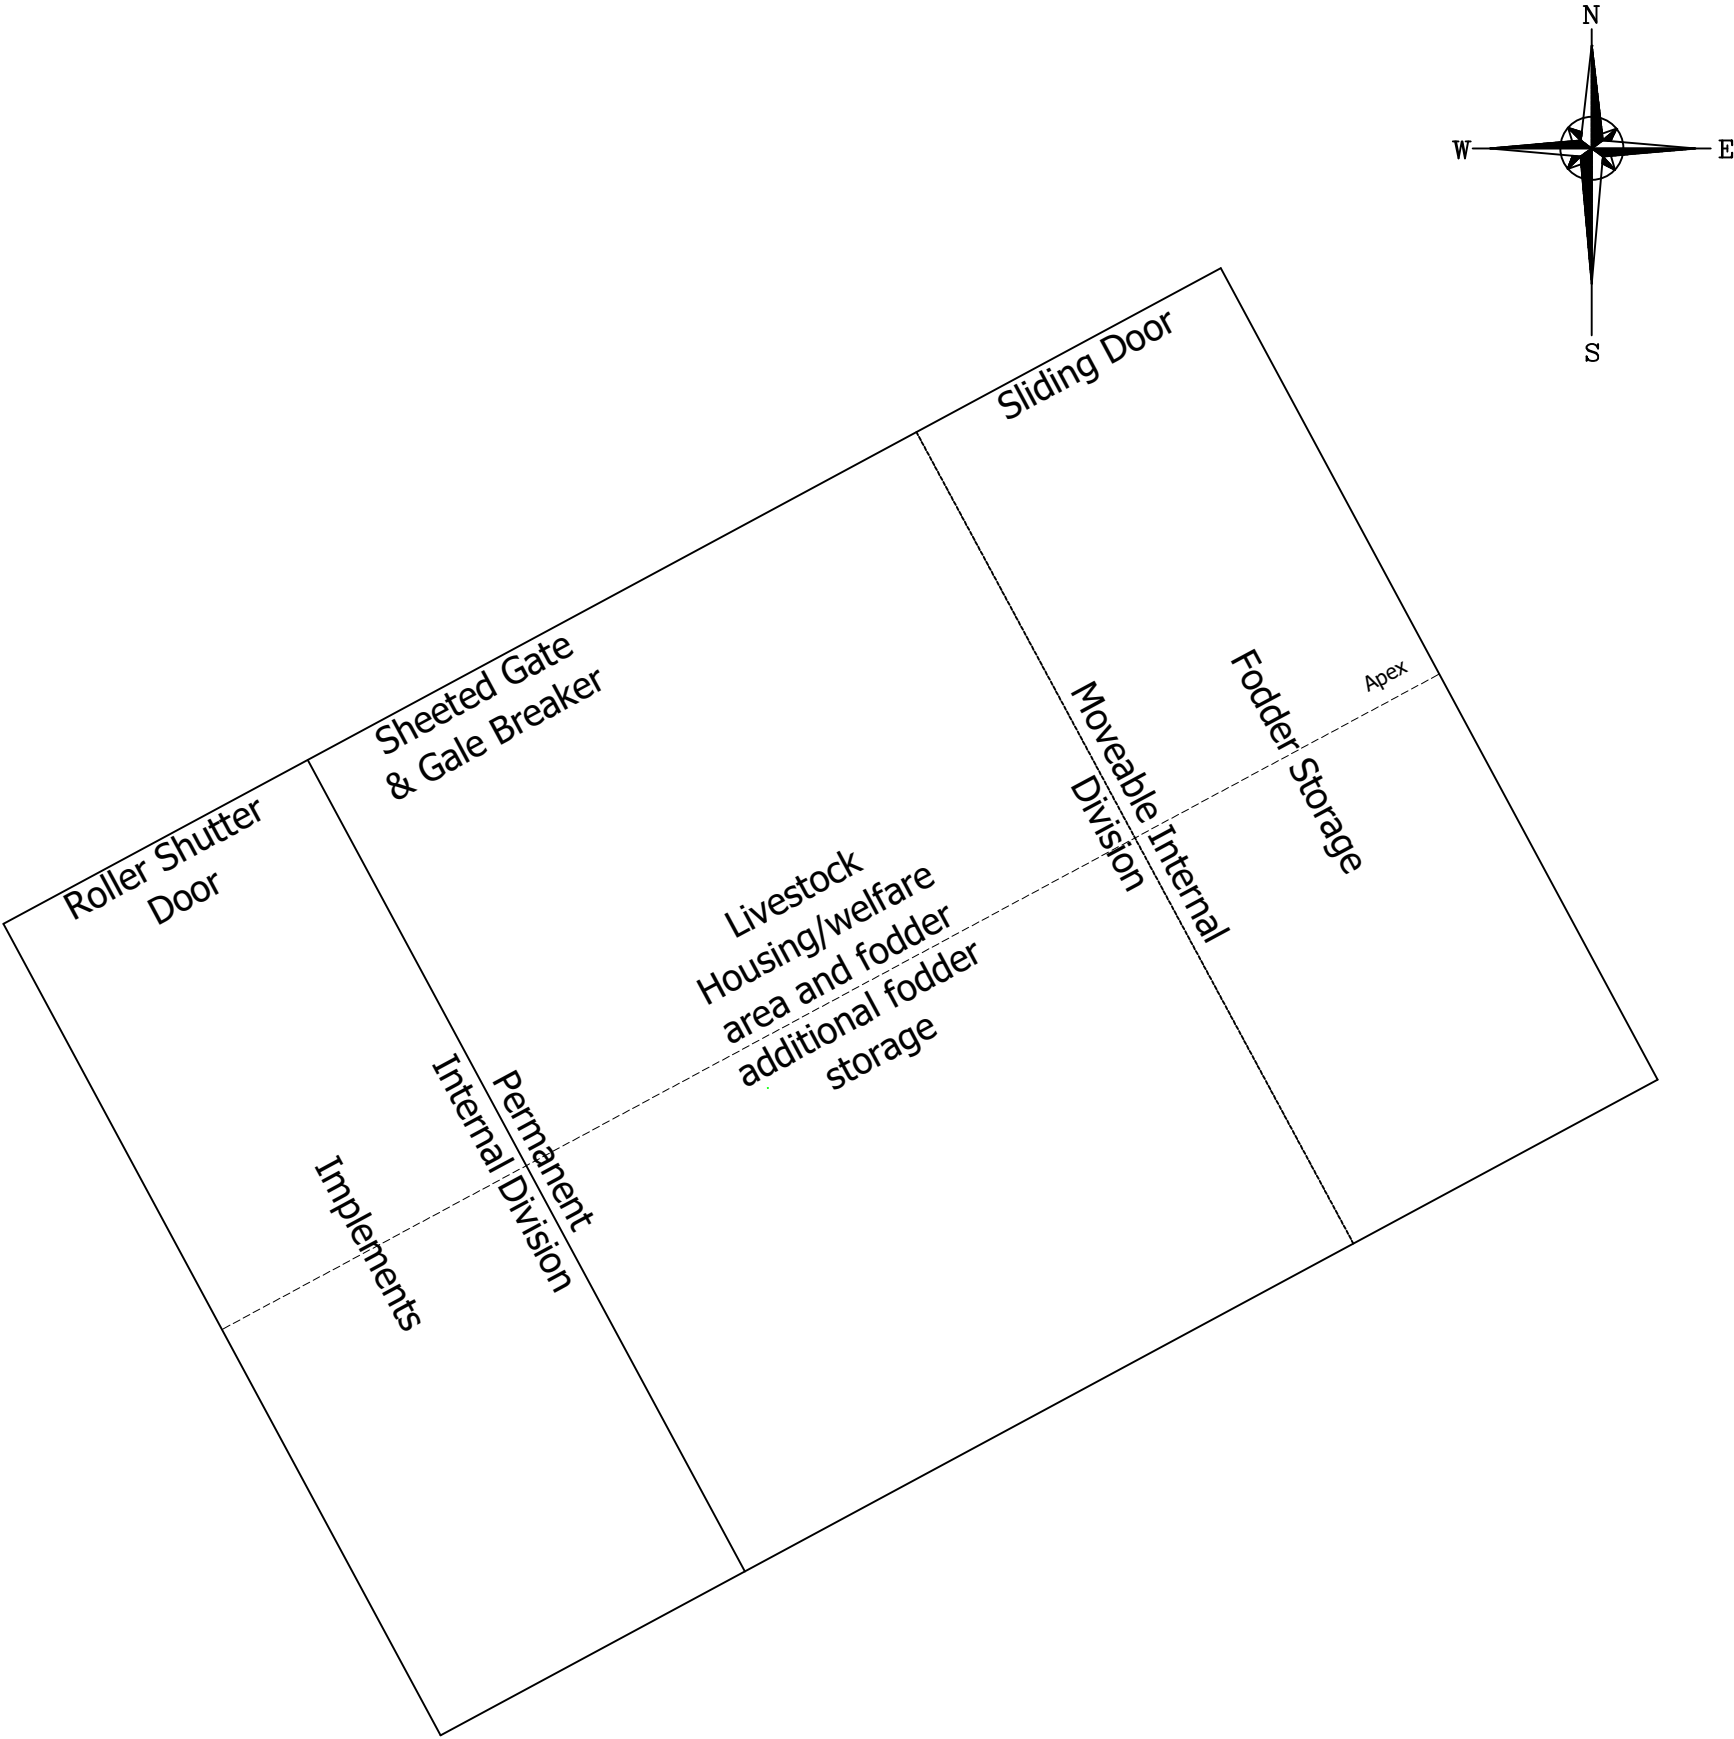

Roof sheeting to be factory coated coloured fibre cement sheeting, coloured Slate Blue (18B29), incorporating GRP roof lights.

Vertical cladding box profile steel sheeting, coloured Vandyke Brown (08B29).

Below cladding to be pre-stressed concrete panels faced with reconstituted stone

The northwest side elevation will incorporate a roller shutter door, sheeted gate opening with Gale Breaker ventilation curtain above and a sliding door opening.

All dimensions shown in mm.

© Copyright J C Harrison Planning & Admin Services jo@jcharrison.co.uk 07792 144155	
Client: Ms K Naden 35 Batham Gate Road	
Project: Proposed Replacement building off Longridge Lane	
Title: Proposed Elevations and Floor Plan	
Drawn: J Harrison	Date: 27.06.2024
Scales: 1:100 @ A2	
Drg. No.: 1167-005	Rev.: A