






Proposed Front Elevation

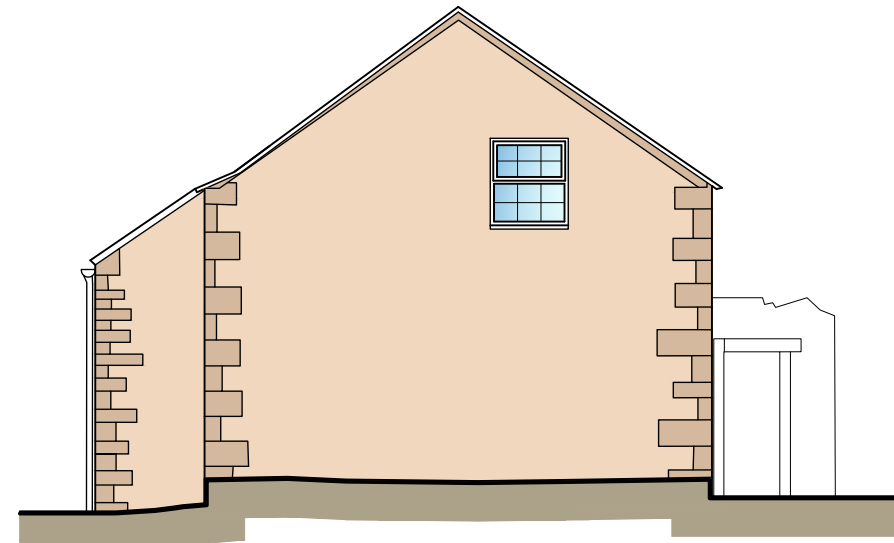


Proposed Side Elevation

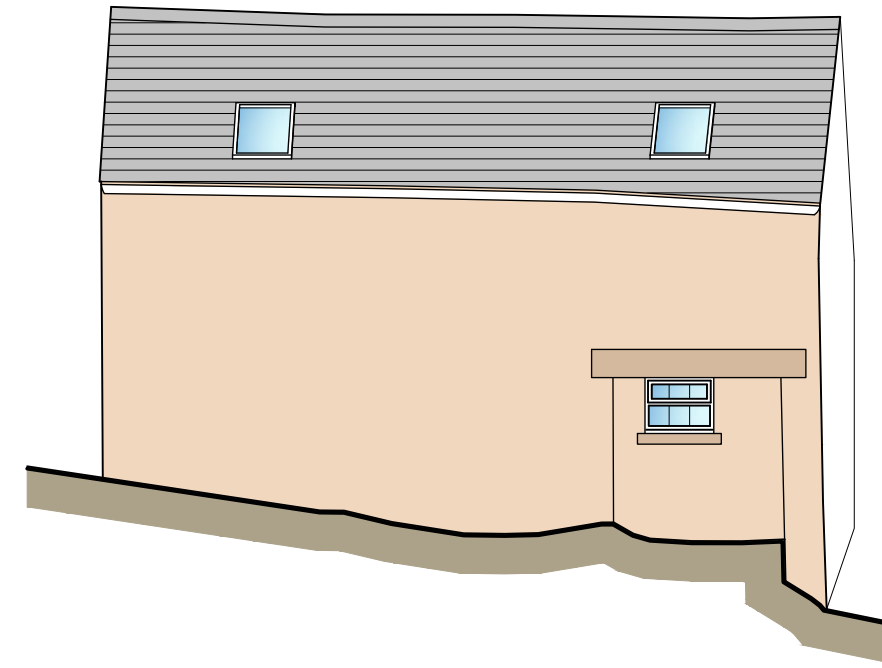


Proposed Rear Elevation

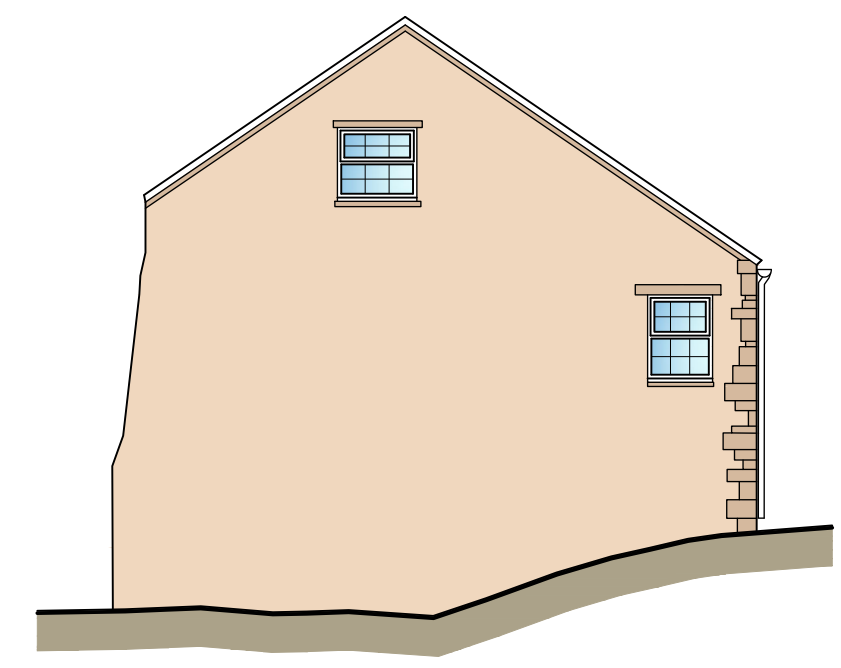

Proposed Side Elevation

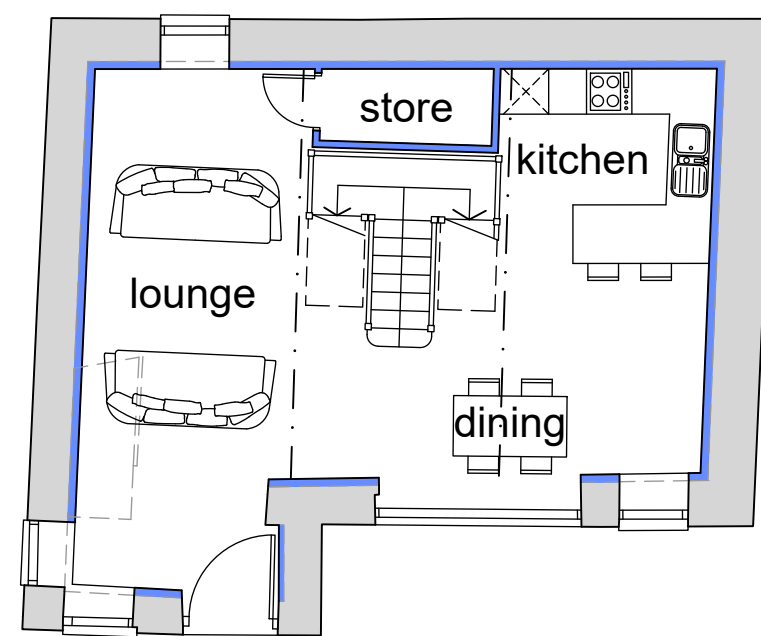

Proposed Ground Floor

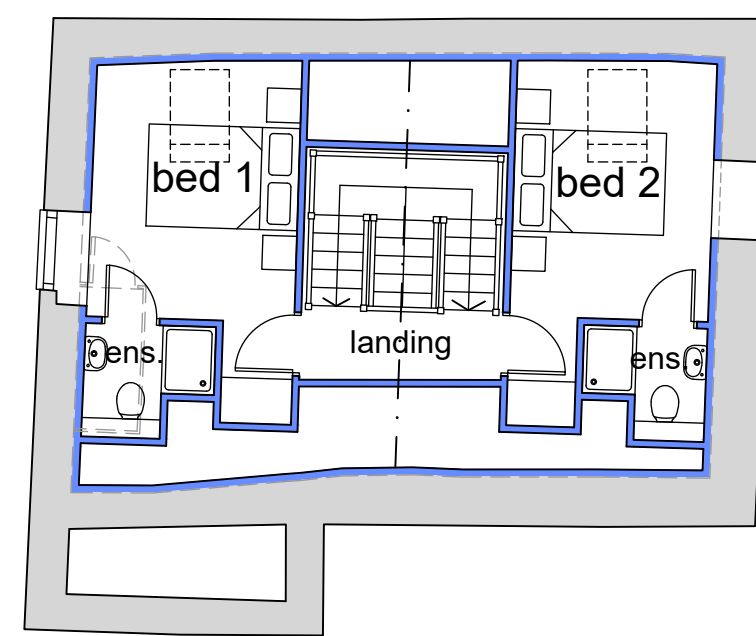

Proposed First Floor



Hollinknoll, Chapel-en-le-Frith - Proposed Barn Alterations

Project
Proposed Development At
Hollinknoll, Long Lane,
Chapel-en-le-Frith



ARCHITECTURE
31 Chapel Brow Leyland Preston PR25 3NH
Tel 01772 467404 E Mail: info@pwlarchitecture.com

Scale 1:100@A2 + 1:200@A4	Date October 2024
Drawn CTA	Dwg No 1394-PL11