
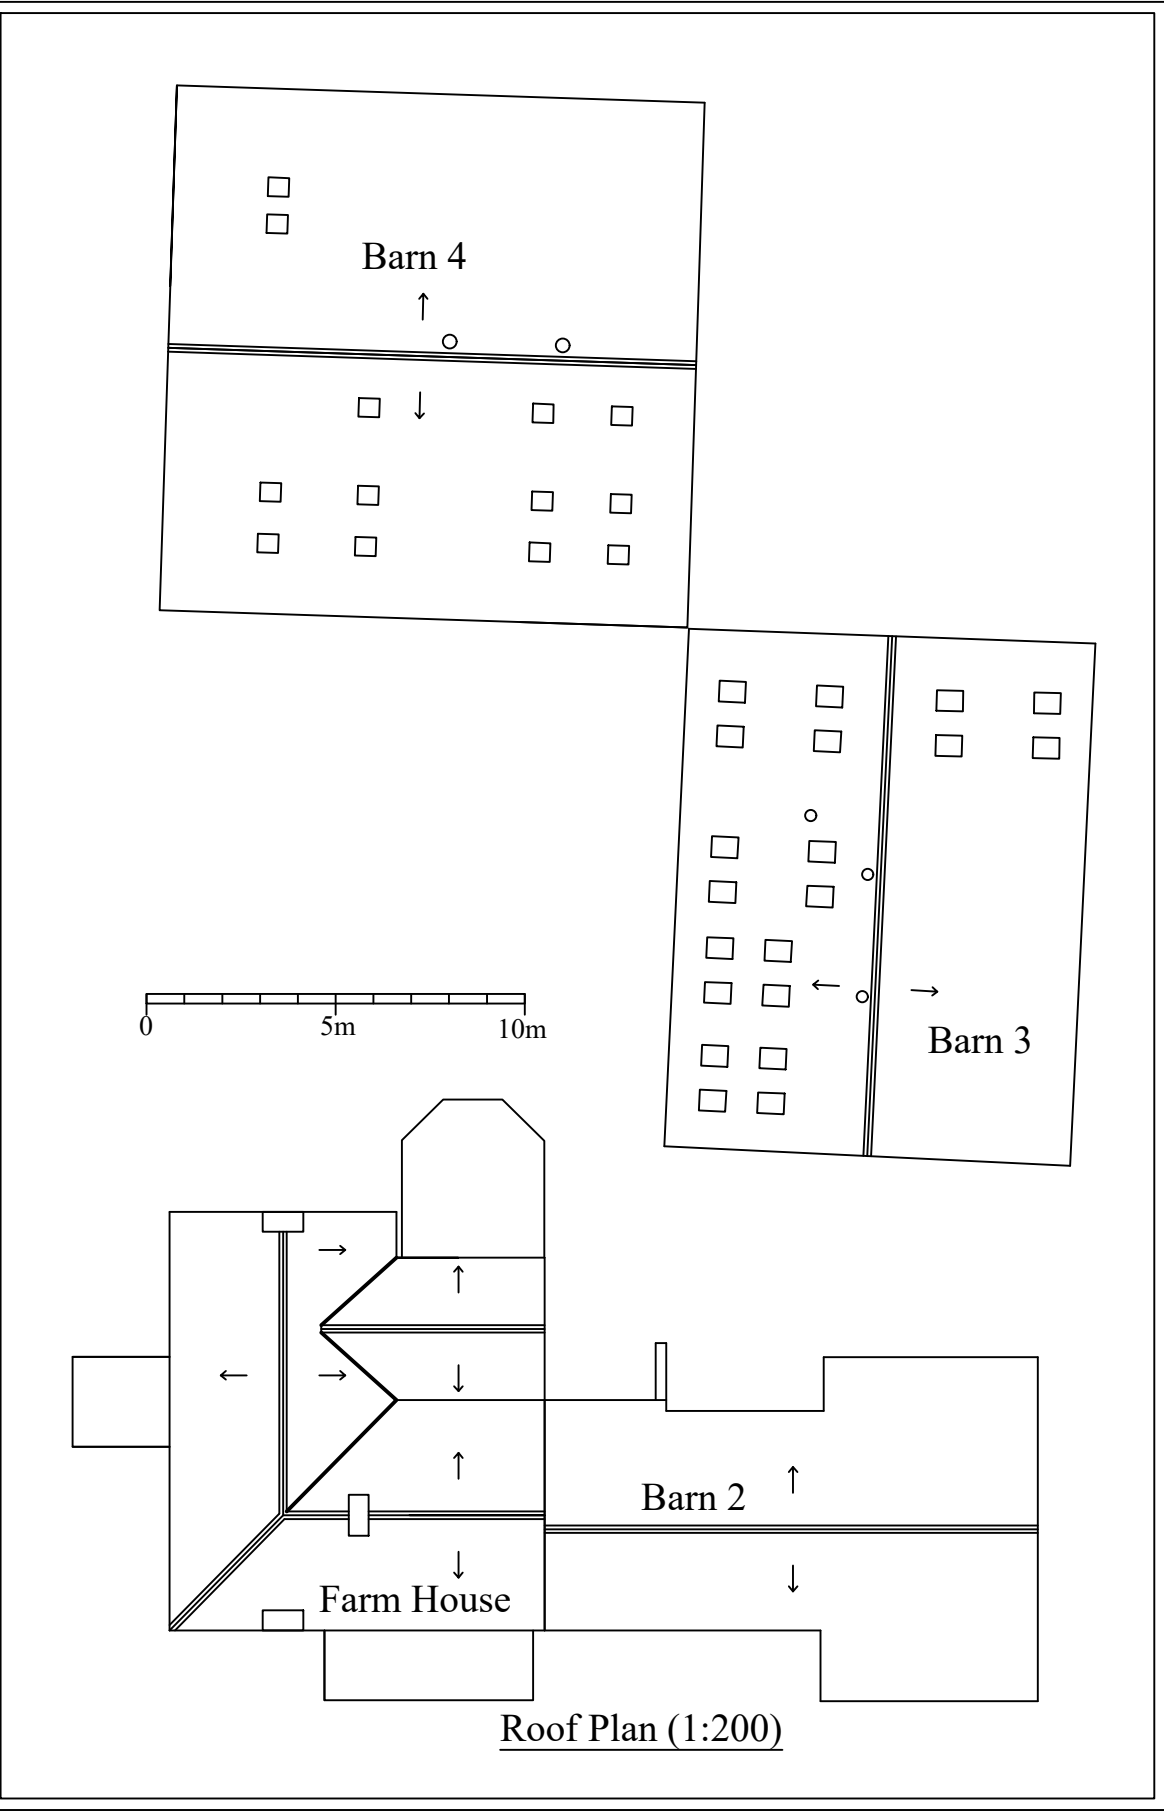
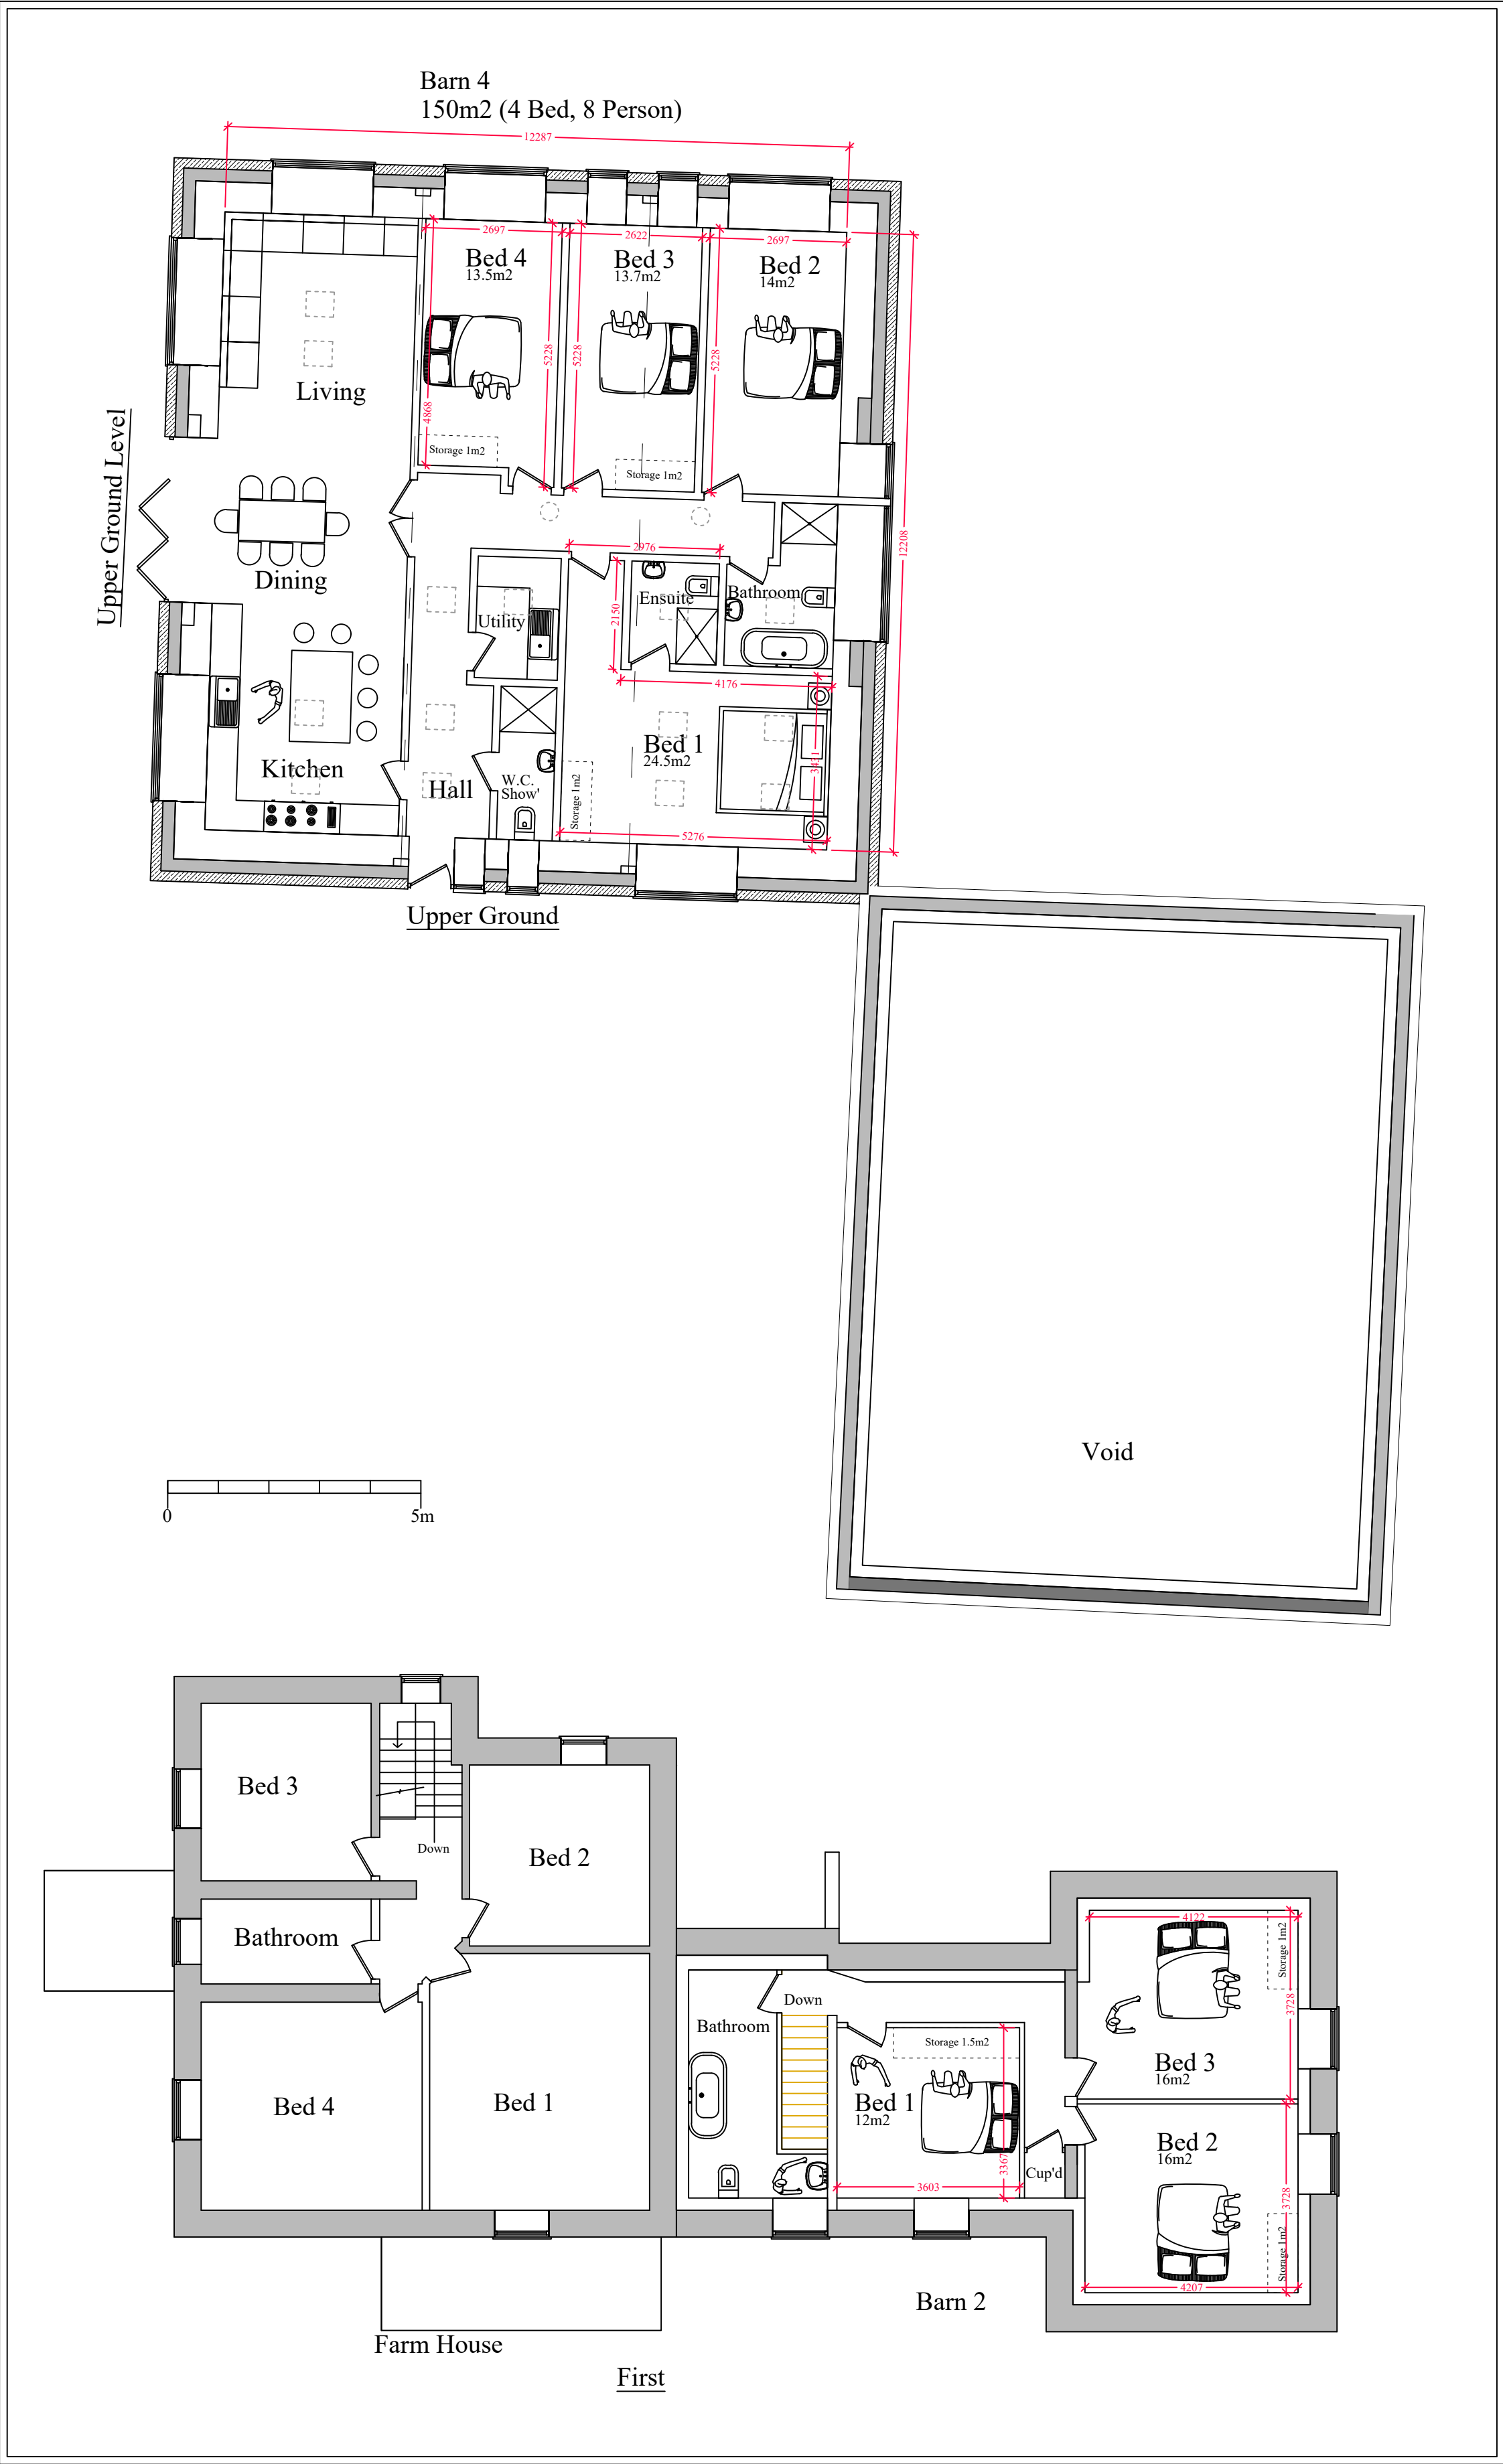


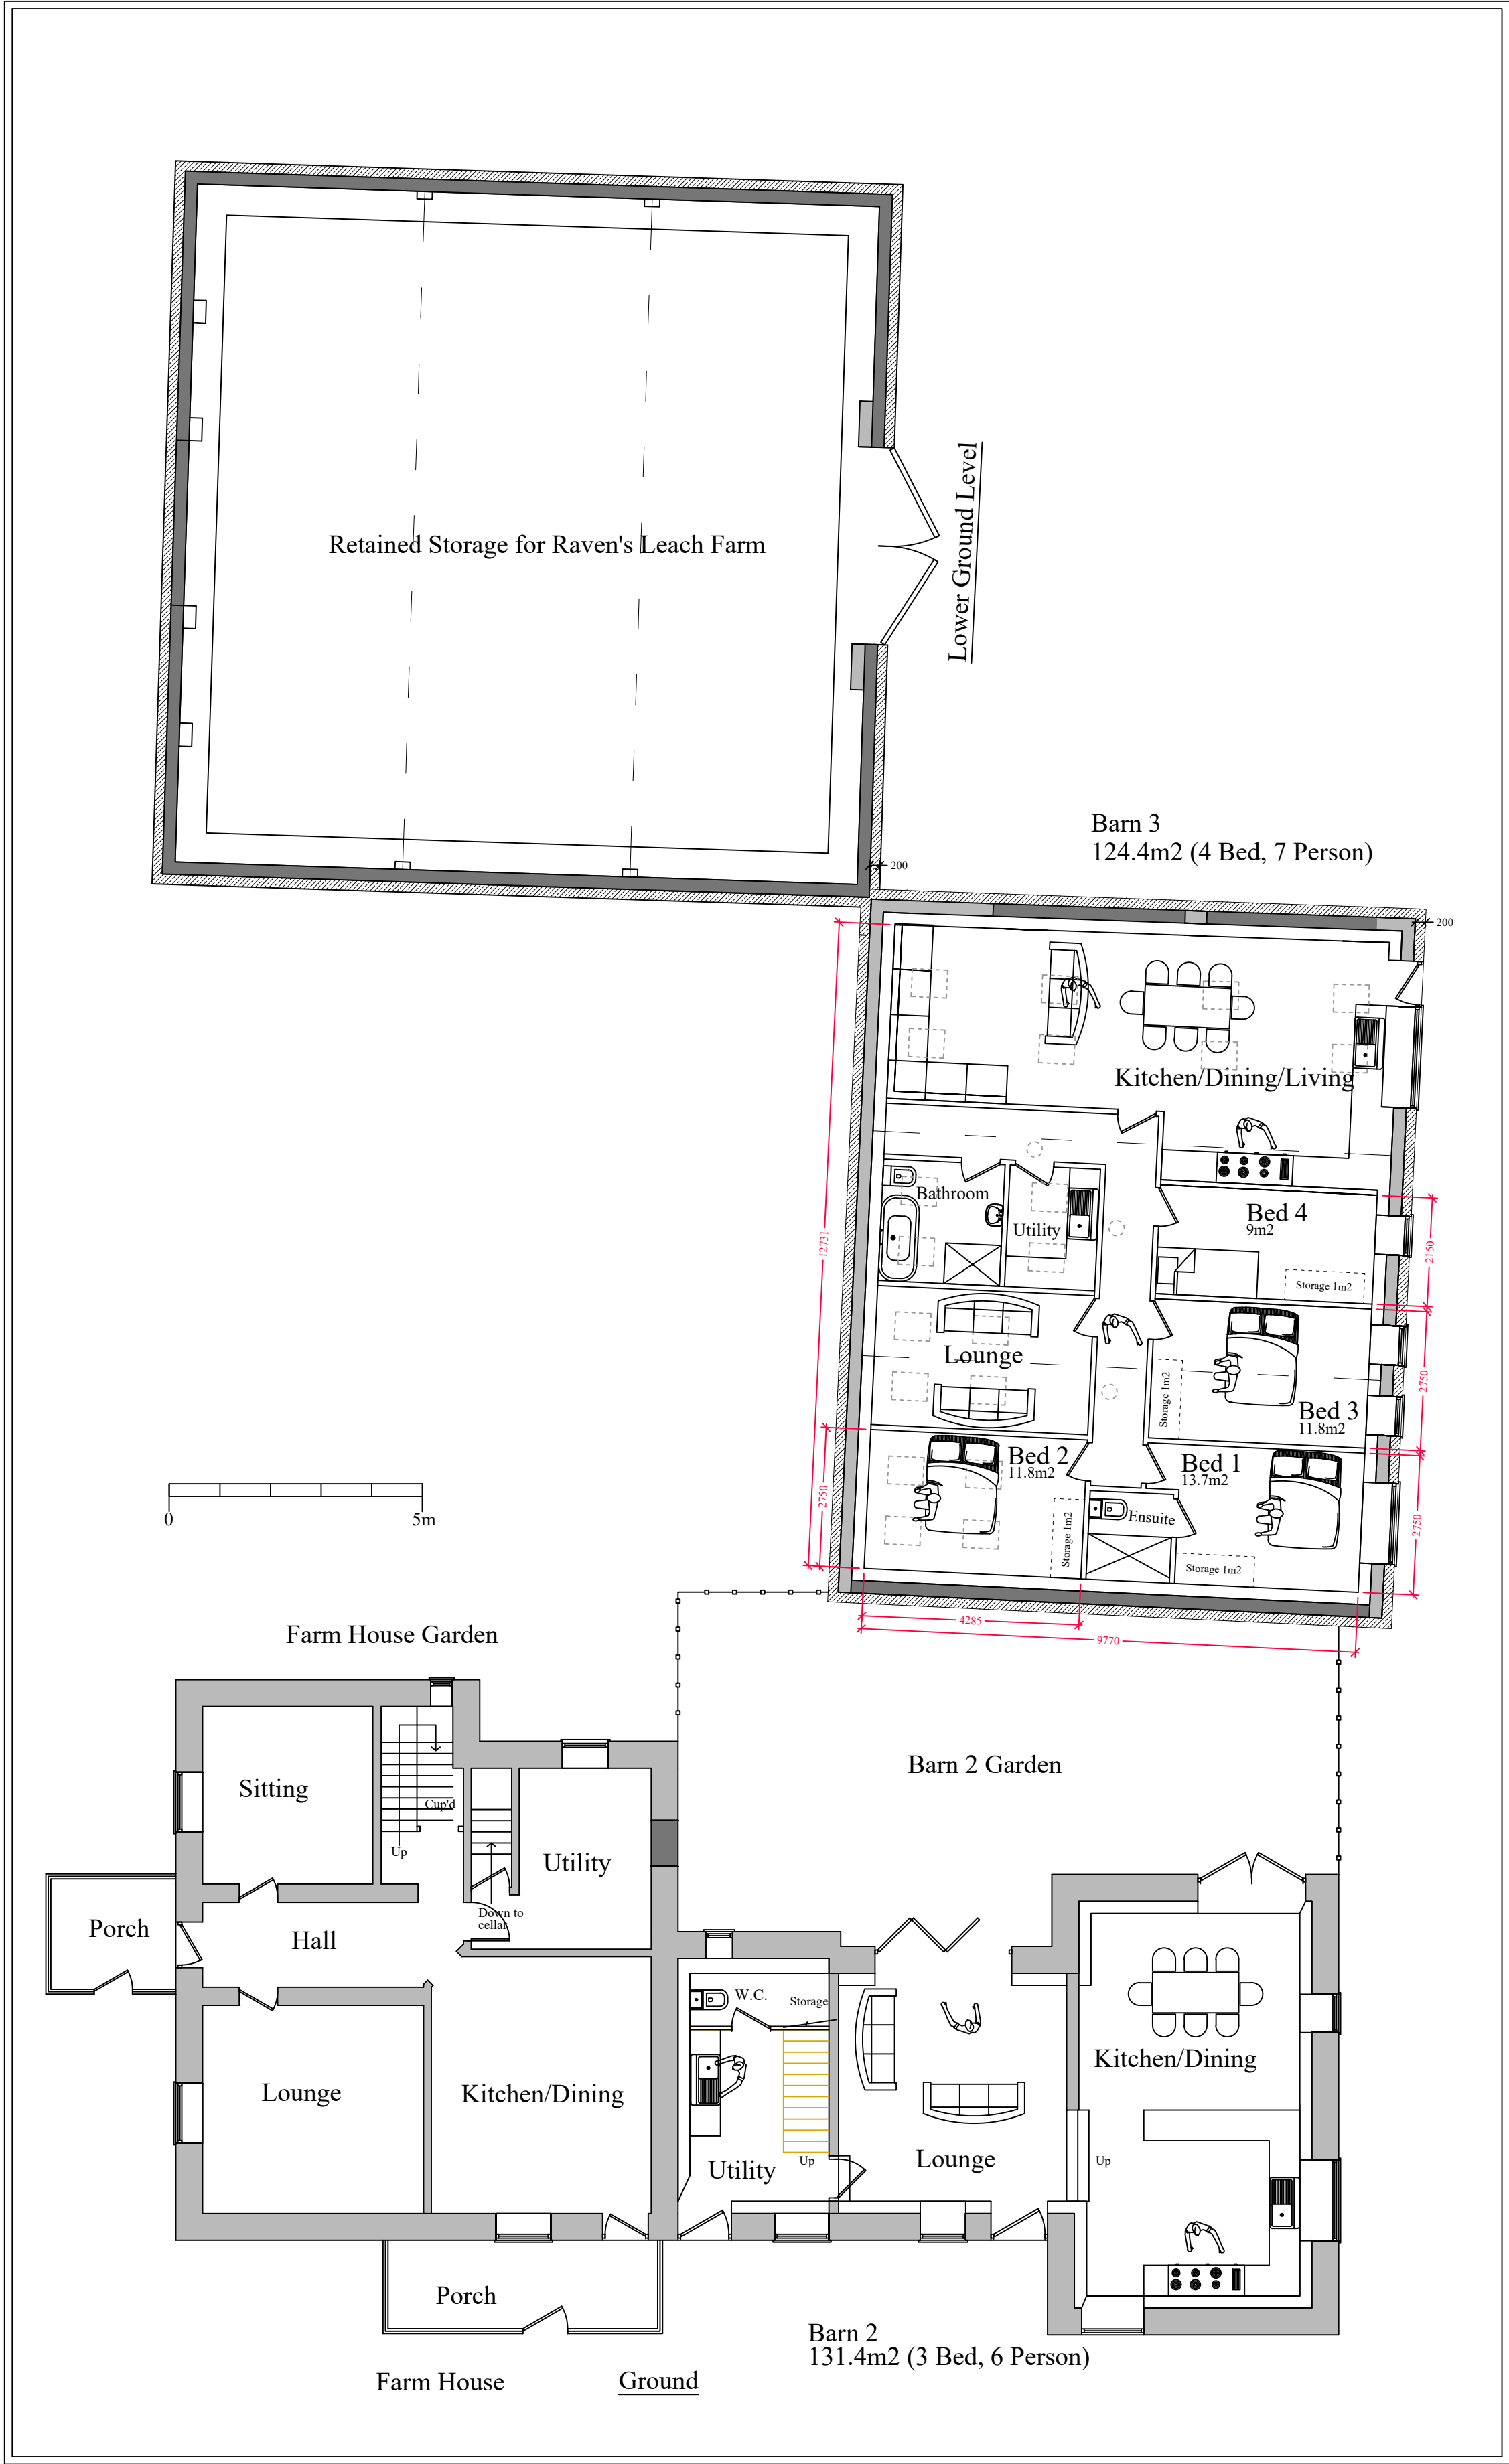

Planning

This drawing is the Copyright of SJ Design Limited.
All dimensions must be checked on site.
All services and engineering work to be in accordance with prevailing British Standards, Codes of Practice, Building Regulations, constraints and third party requirements and all to the complete satisfaction of SJ Design Limited.

SJ DESIGN LTD
Building Design & Surveying Consultants
The Old Co-Op Building, Church Street,
Hayfield, High Peak SK22 2JE
Tel: 01463 742953 Fax: 01463 751247
Mobile: 07984 087 087 Email: info@sjdesign.net
www.sjdesign.net

Client: Jan Butler
Job Title: Ravens Leach Farm
New Mills Road
Birch Vale
High Peak
SK22 1PP

Drawing Title:
Farmhouse and Barns 2, 3 and
4 Floor and Roof Plans
As Proposed

Scale: 1:100 and 1:200 at A1 or as marked
Date: May 2024 Drawn: [Signature]

Drawing No. 301 Rev.