



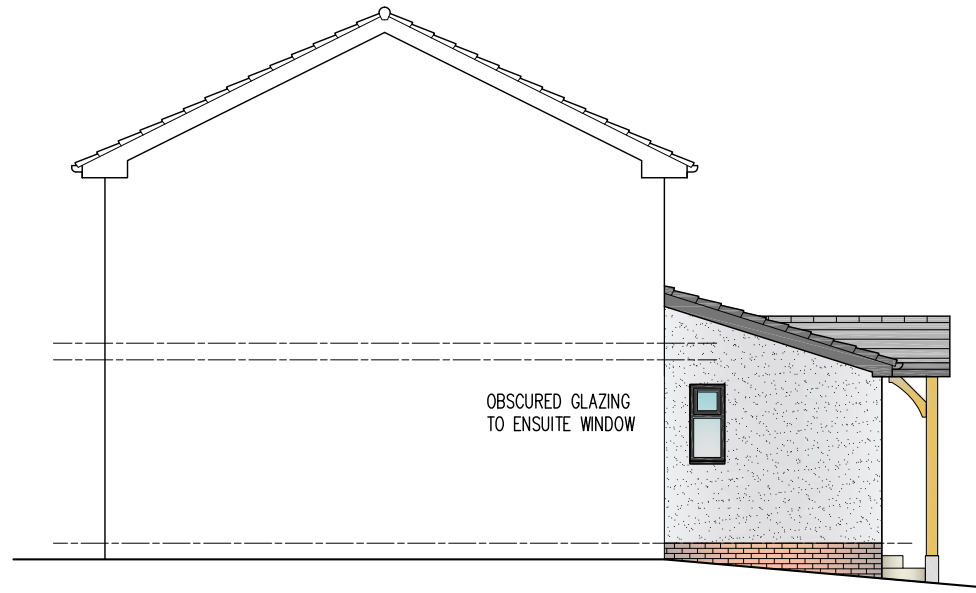

EXISTING SIDE ELEVATION scale 1:100



EXISTING FRONT ELEVATION scale 1:100

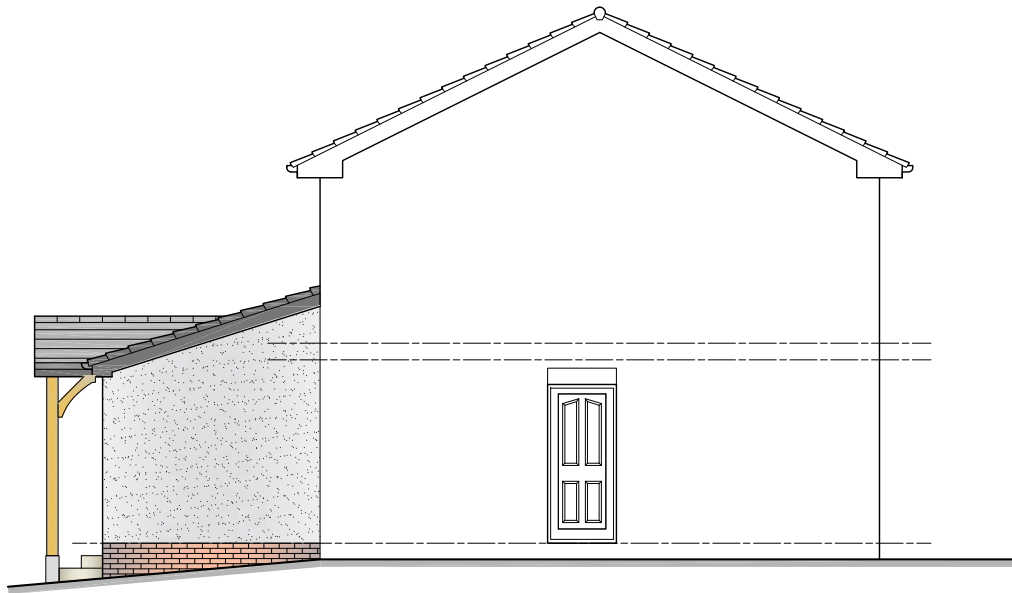

EXISTING SIDE ELEVATION scale 1:100

MATERIAL LEGEND

- NEW FACING BRICKWORK TO MATCH EXISTING
- HARDWOOD CANOPY FRAME SUPPORT
- CHARCOAL GREY INTERLOCKING ROOF TILES: REDLAND RENOVIM TILES - PITCH 18°
- GREY UPVC WINDOW FRAMES
- PROPOSED WHITE K. RENDERED FINISH




Pure White


EXAMPLE OF K REND (PURE WHITE) SILICONE THIN COAT TEXTURE




EXAMPLE OF TIMBER PORCH DESIGN

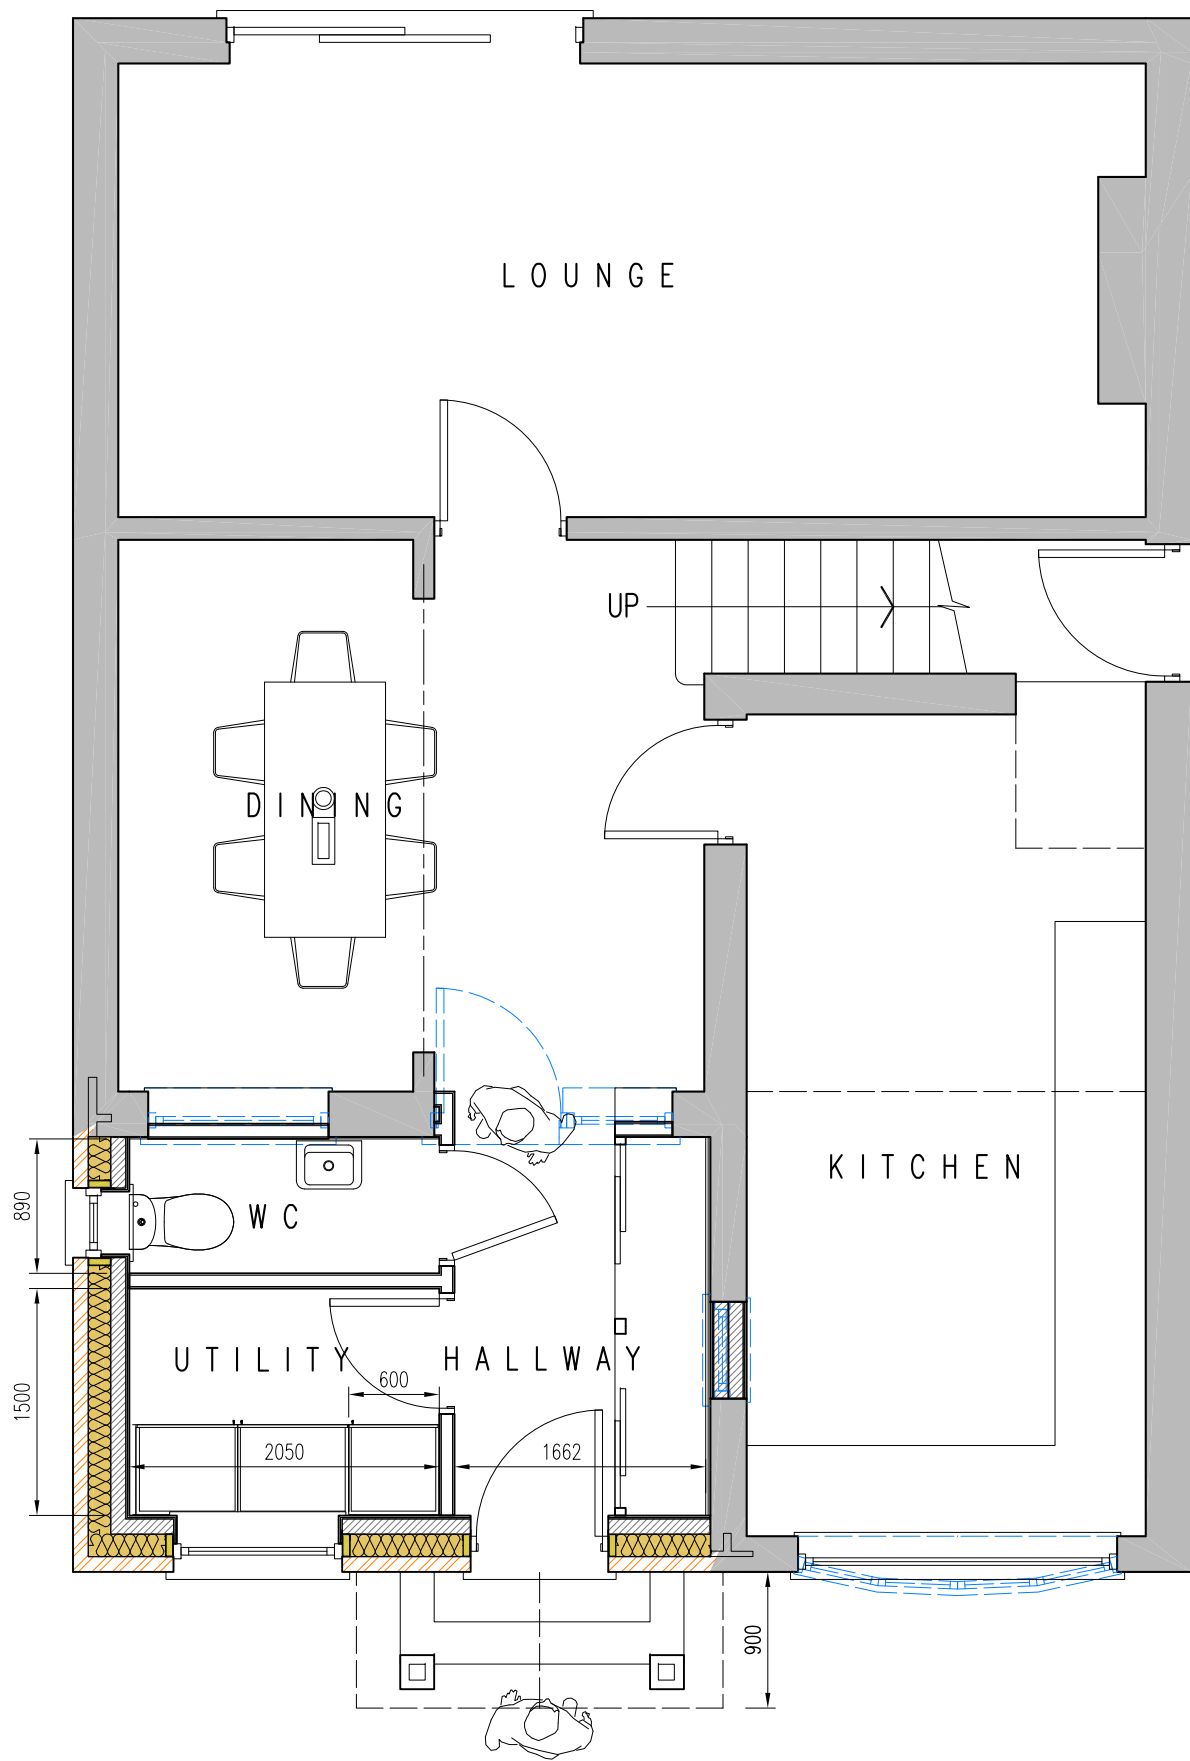

PROPOSED GROUND FLOOR PLAN scale 1:50

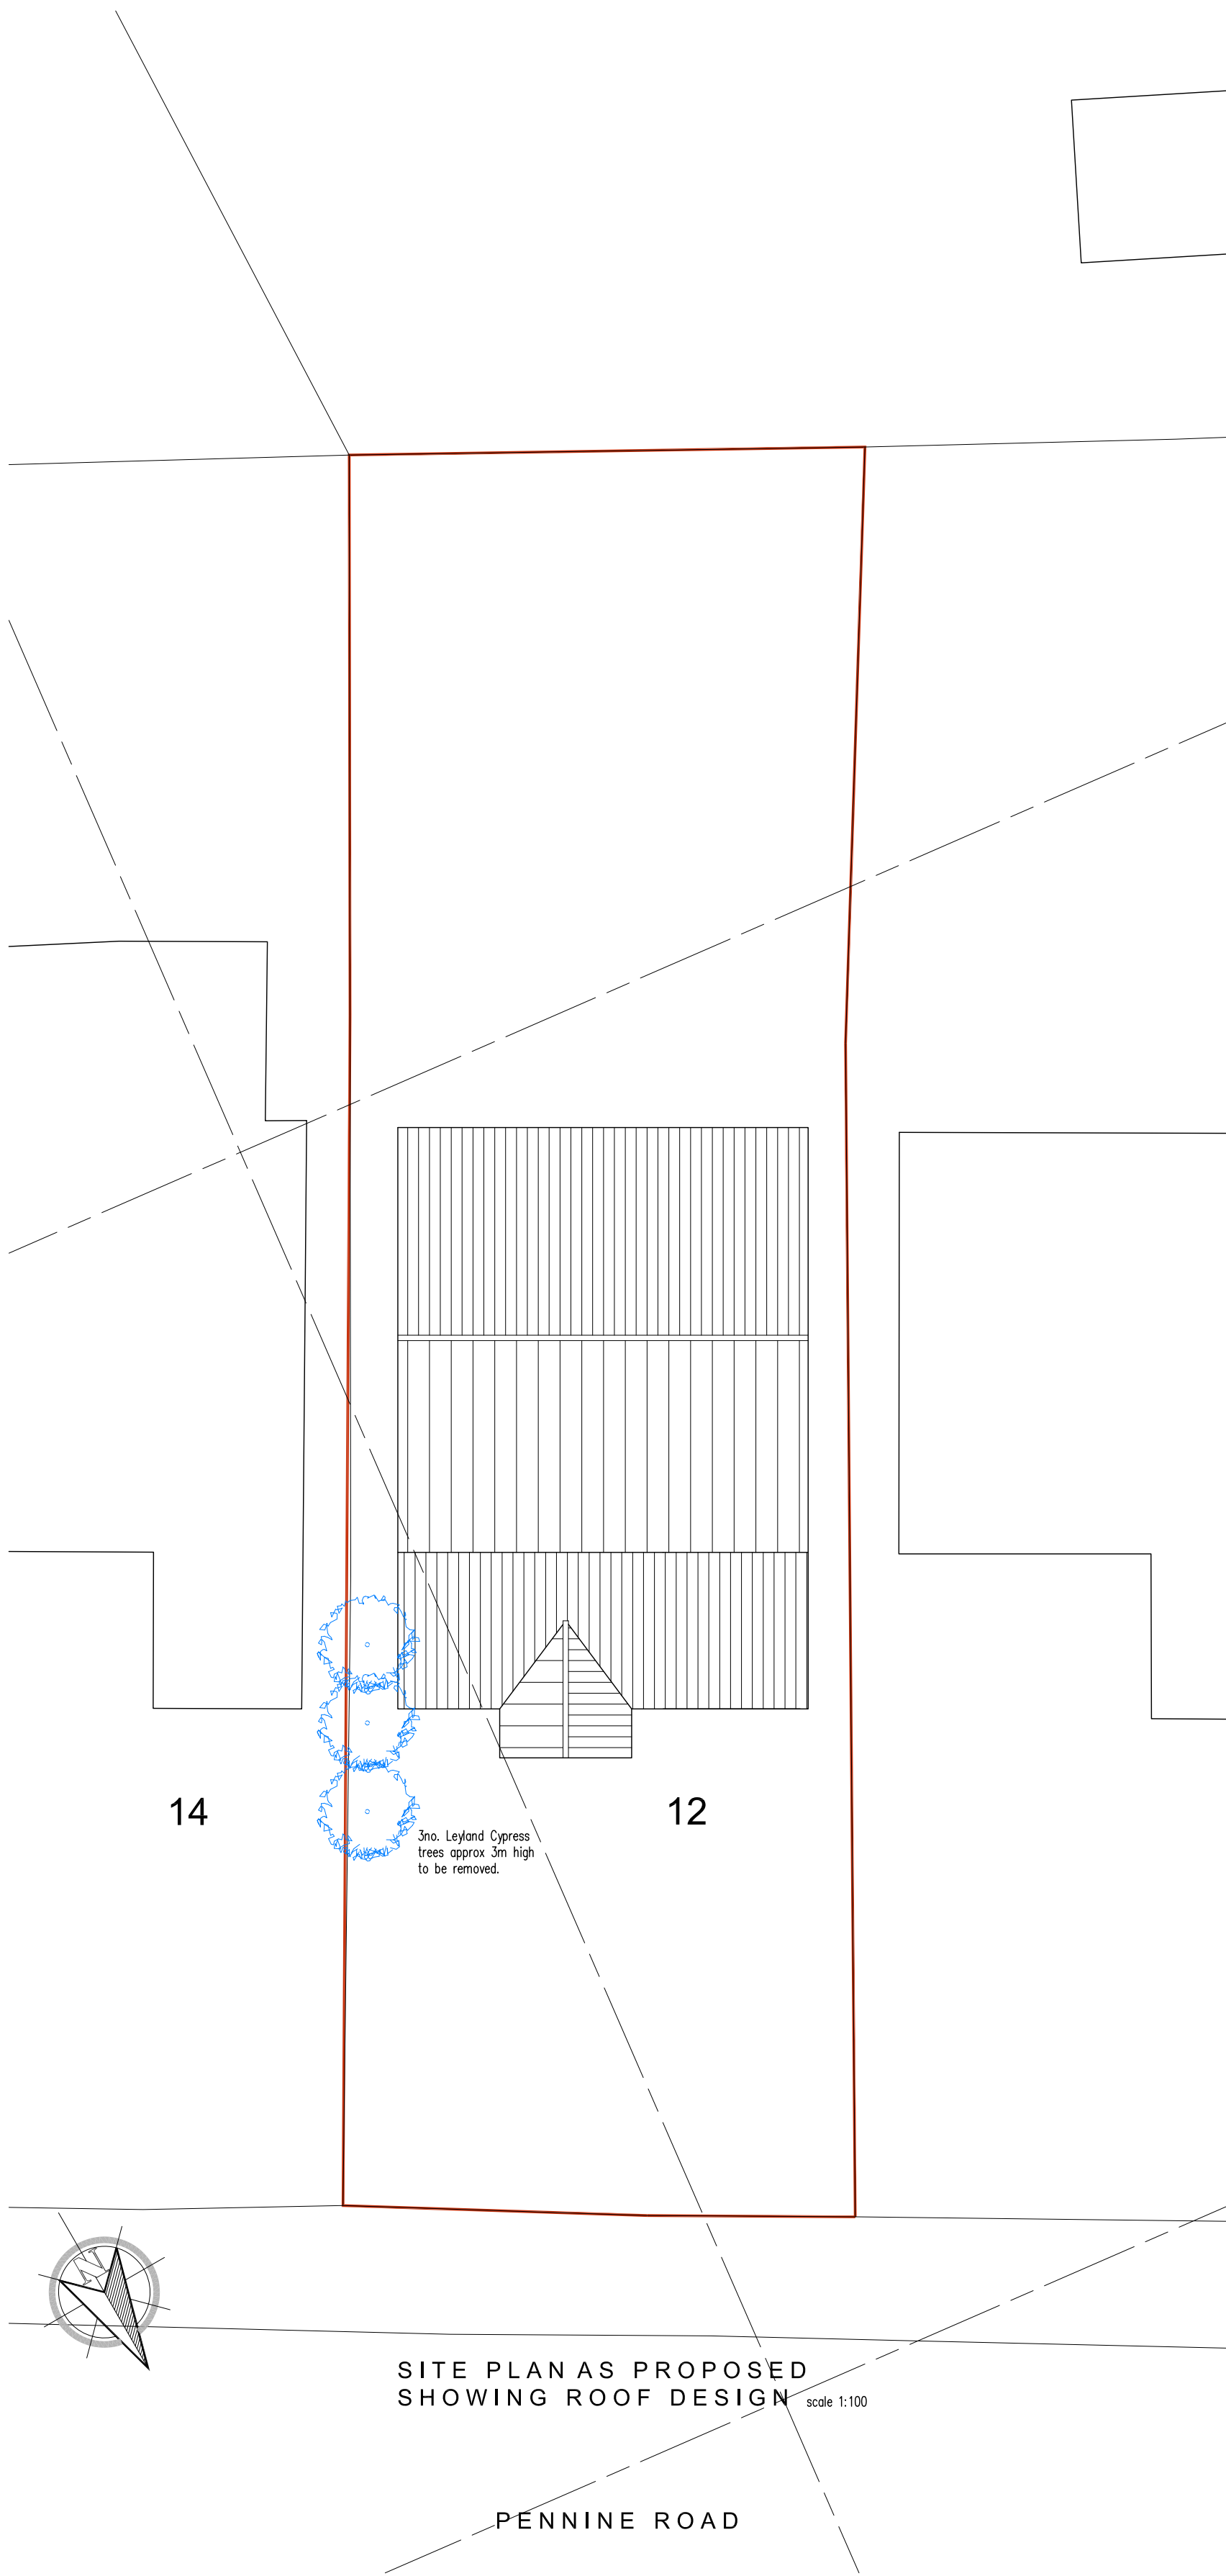


SITE PLAN AS PROPOSED SHOWING ROOF DESIGN scale 1:100

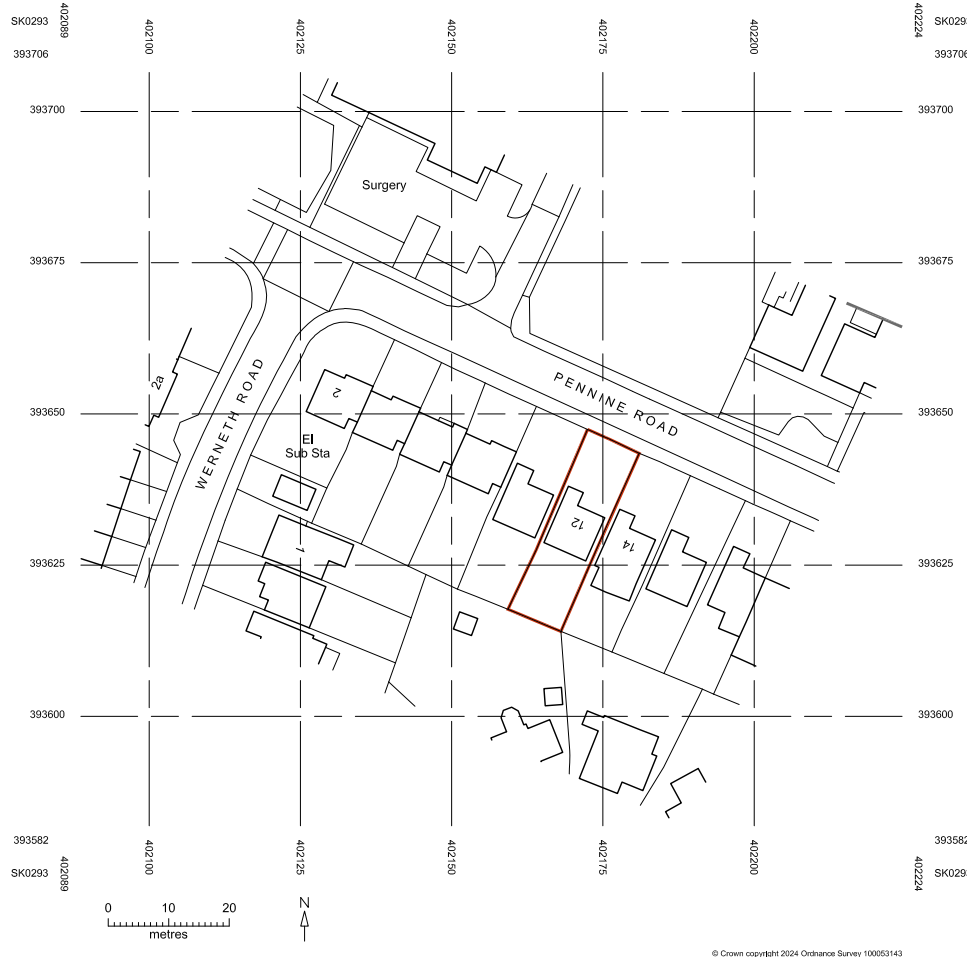

LOCATION PLAN scale 1:1250

Denotes: Curtilage of Existing dwelling

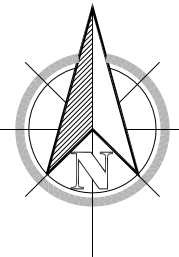

© Crown Copyright 2020 Ordnance Survey 100015101

Rev	Description	Drawn	Chk	App	Date
-----	-------------	-------	-----	-----	------



Contact : Stuart Broadhurst Tel : 07783693374

Client

MR TOM HART

Project Title

12 PENNINE ROAD

GLOSSOP SK13 6NN

Drawing Title

PROPOSED PLANS

Scale @ A1
As shown

Date drawn
12.10.2024

Status
Planning

Drawing no.

980-24-02

Revision

A