




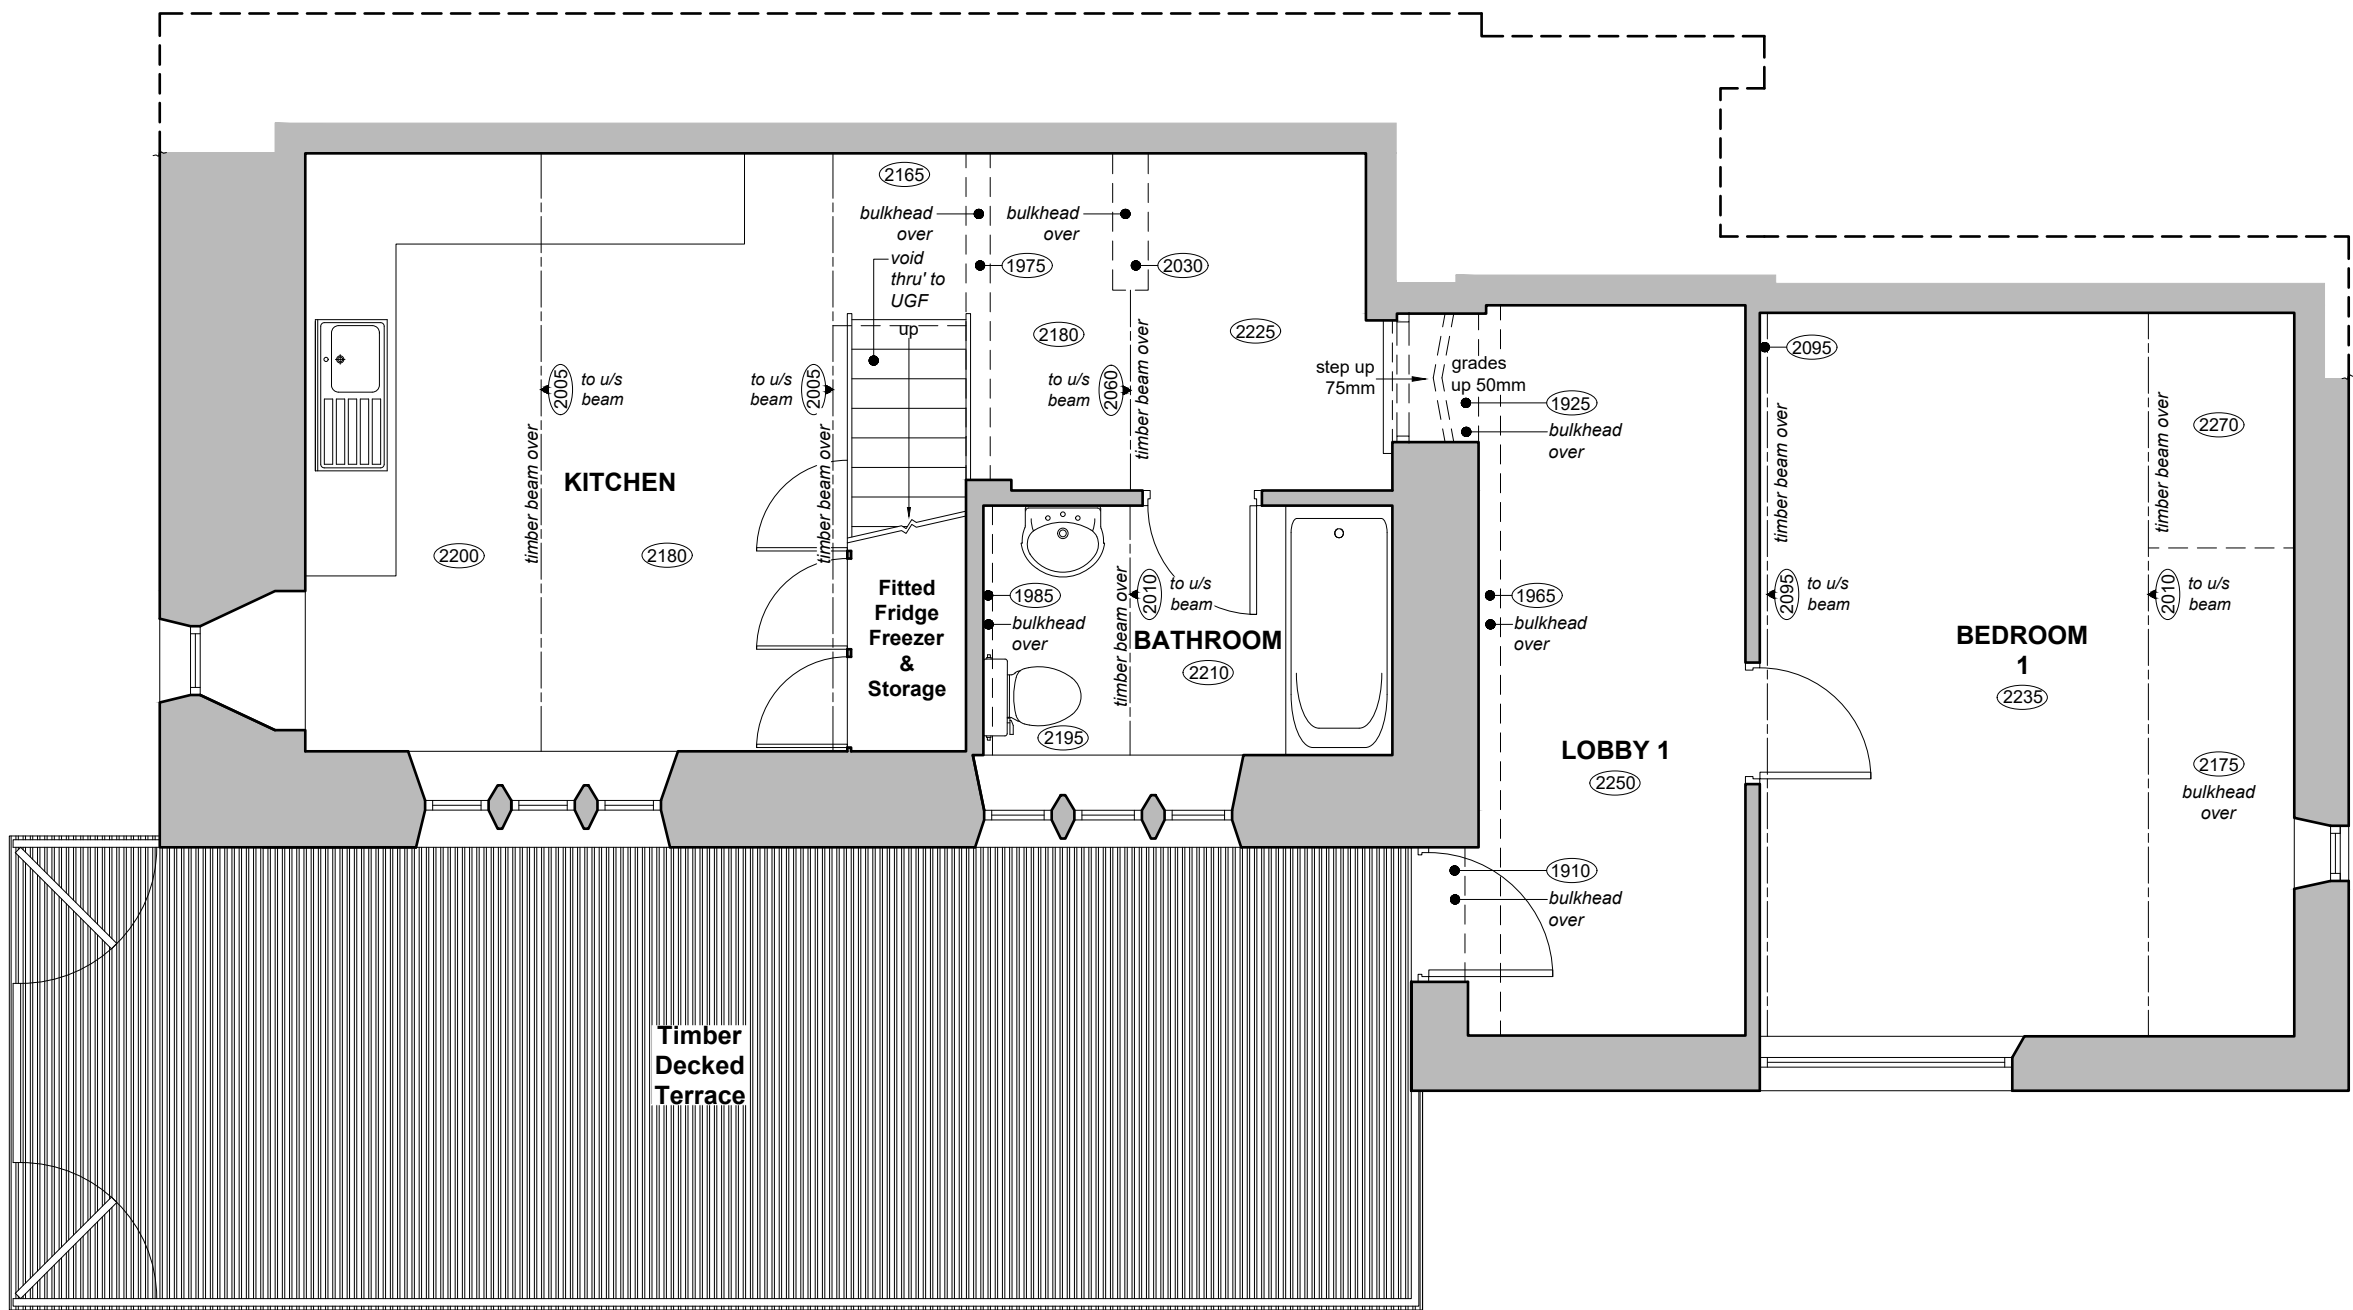

EXISTING LOWER GROUND FLOOR PLAN

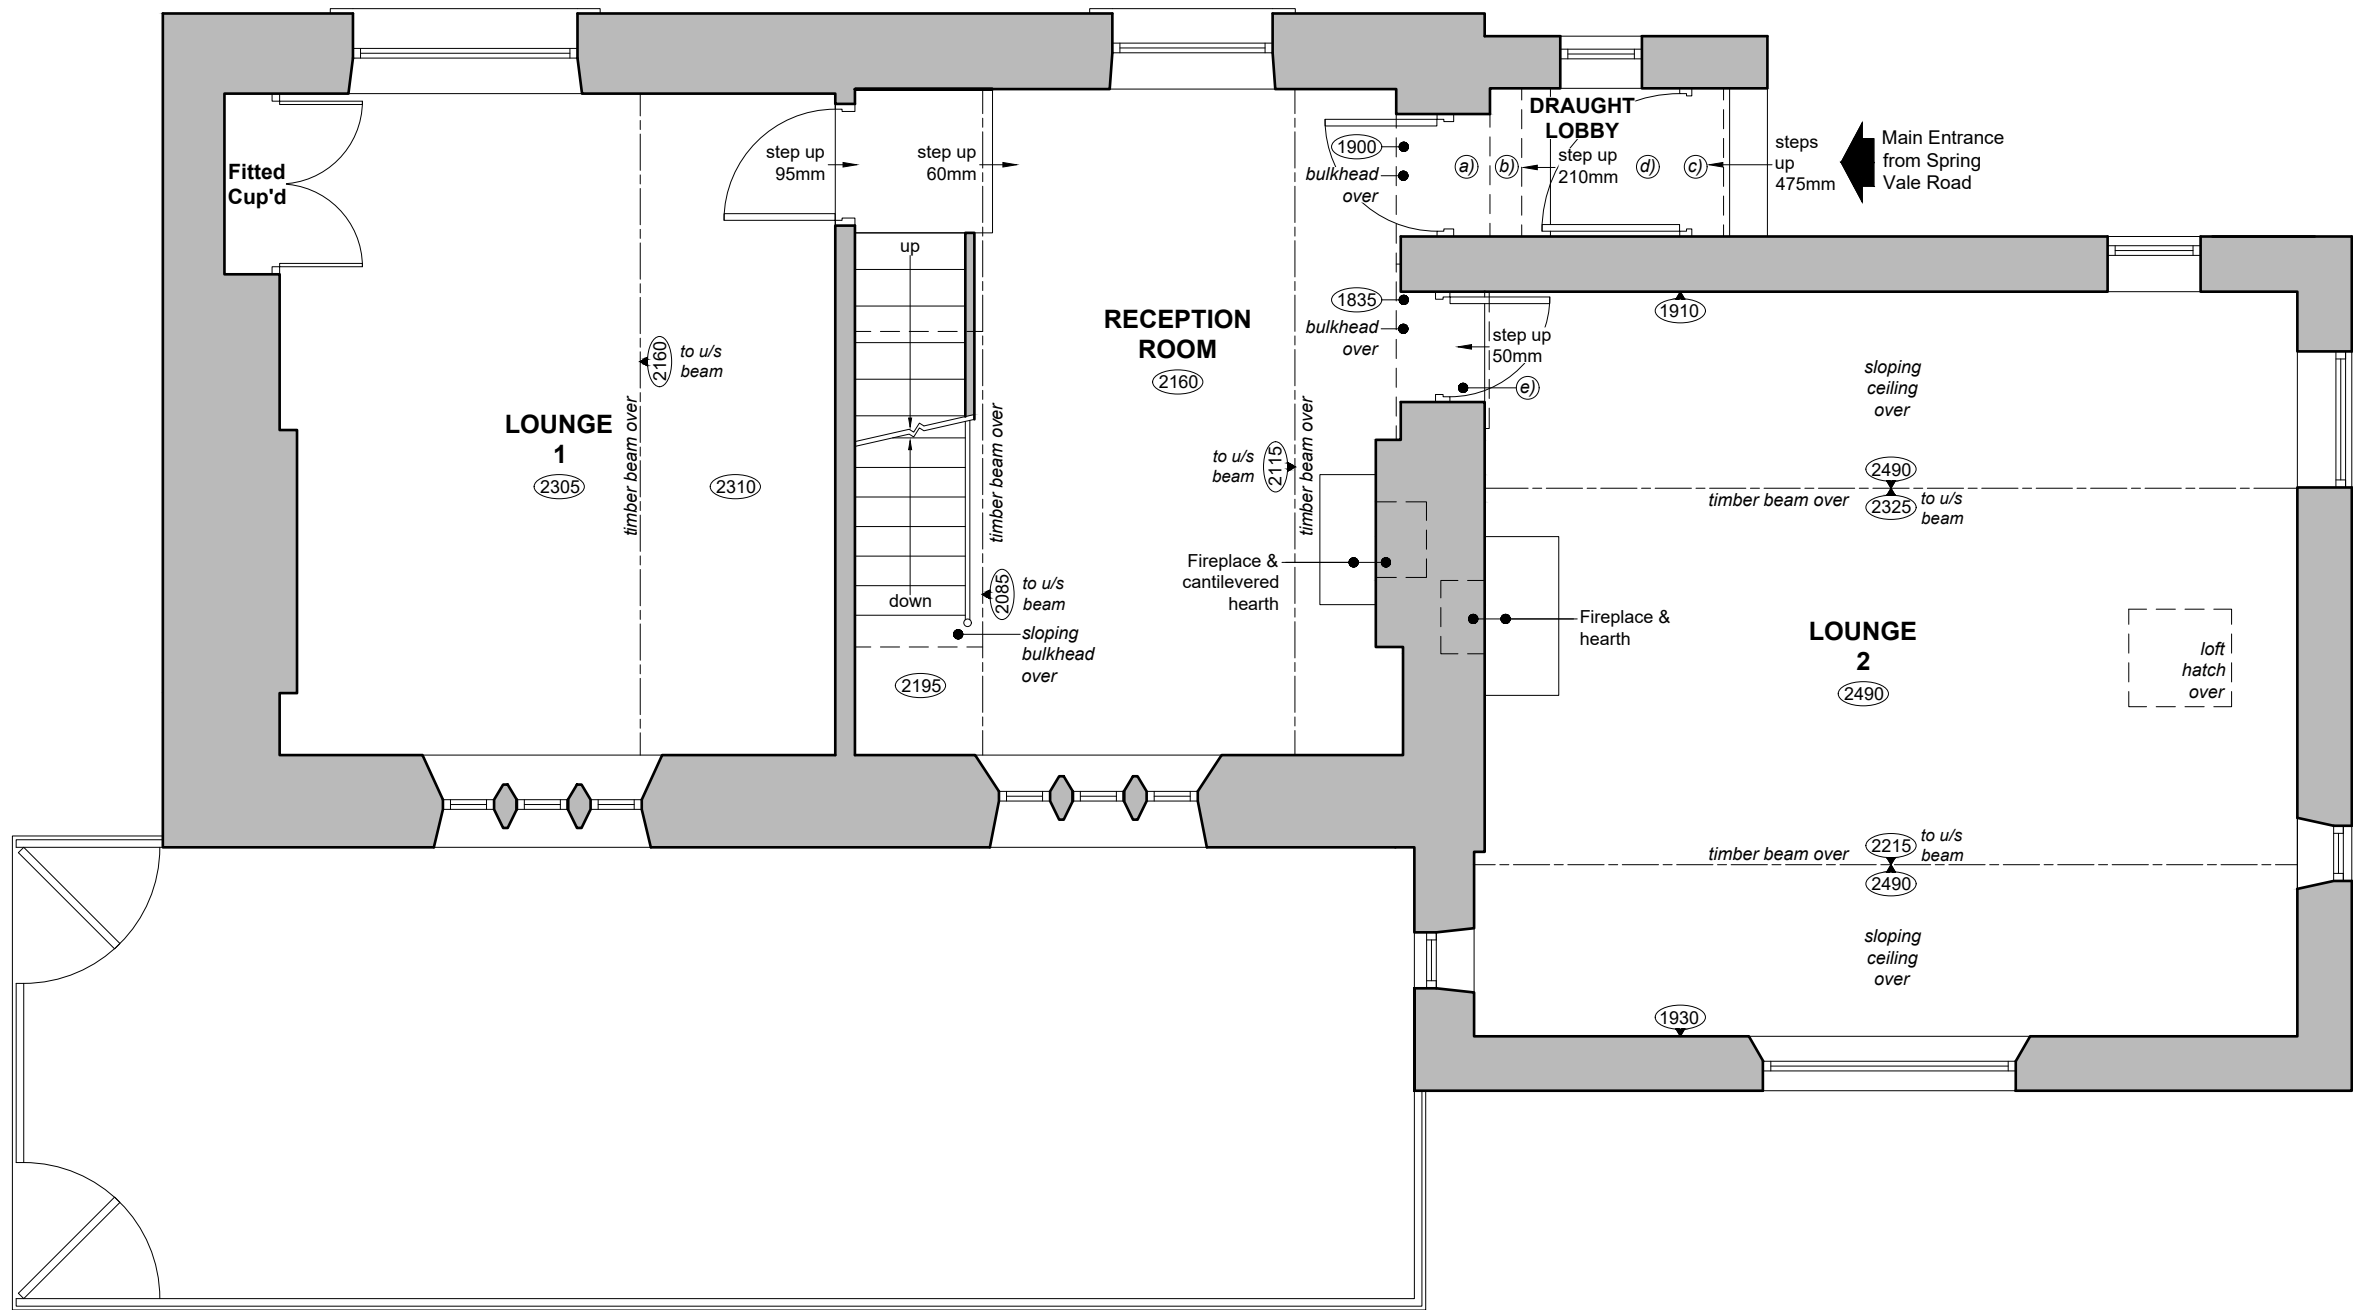

EXISTING UPPER GROUND FLOOR PLAN

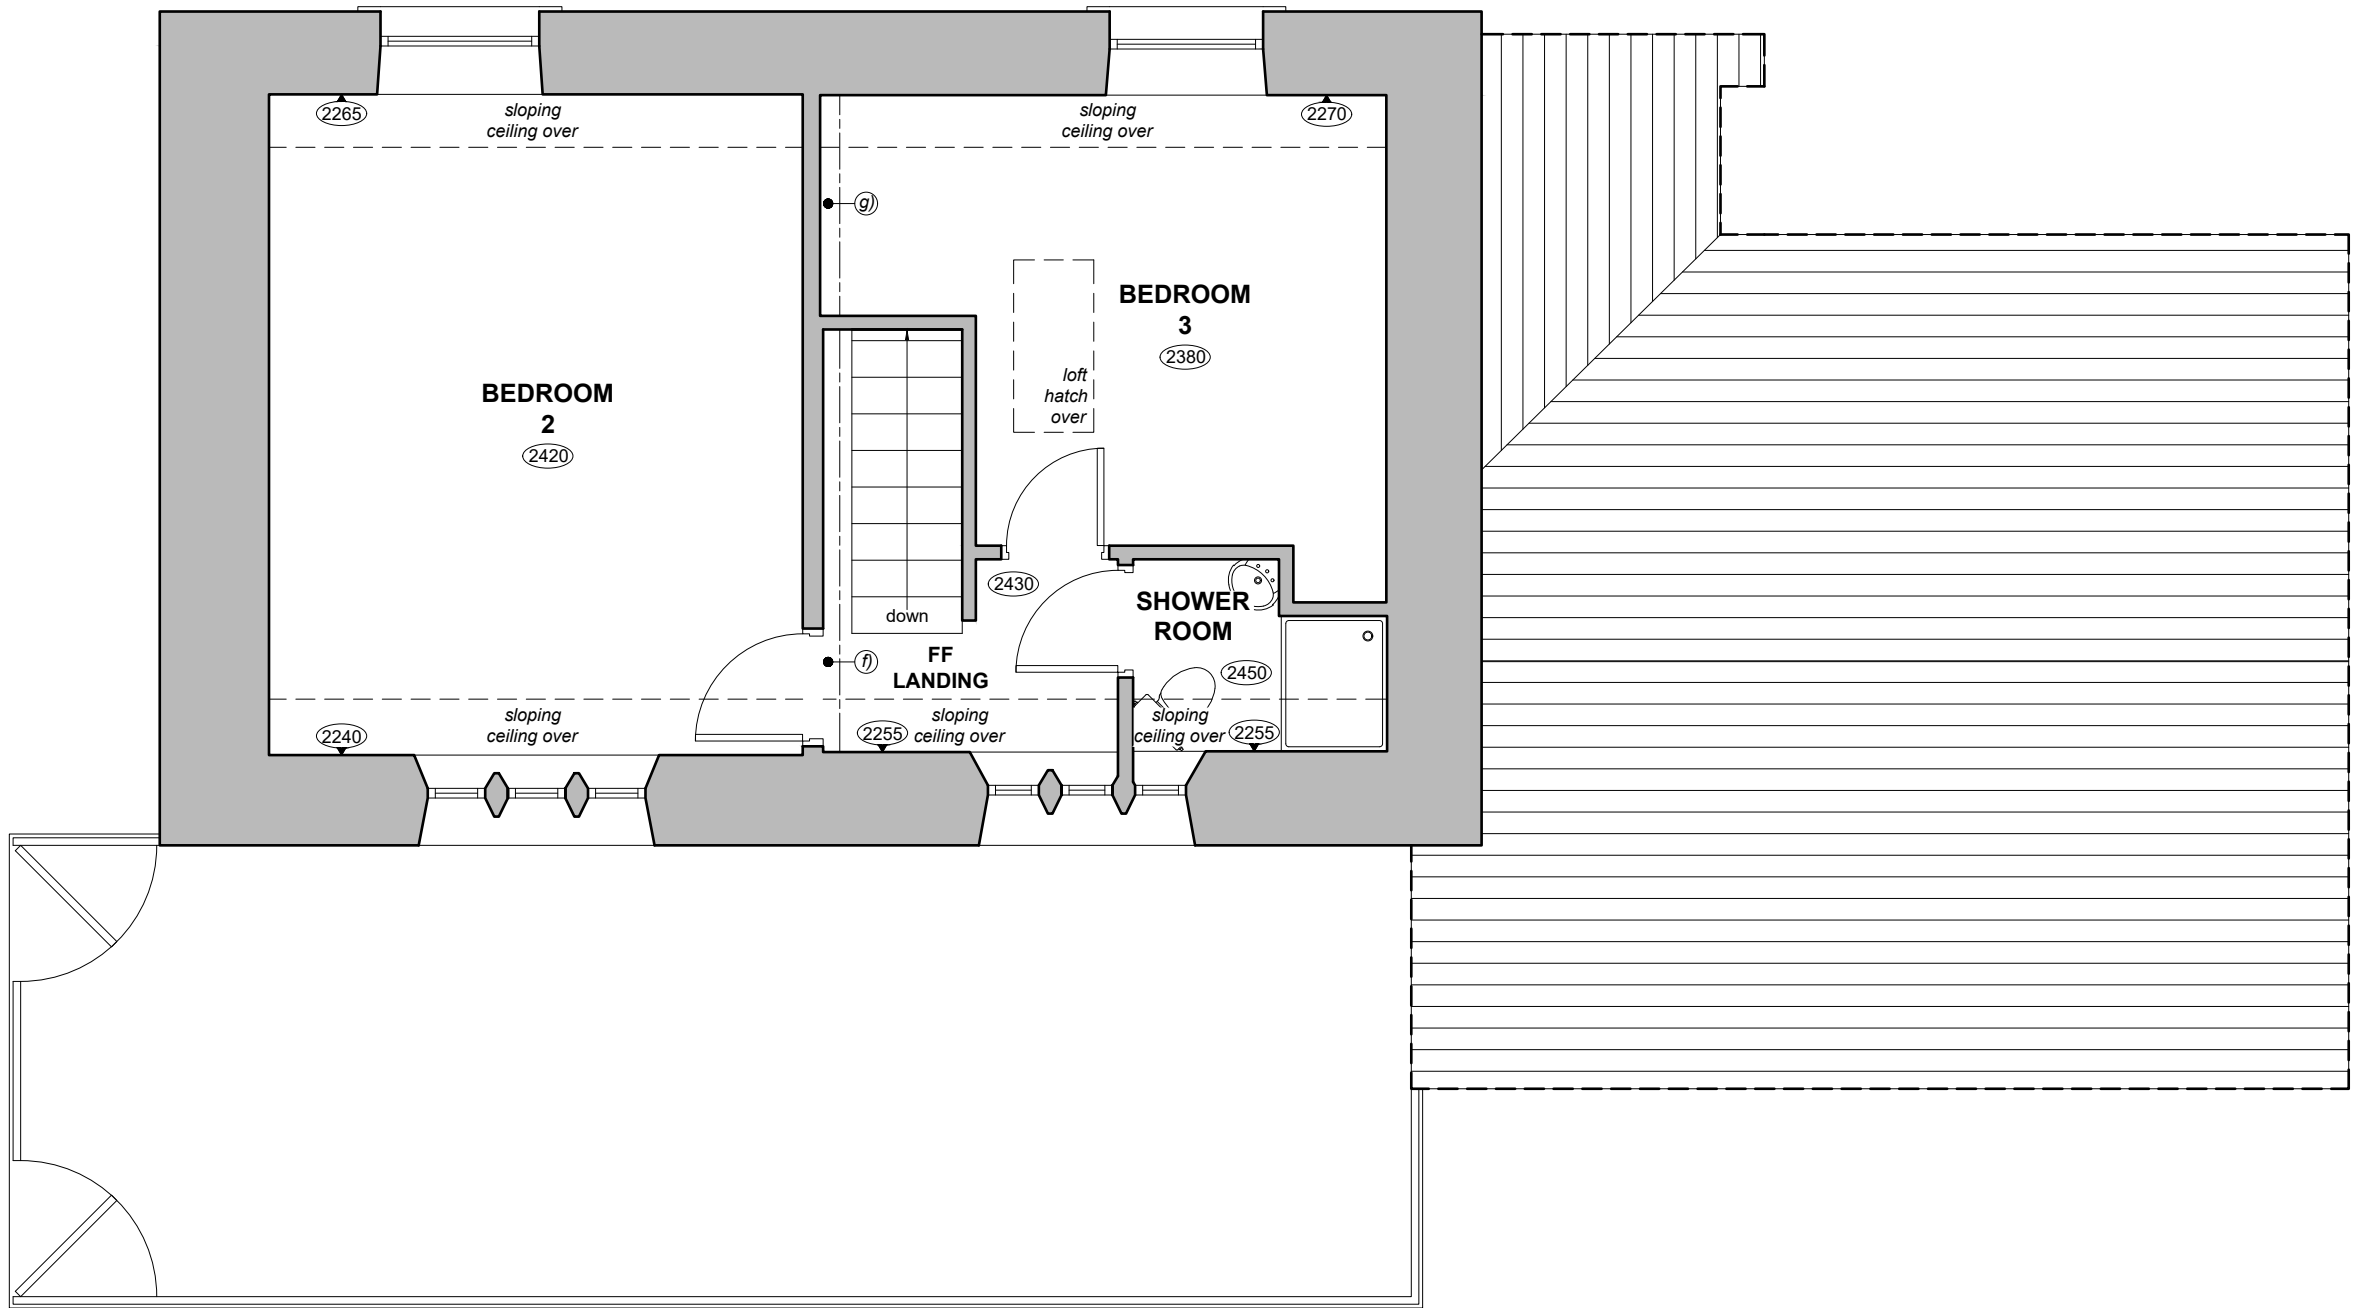

EXISTING FIRST FLOOR PLAN

NOTES
All dimensions are to be checked on site and any discrepancies referred to the designer prior to proceeding. All levels are to be confirmed on site prior to proceeding with the work. All discrepancies between information shown on the drawing and the information shown on the specification are to be referred to the designer prior to proceeding with the works. All component sizes and references to be checked prior to the ordering of materials. Positions of existing drain runs and associated installations to be confirmed prior to proceeding and drains checked as necessary. All relevant boundary positions to be checked prior to proceeding. Any on site design changes must be reported to the designer and agreed with the relevant authority prior to proceeding. Levels shown are related to an arbitrary datum and therefore not related to ordnance datum.

Revision	Date	Details
GRUNDY ARCHITECTURE RAGLUNDY ARCHITECTURAL SERVICES LIMITED 30 PARK ROAD, HAYFIELD, GOSNOLD, DORSET, BILBORE, SK2 2AH TEL: 0175 541 5862 E-MAIL: RICHARD@GRUNDYARCHITECTURE.CO.UK		
Project:	Proposed Alterations at: Grey Beck 90 Kinder Road Hayfield, High Peak Derbyshire SK22 2HS	
Client:	Mr. G. & Mrs. H. Butchart	
Drawing Title:	EXISTING PLANS	
Drawn by:	R.G.	Date: 12th October 2024
Drawing No.:	2445.01	Scale: 1:50 @ A1
Revision:		

