




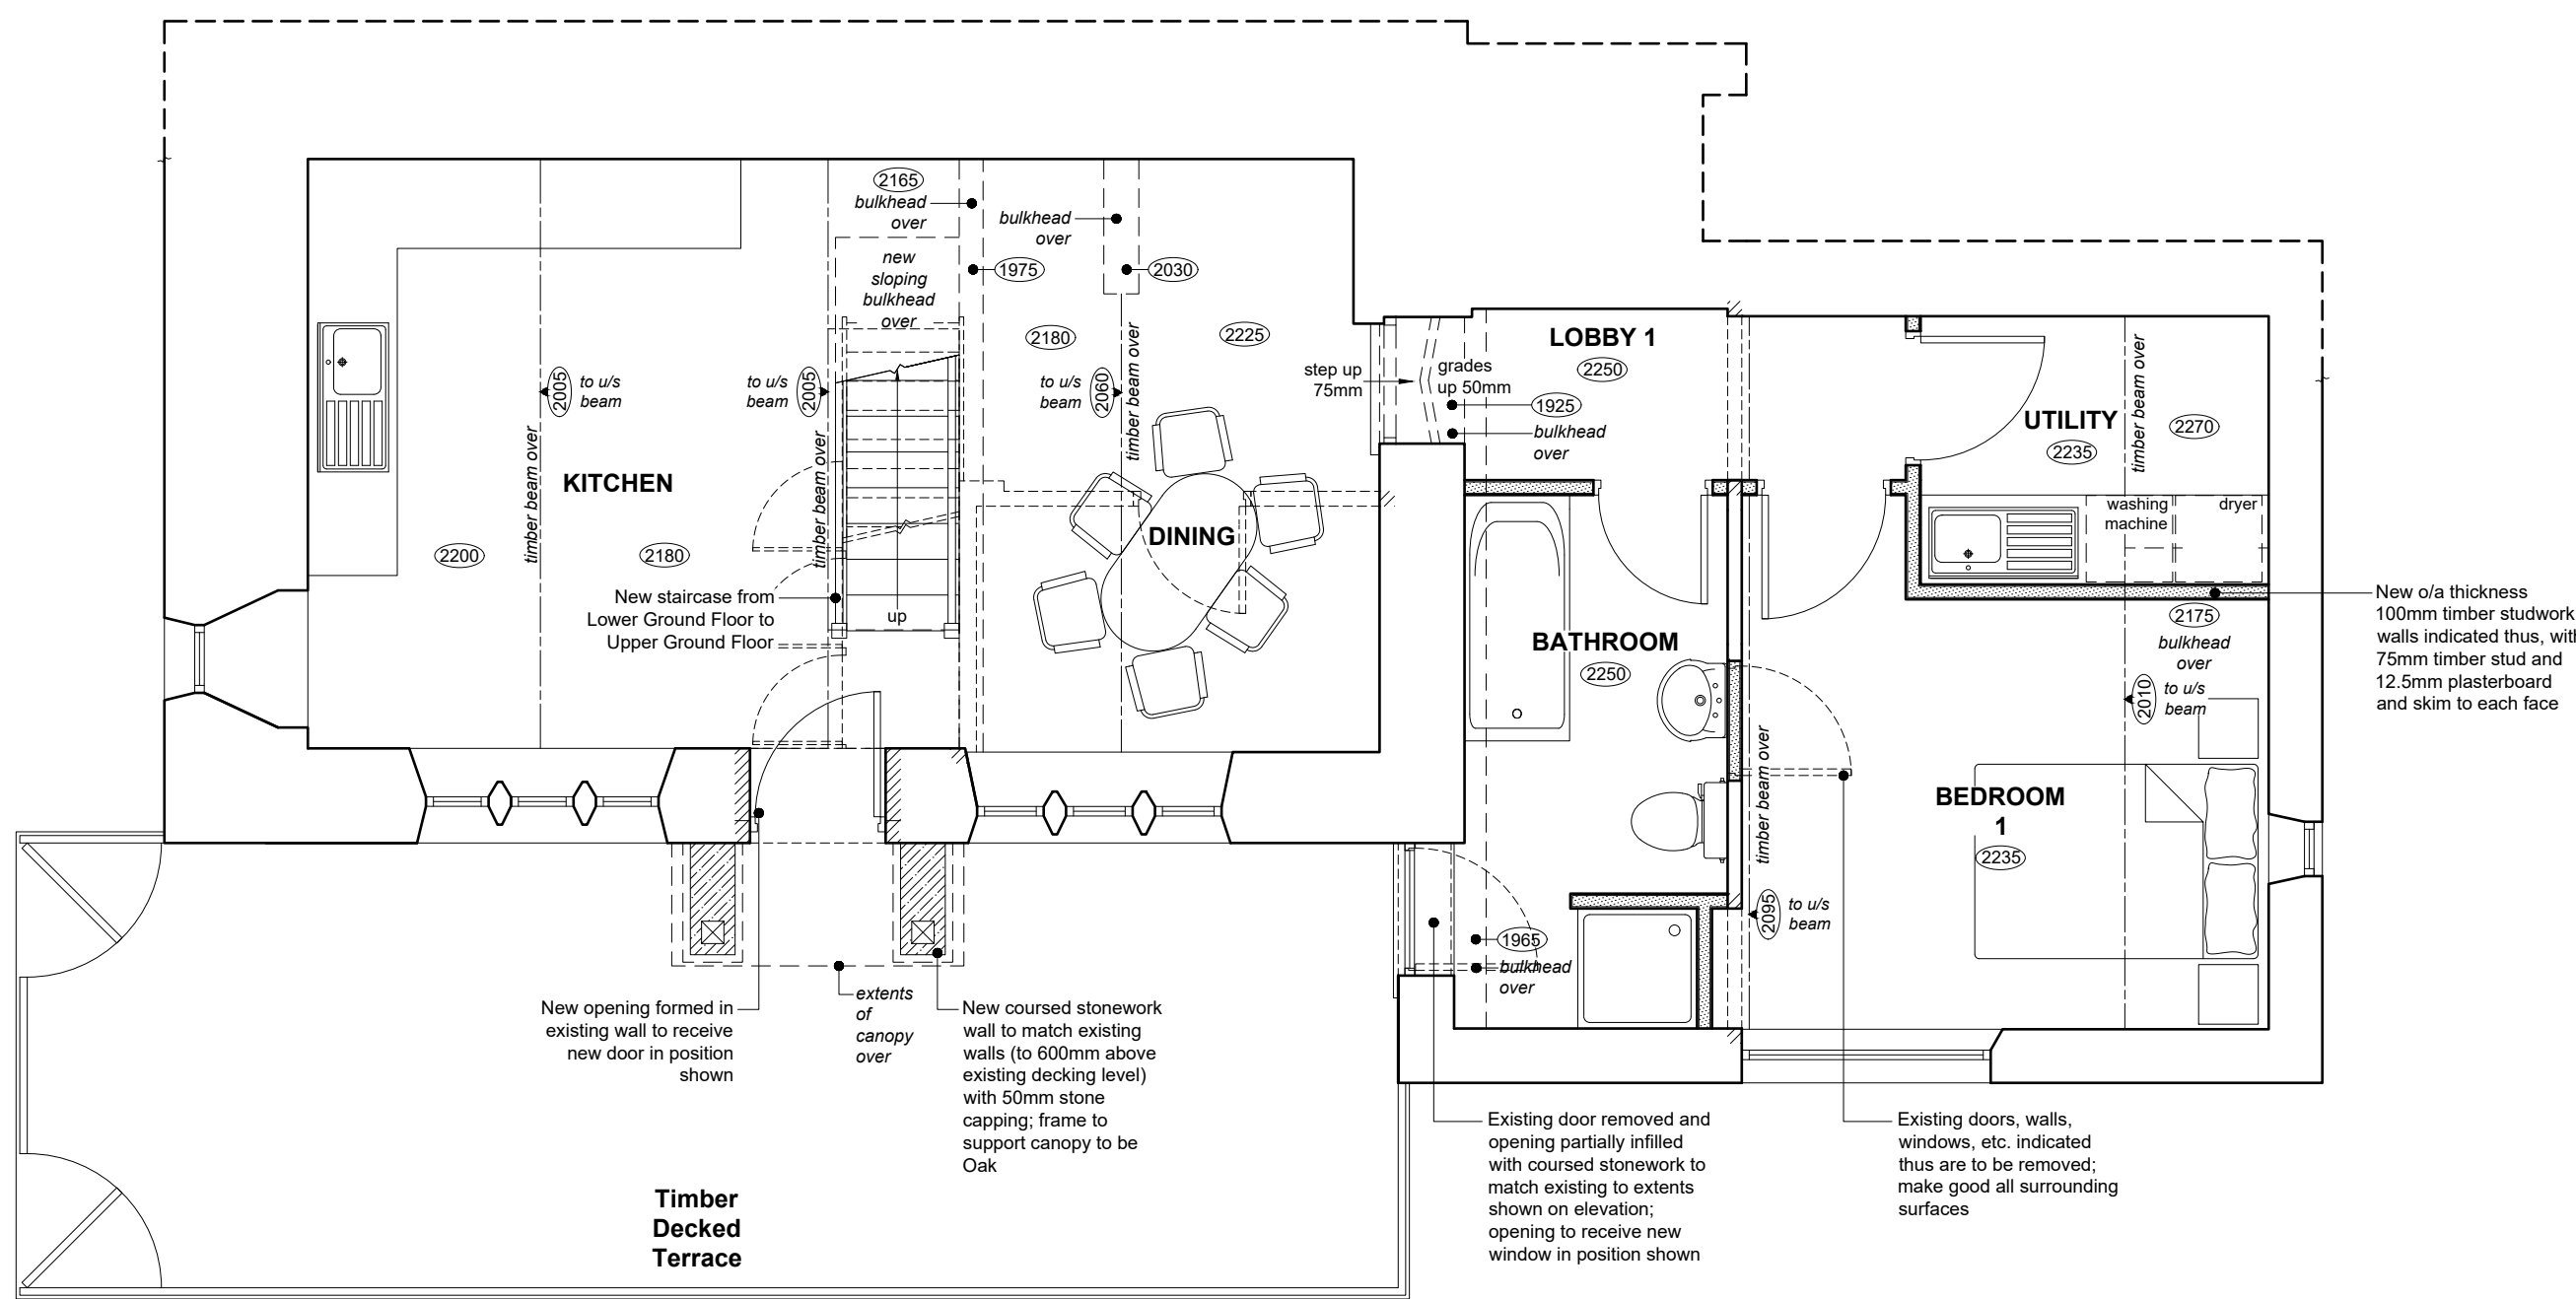

PROPOSED LOWER GROUND FLOOR PLAN

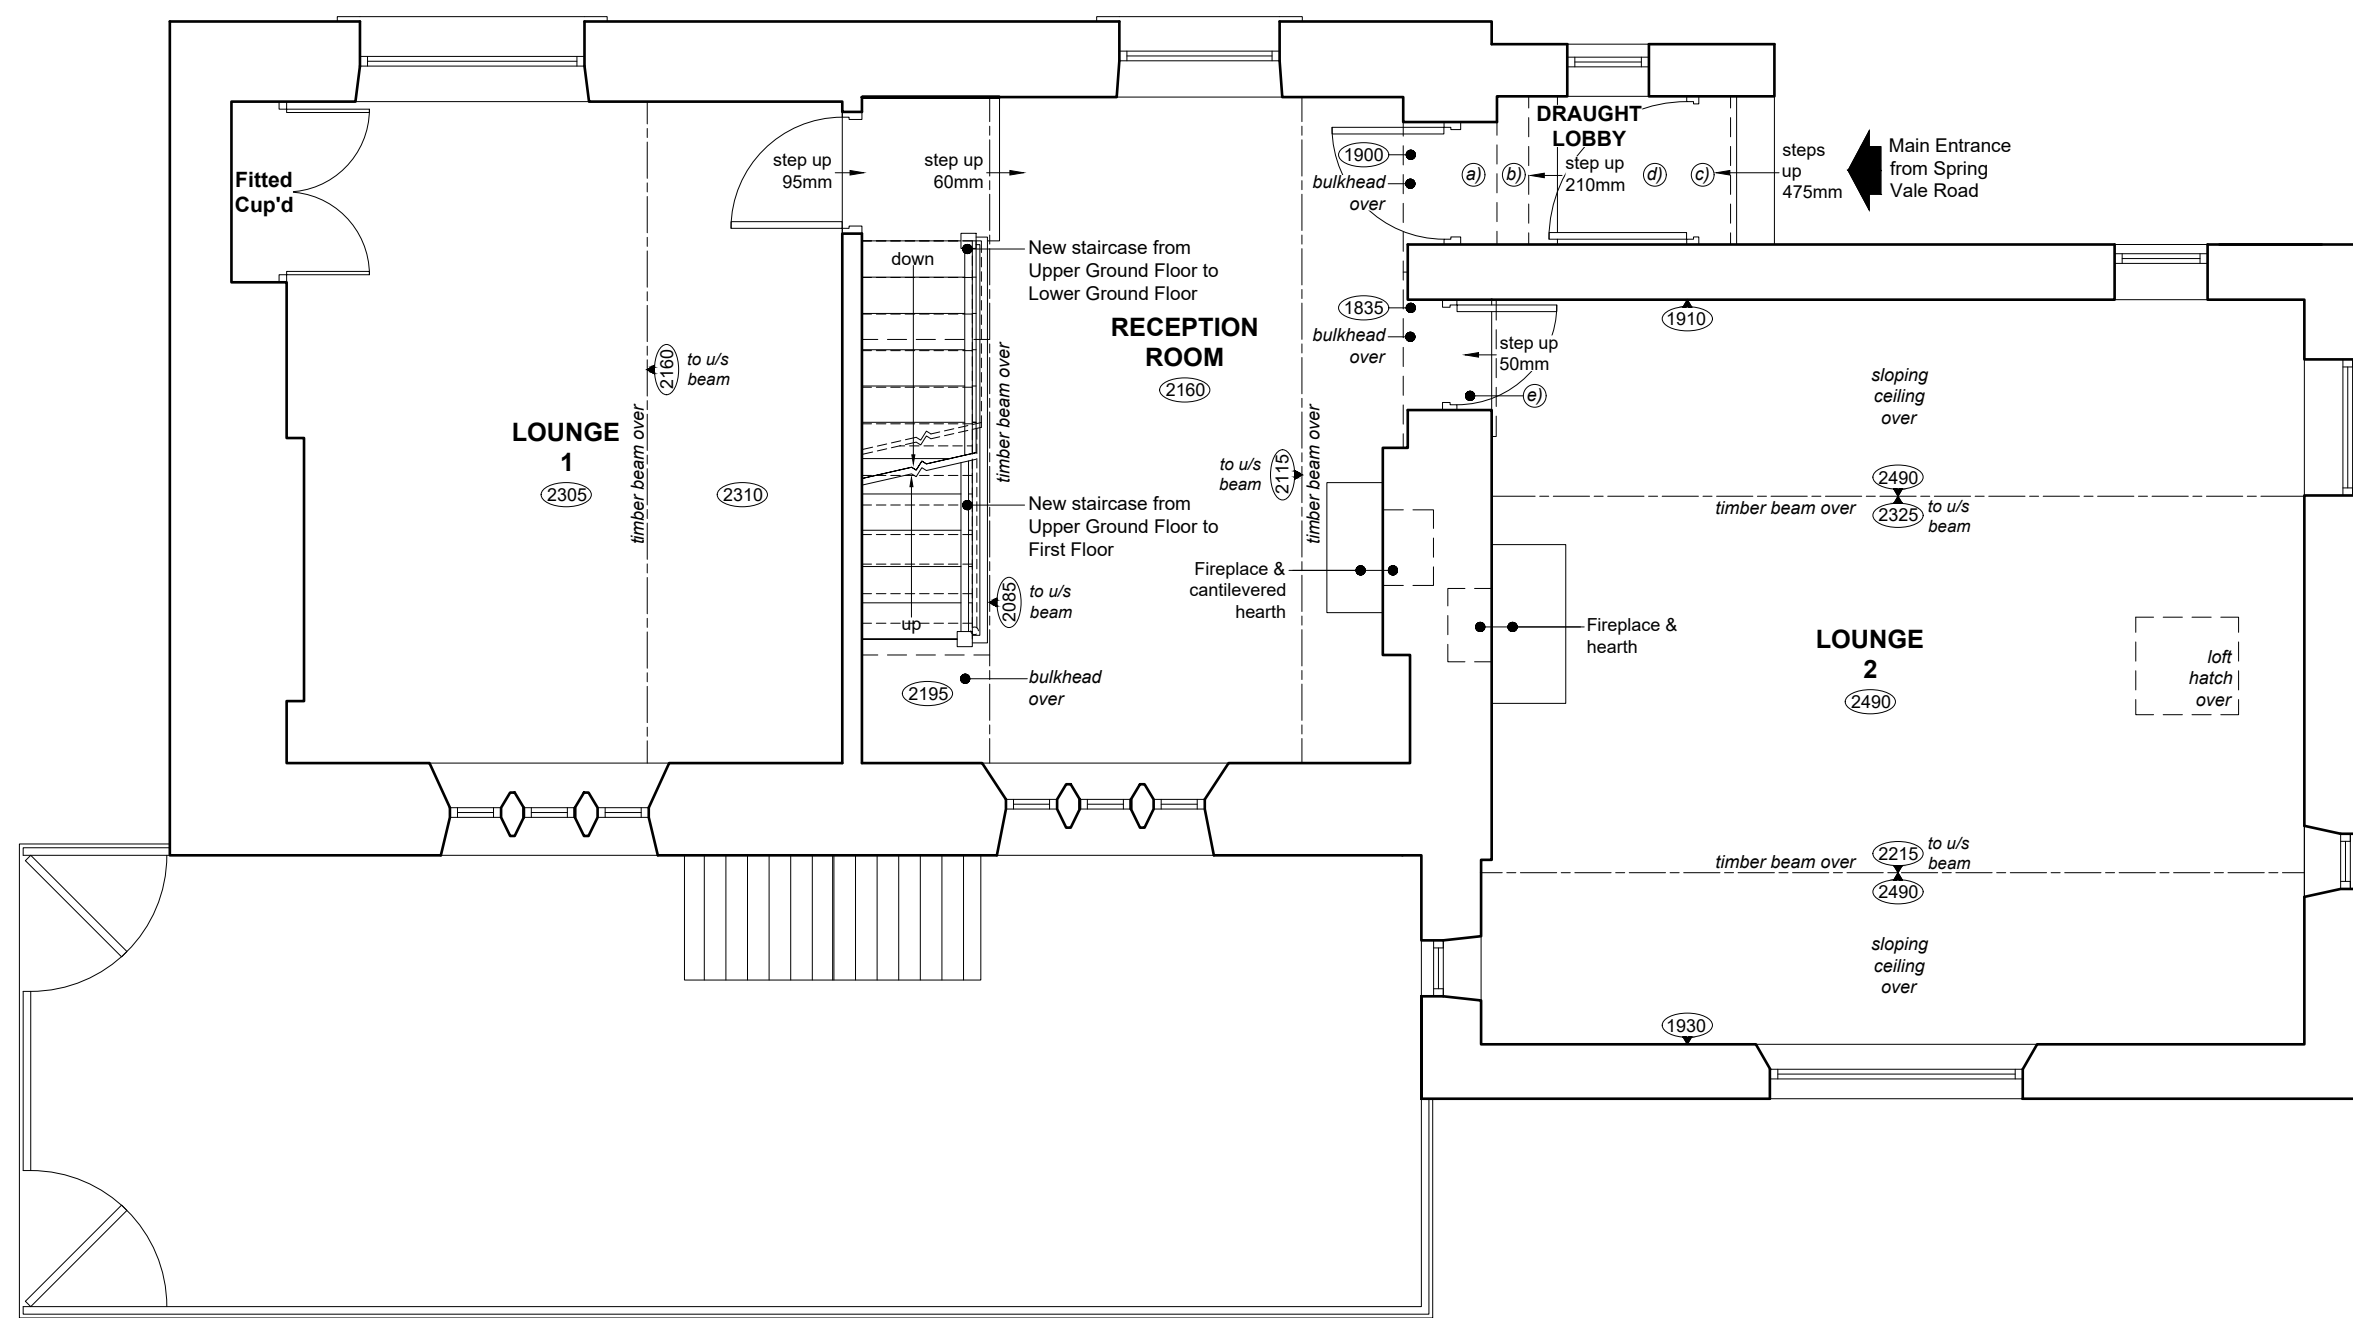

PROPOSED UPPER GROUND FLOOR PLAN

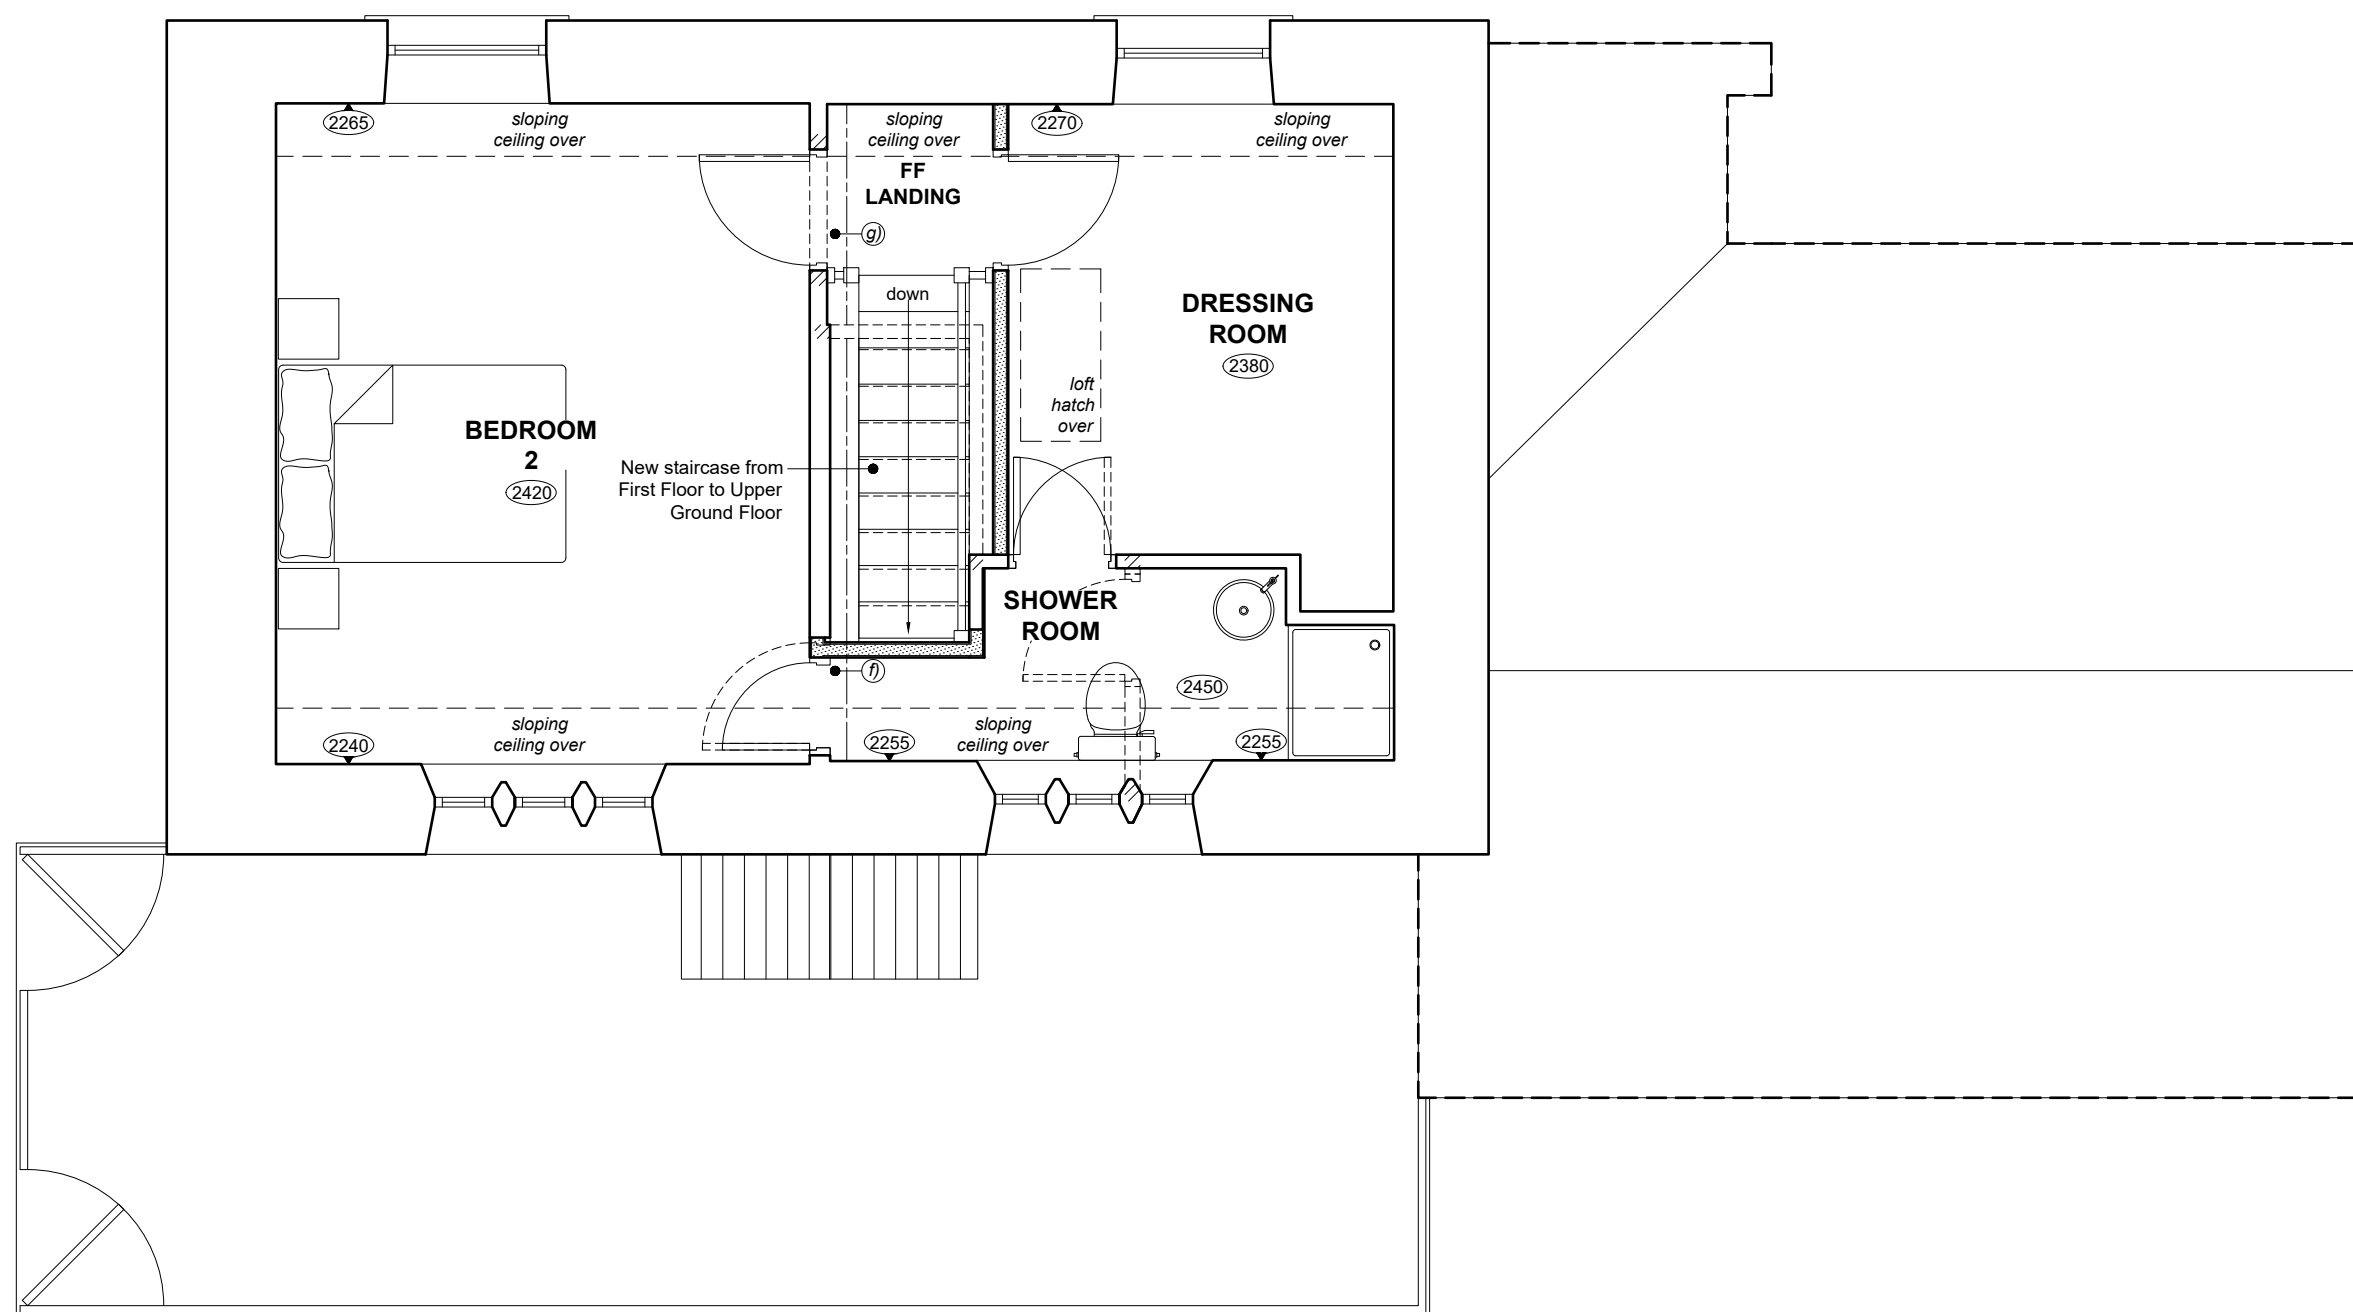

PROPOSED FIRST FLOOR PLAN

NOTES
All dimensions are to be checked on site and any discrepancies referred to the designer prior to proceeding. All levels are to be confirmed on site prior to proceeding with the work. All discrepancies between information shown on the drawing and the information shown on the specification are to be referred to the designer prior to proceeding with the works. All component sizes and references to be checked prior to the ordering of materials. Positions of existing drain runs and associated installations to be confirmed prior to proceeding and drains checked as necessary. All relevant boundary positions to be checked prior to proceeding. Any on site design changes must be reported to the designer and agreed with the relevant authority prior to proceeding. Levels shown are related to an arbitrary datum and therefore not related to ordnance datum.

B	04.11.24	Amended following client review
A	31.10.24	Amended following client review
Revision	Date	Details

GRUNDY ARCHITECTURE & INTERIOR DESIGN REGISTERED ARCHITECT & INTERIOR DESIGNER		R.A.G. GRUNDY ARCHITECTURAL SERVICES LIMITED 30 PARK ROAD, HAYFIELD, GOSNOLD, DERBYSHIRE, SK23 2AH TEL: 0773 541 5862 EMAIL: RICHARD@GRUNDYARCHITECTURE.CO.UK	
Project:		Proposed Alterations at: Grey Beck 90 Kinder Road Hayfield, High Peak Derbyshire SK22 2HS	
Client:		Mr. G. & Mrs. H. Butchart	
Drawing Title: PROPOSED PLANS			
Drawn by:		Date:	
R. G.		12th October 2024	
Drawing No.:		Scale:	
2445.11		1:50 @ A1	
Revision:			
8			

