

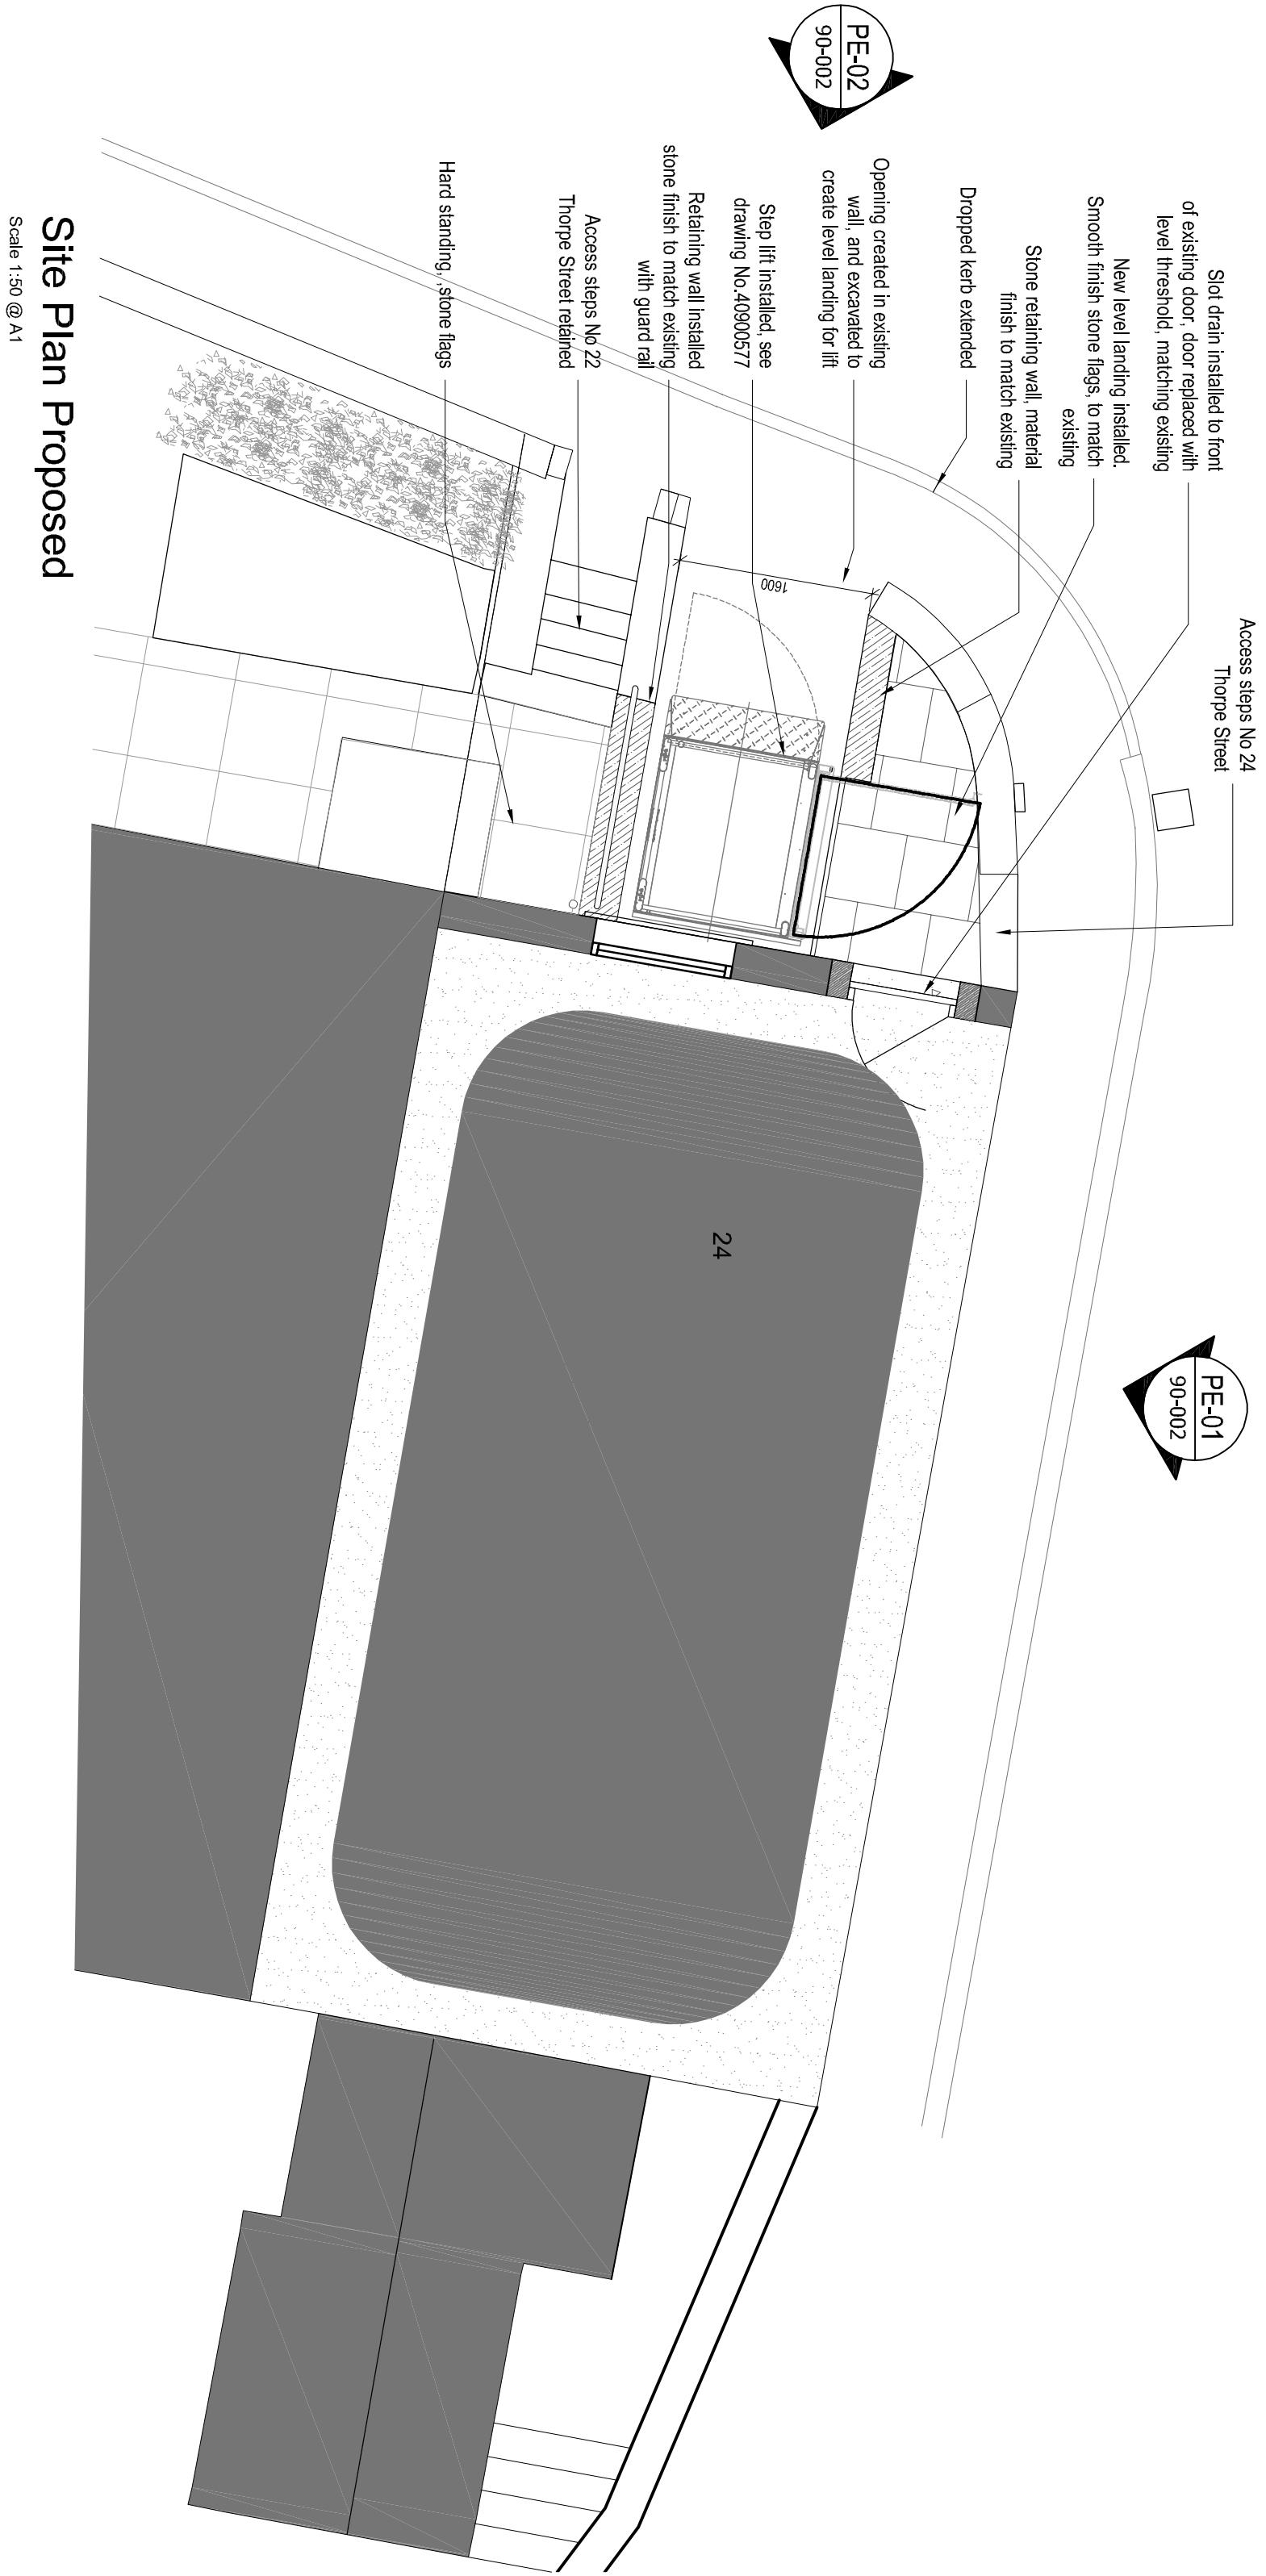


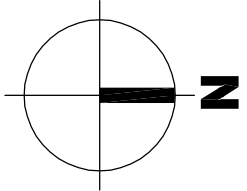

Site Plan Proposed

Scale 1:50 @ A1

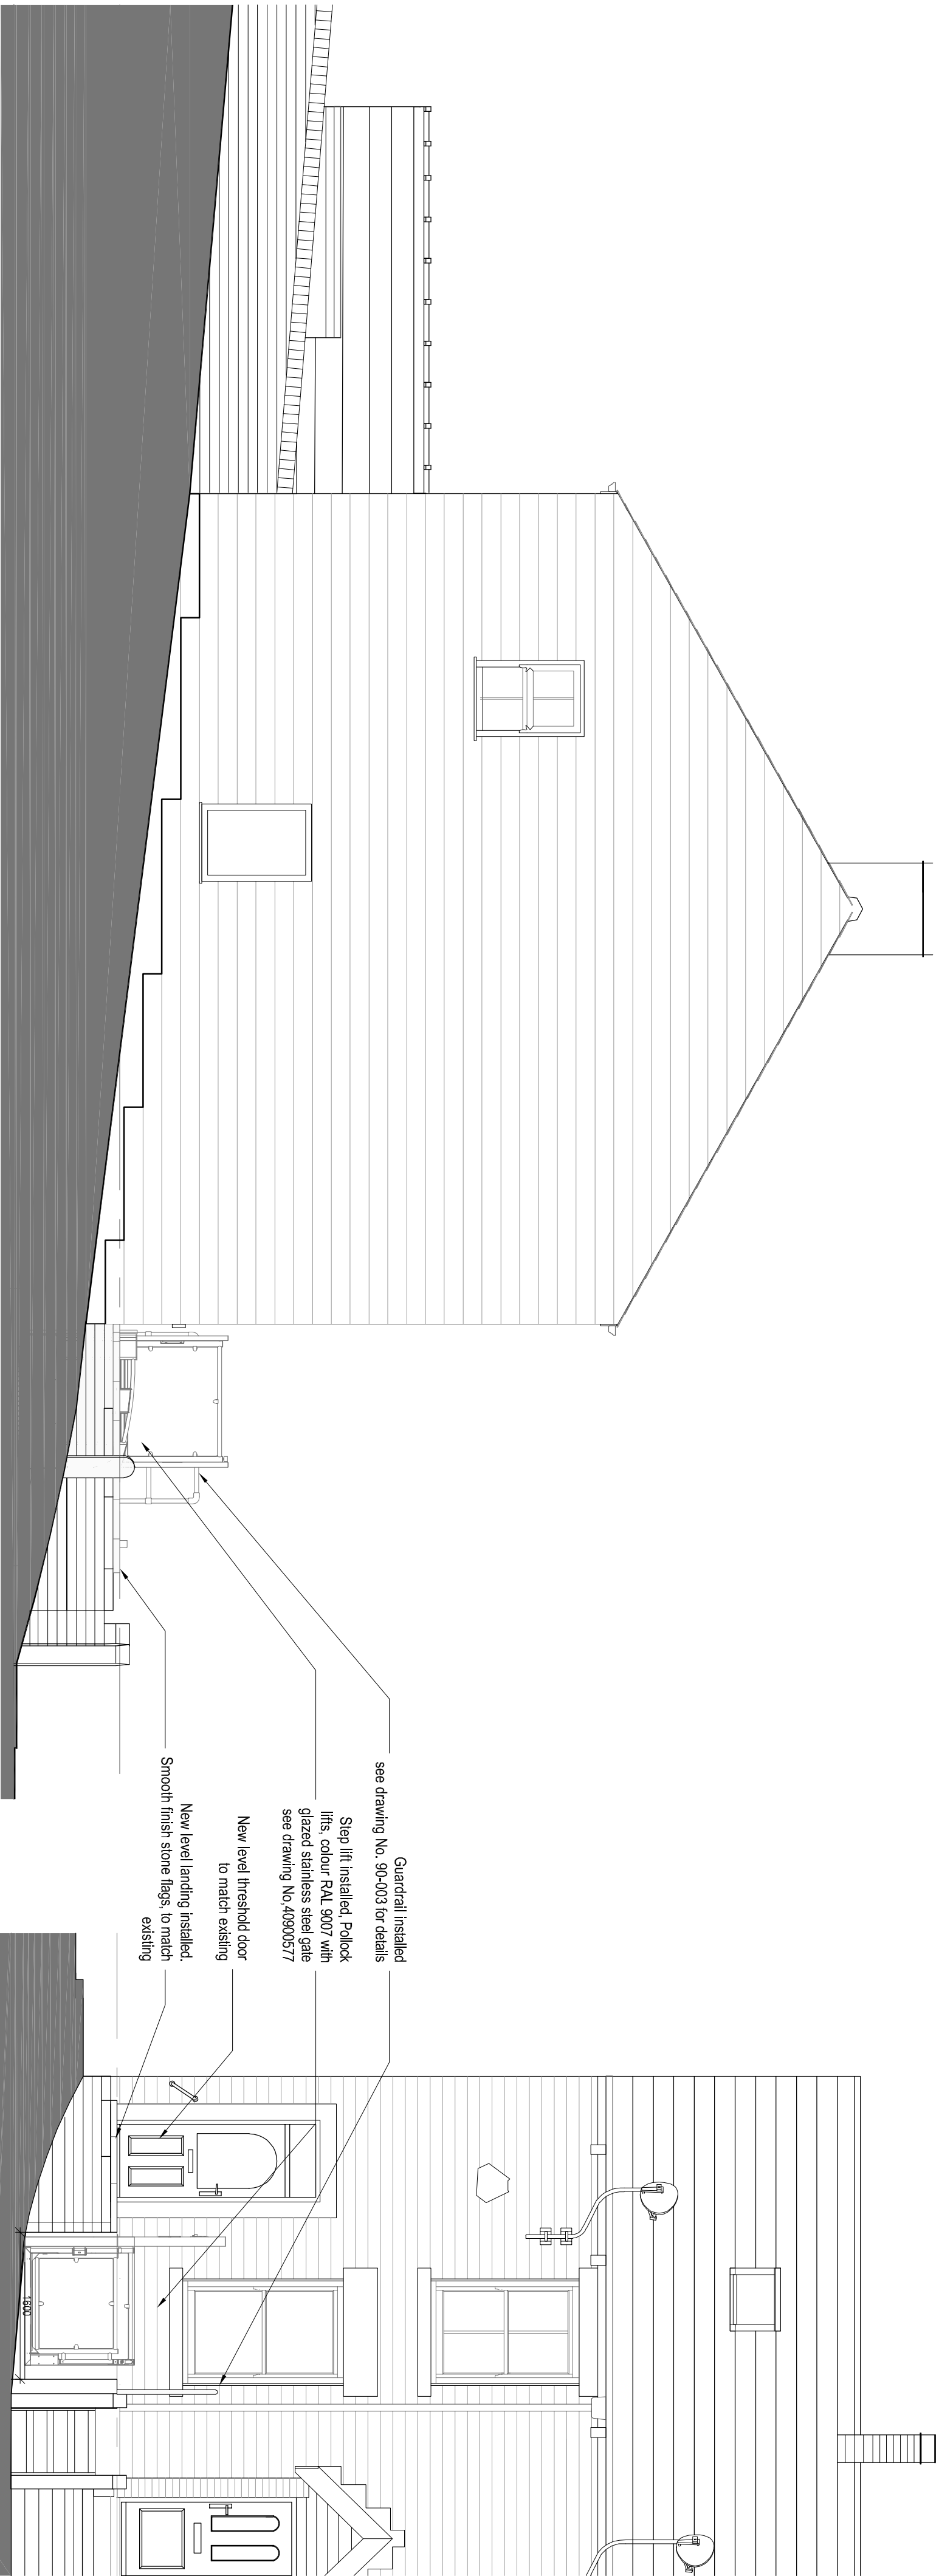


Proposed Elevation PE-01

Scale 1:50 @ A1

Proposed Elevation PE-02

Scale 1:50 @ A1

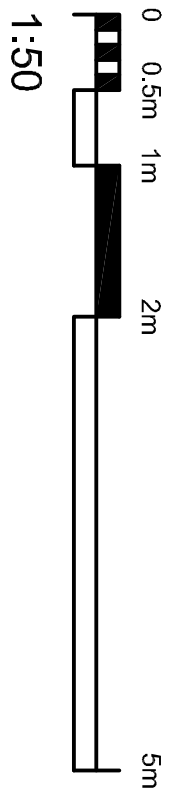

1:50

|   |       |      |              |
|---|-------|------|--------------|
| Client   |       |      |              |
| Alliance Norse Limited   |       |      |              |
| Project   |       |      |              |
| 24 Thorpe Street, Glossop   |       |      |              |
| Drawing   |       |      |              |
| Site Plan and Elevations - Proposed   |       |      |              |
| Project number   |       |      |              |
| 2024.00176.006   | Scale | 1:50 | @ A1         |
| Drawing number   | Rev   | 1:50 | Issue status |
| ANL-AHR-00-DR-A-90-002   | Rev   | 1:50 | Planning     |
| The drawing is to be used in conjunction with all related drawings. All dimensions must be checked and verified on site before commencing any work or producing any drawings. The signatory should be notified immediately of any discrepancies. This drawing is copyright and remains the property of AHR. |       |      |              |

|                              |  |
|------------------------------|--|
| AHR                          |  |
| AHR Building Consultancy Ltd |  |
| 55 Princess Street           |  |
| Manchester                   |  |
| M2 1EN                       |  |
| United Kingdom               |  |

T +44(0)161 8287900  
E [manchester@ahr.co.uk](mailto:manchester@ahr.co.uk)  
[www.ahr.co.uk](http://www.ahr.co.uk)