

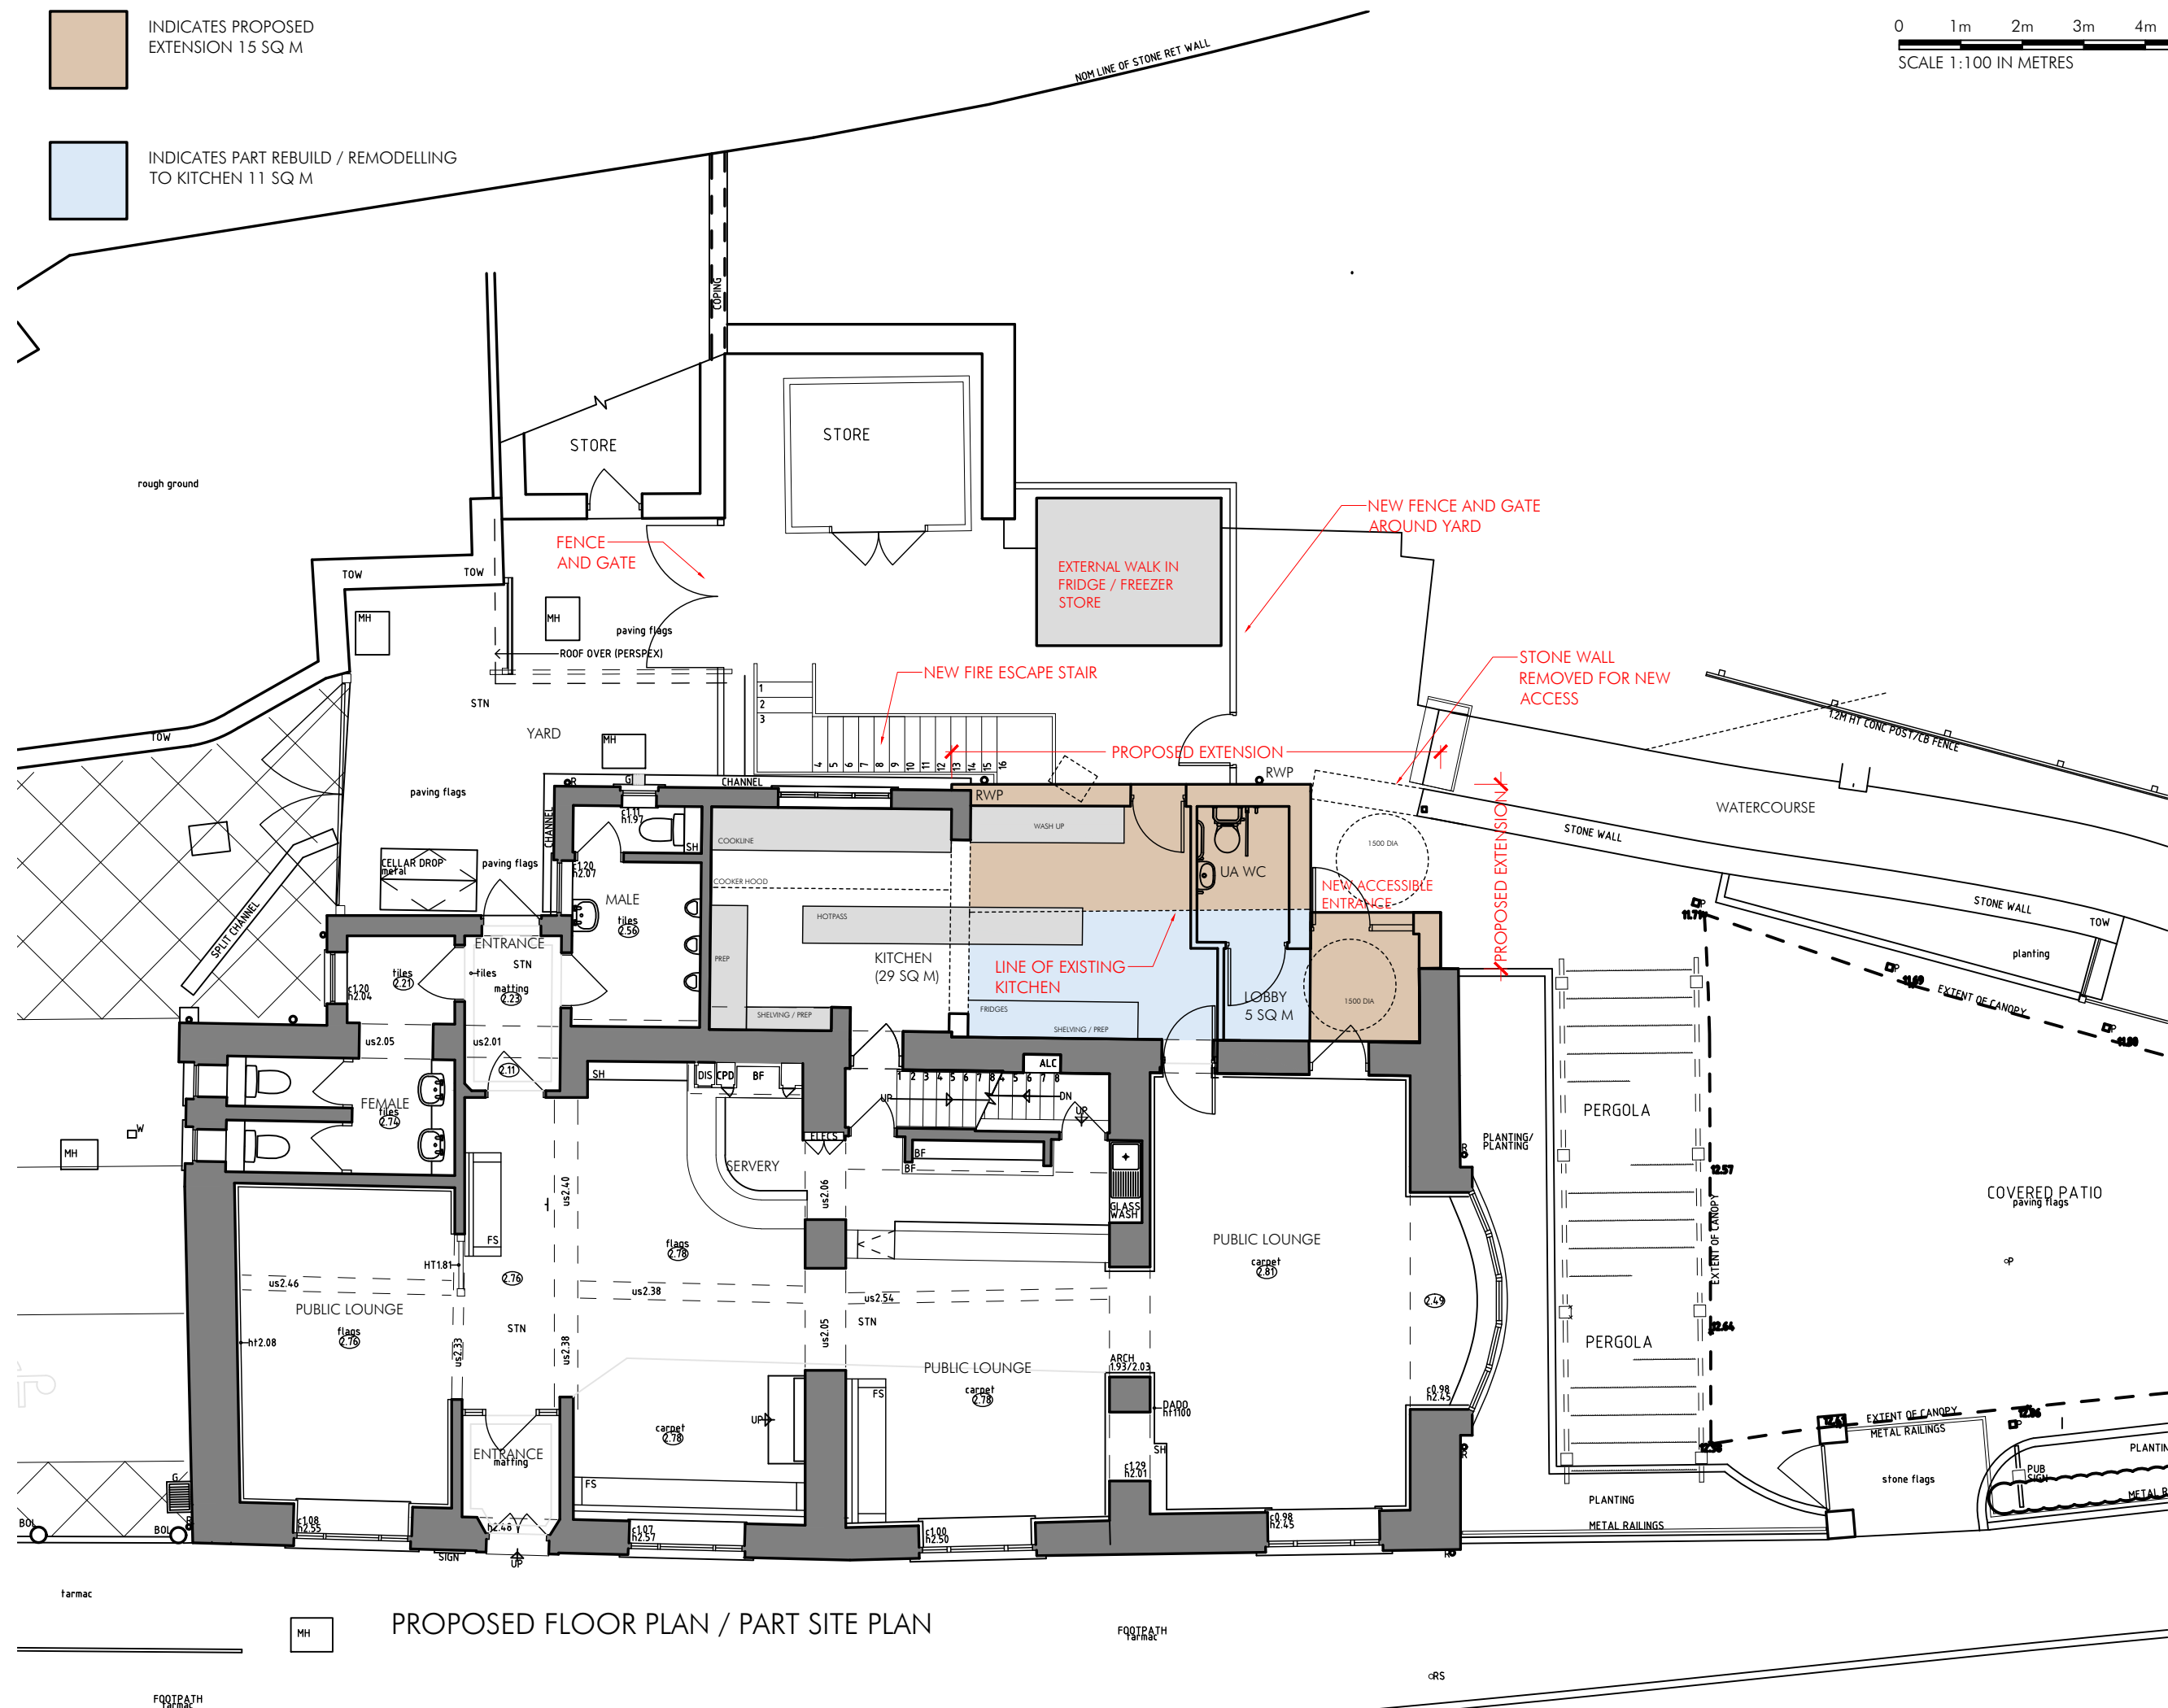


 

INDICATES PART REBUILD / REMODELLING
TO KITCHEN 11 SQ M

 

PROPOSED FLOOR PLAN / PART SITE PLAN

P2	GABIONS REMOVED	14.11.24
P1	DRAWN	28.06.24
PLG Design Ltd DESIGN PLANNING PROJECT MANAGEMENT		
T - 0161 464 6675 M - 07795 296644 E - paul.gill@plgdesign.co.uk		Unit 11 National Trading Estate, Bramhall Moor Lane, Hazel Grove, Stockport, SK7 5AA
Client Frederic Crompton Ltd Address The Cock, Whaley Bridge Title PROPOSED GROUND FLOOR PLAN AND PART SITE PLAN		
Scale 1:100 @ A3		
Job Number 24240	Drawing Number PL06	Issue P2