
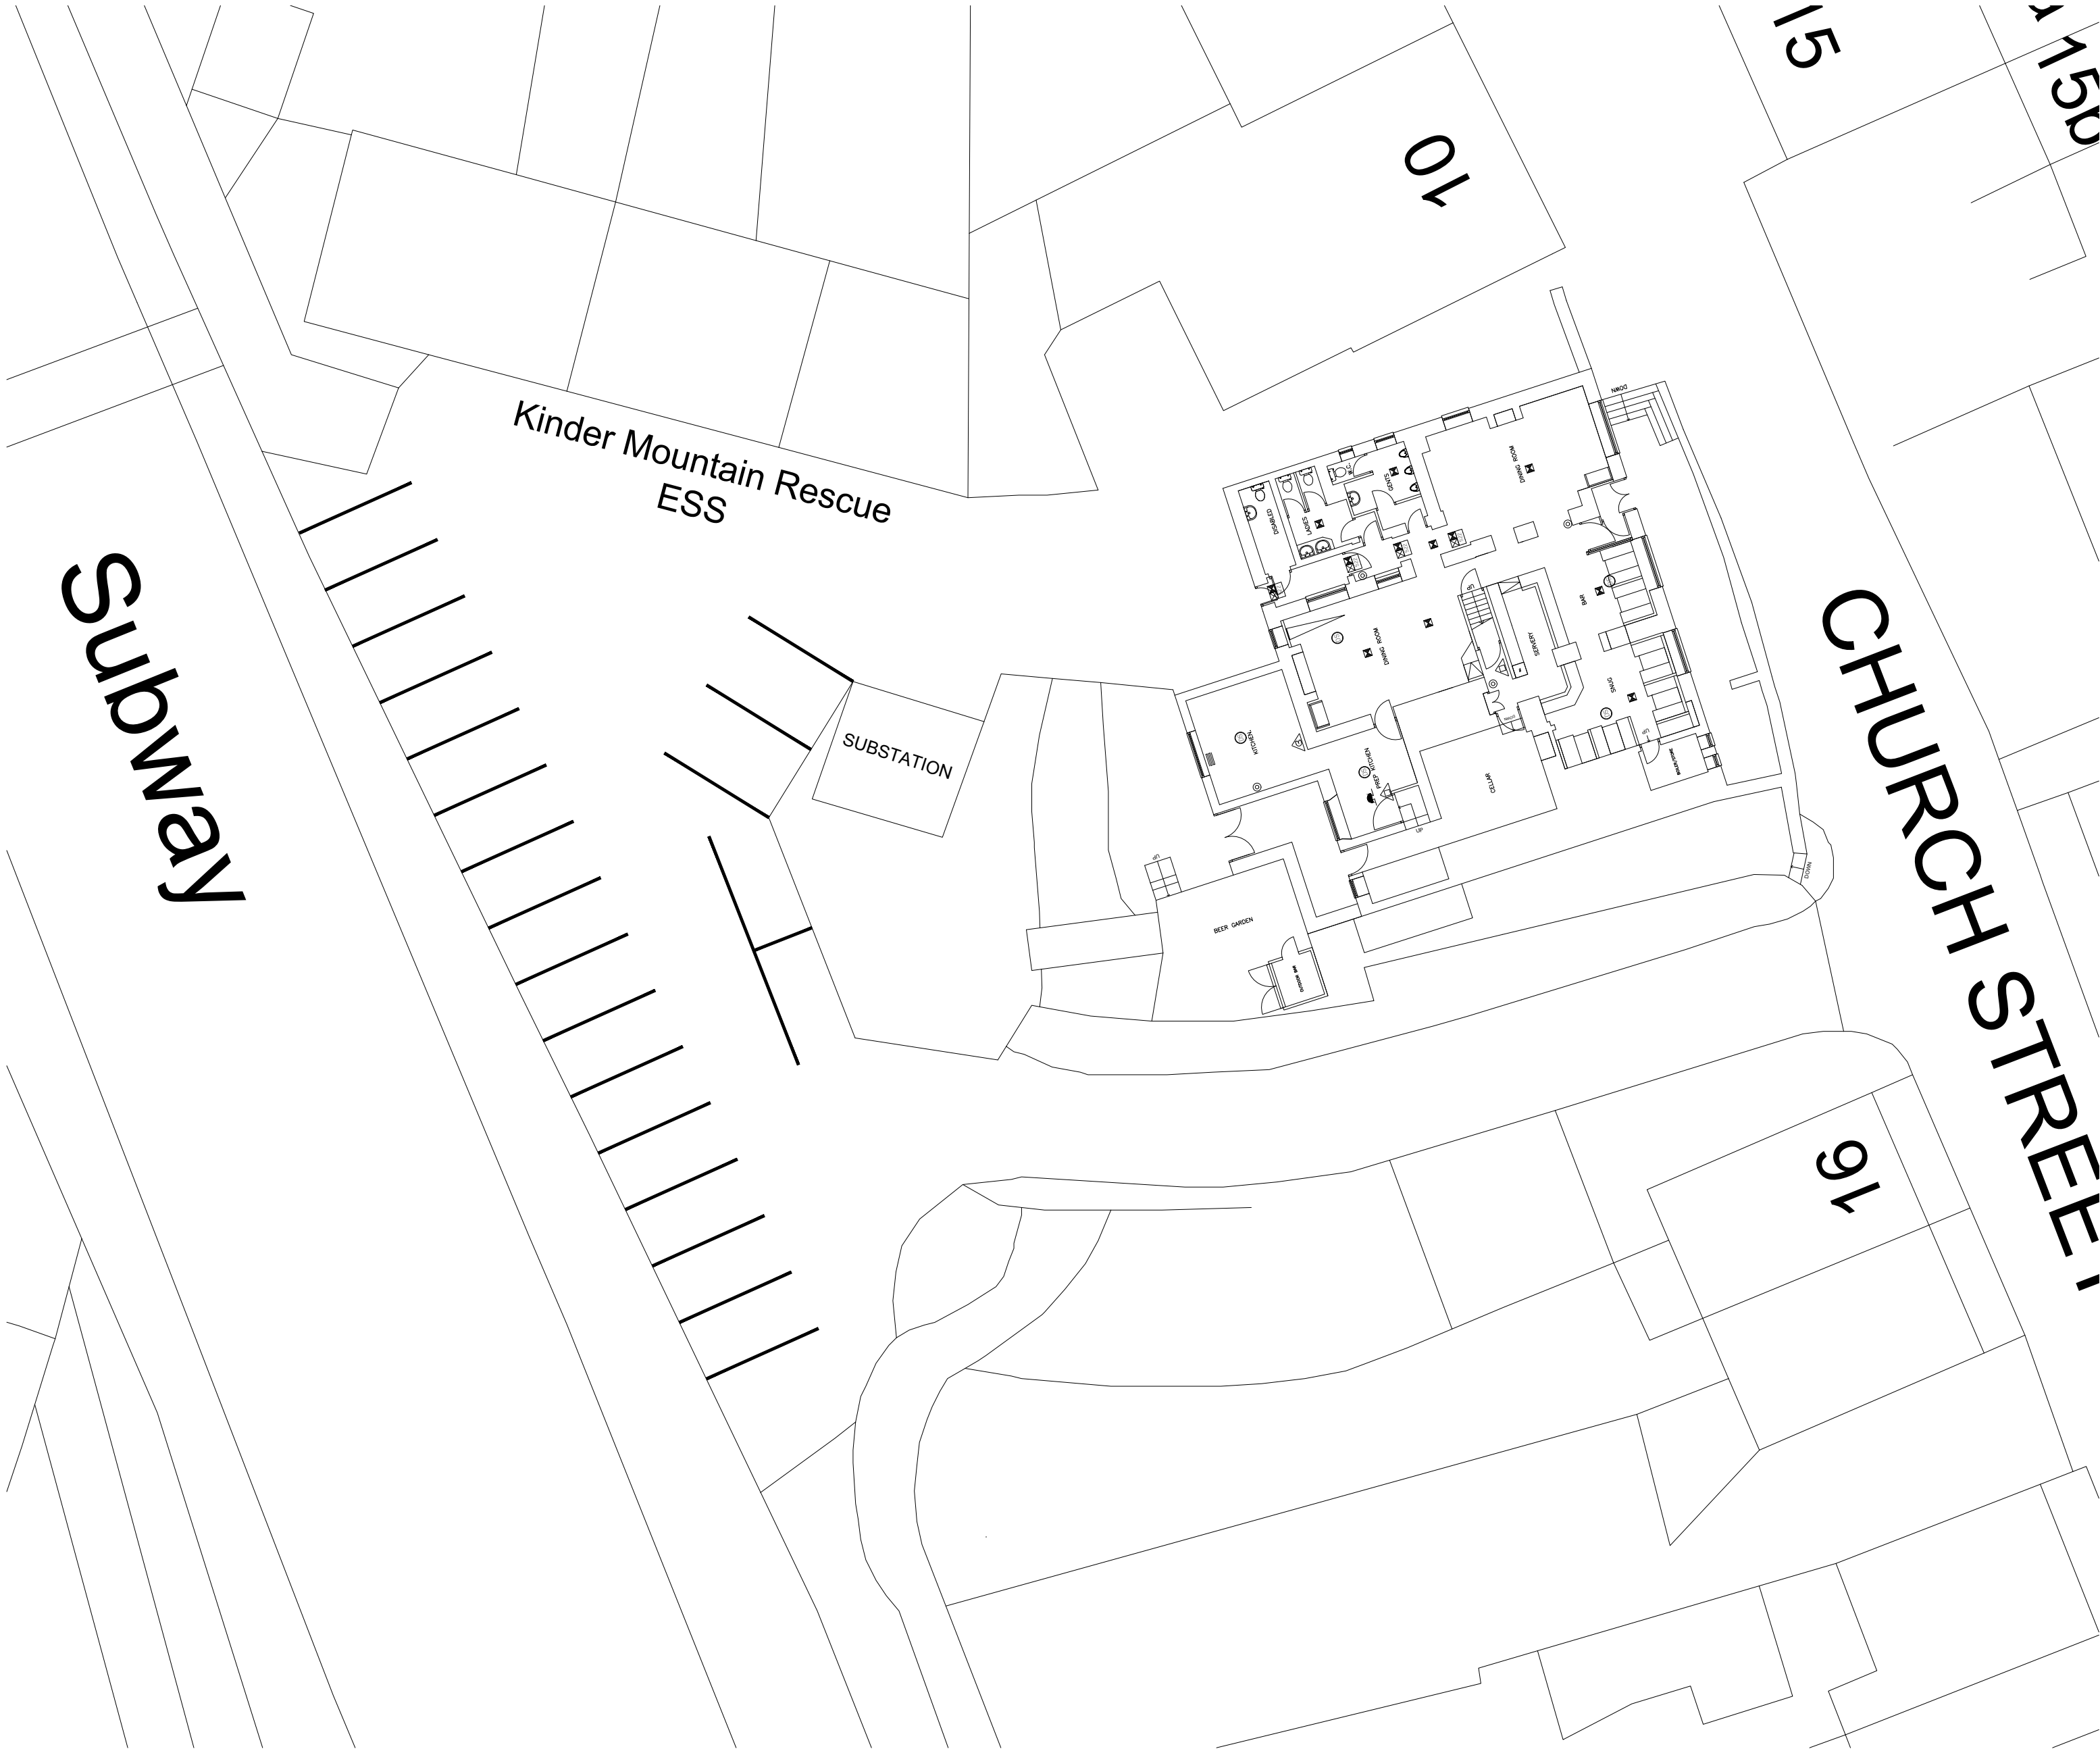


Contractors responsibility to check all site dimensions & levels prior to commencing works.  
Contractor to comply in all respects with current building regulations & guidelines whether specified on this drawing or not.  
The drawing must be read & checked against any other specialist drawings provided by the company or by consultants.  
This drawing and the works depicted are the copyright of the company & may not be replicated without written permission.

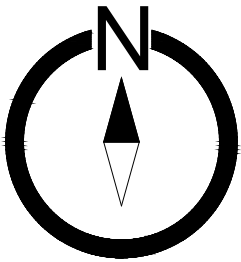

|   |                 |                                   |
|---|-----------------|-----------------------------------|
| REV   | DETAILS         | BY                                |
| <div><br/><b>MARSTON'S</b></div> |                 |                                   |
| PROJECT<br>The George Hotel<br>14 Church Street, Hayfield, High Peak, SK22 2JE                                        |                 |                                   |
| TITLE<br>Existing Site Plan Layout                                                                                    |                 |                                   |
| SCALE<br>1:200 @ A2                                                                                                   |                 | DATE<br>OCT 2024                  |
| DRAWN BY<br>AF   | CHECKED BY<br>- | DRAWING No.<br>25/10/40040/EX/SPL |
|   |                 | REV<br>-                          |
| MARSTON'S PLC ST JOHNS HOUSE ST JOHNS SQUARE<br>WOLVERHAMPTON WV2 4BH TEL:01902 907250                                |                 |                                   |