



Contractors responsibility to check all site dimensions & levels prior to commencing works.
Contractor to comply in all respects with current building regulations & guidelines whether specified on this drawing or not.
The drawing must be read & checked against any other specialist drawings provided by the company or by consultants.
This drawing and the works depicted are the copyright of the company & may not be replicated without written permission.

PERMISSION TO RETAIN CAR PARK BARRIERS

PLEASE REFER TO
PHOTOGRAPHS AND
PHOTOGRAPH LOCATION
PLAN (25/10/40040/PH/PH/LP)
AND PROPOSED SITE PLAN
LAYOUT 25/10/40040/PP/SPL

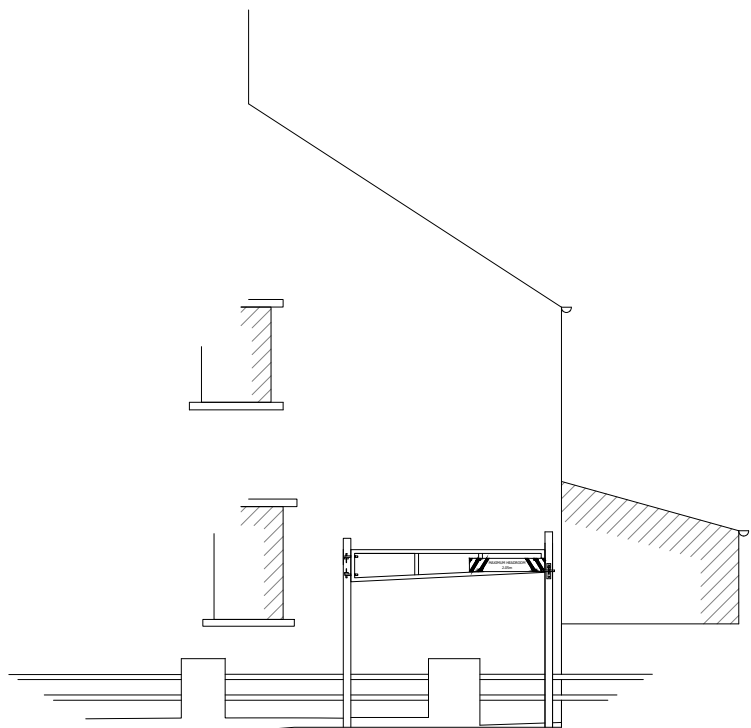


NUMBER 18 SIDE ELEVATION (CAR PARK BARRIERS OPEN)

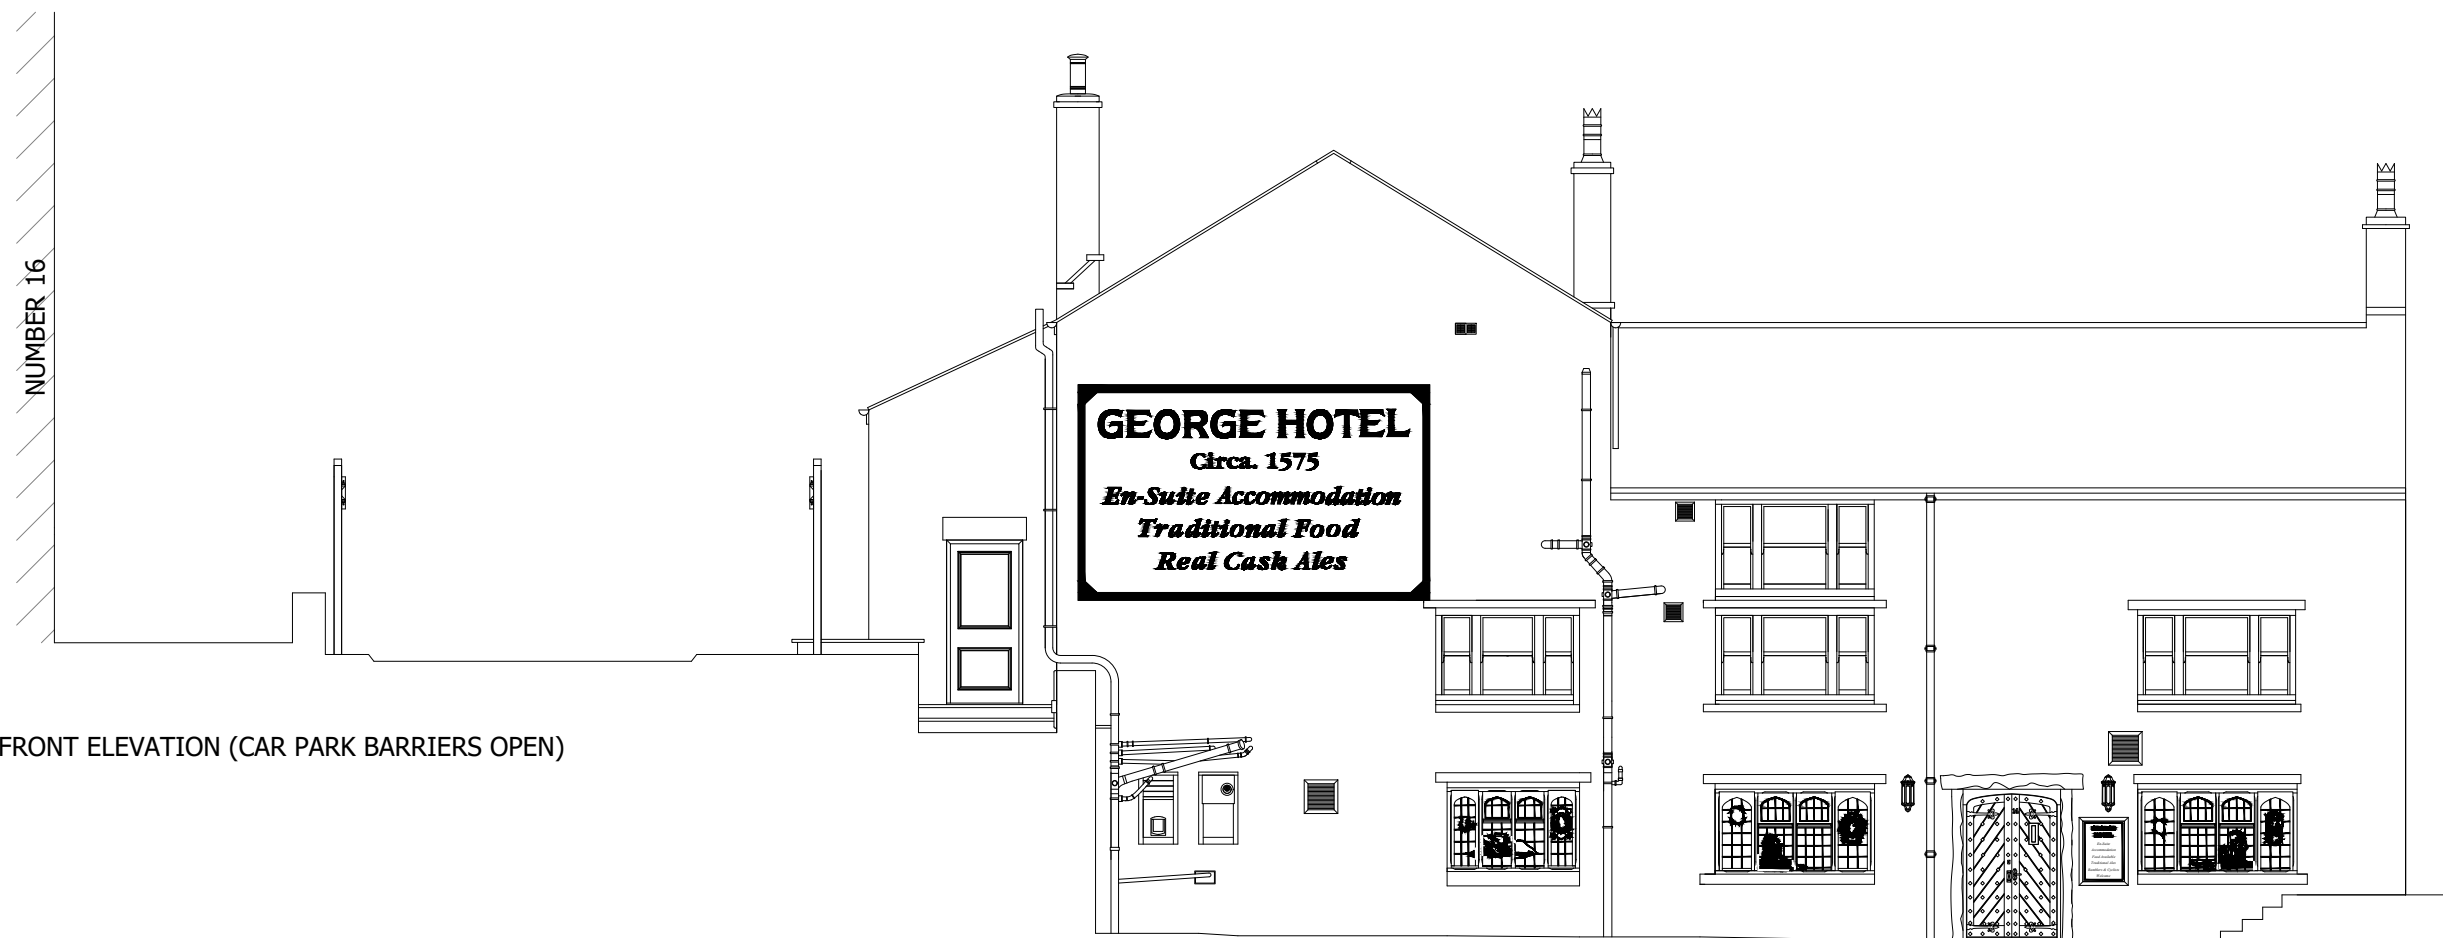


FRONT ELEVATION (CAR PARK BARRIERS OPEN)



SIDE ELEVATION (CAR PARK BARRIERS OPEN)

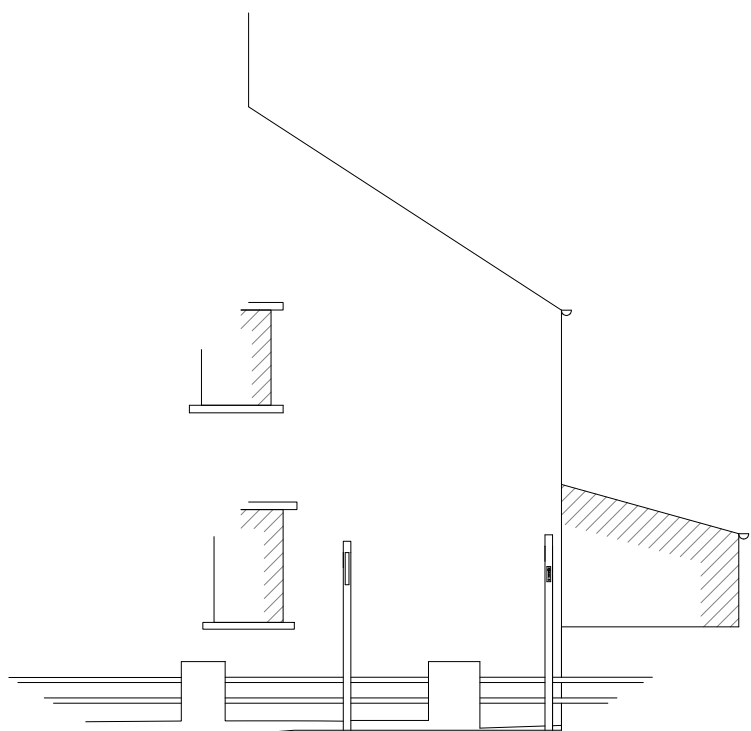

NUMBER 18 SIDE ELEVATION (CAR PARK BARRIERS CLOSED)

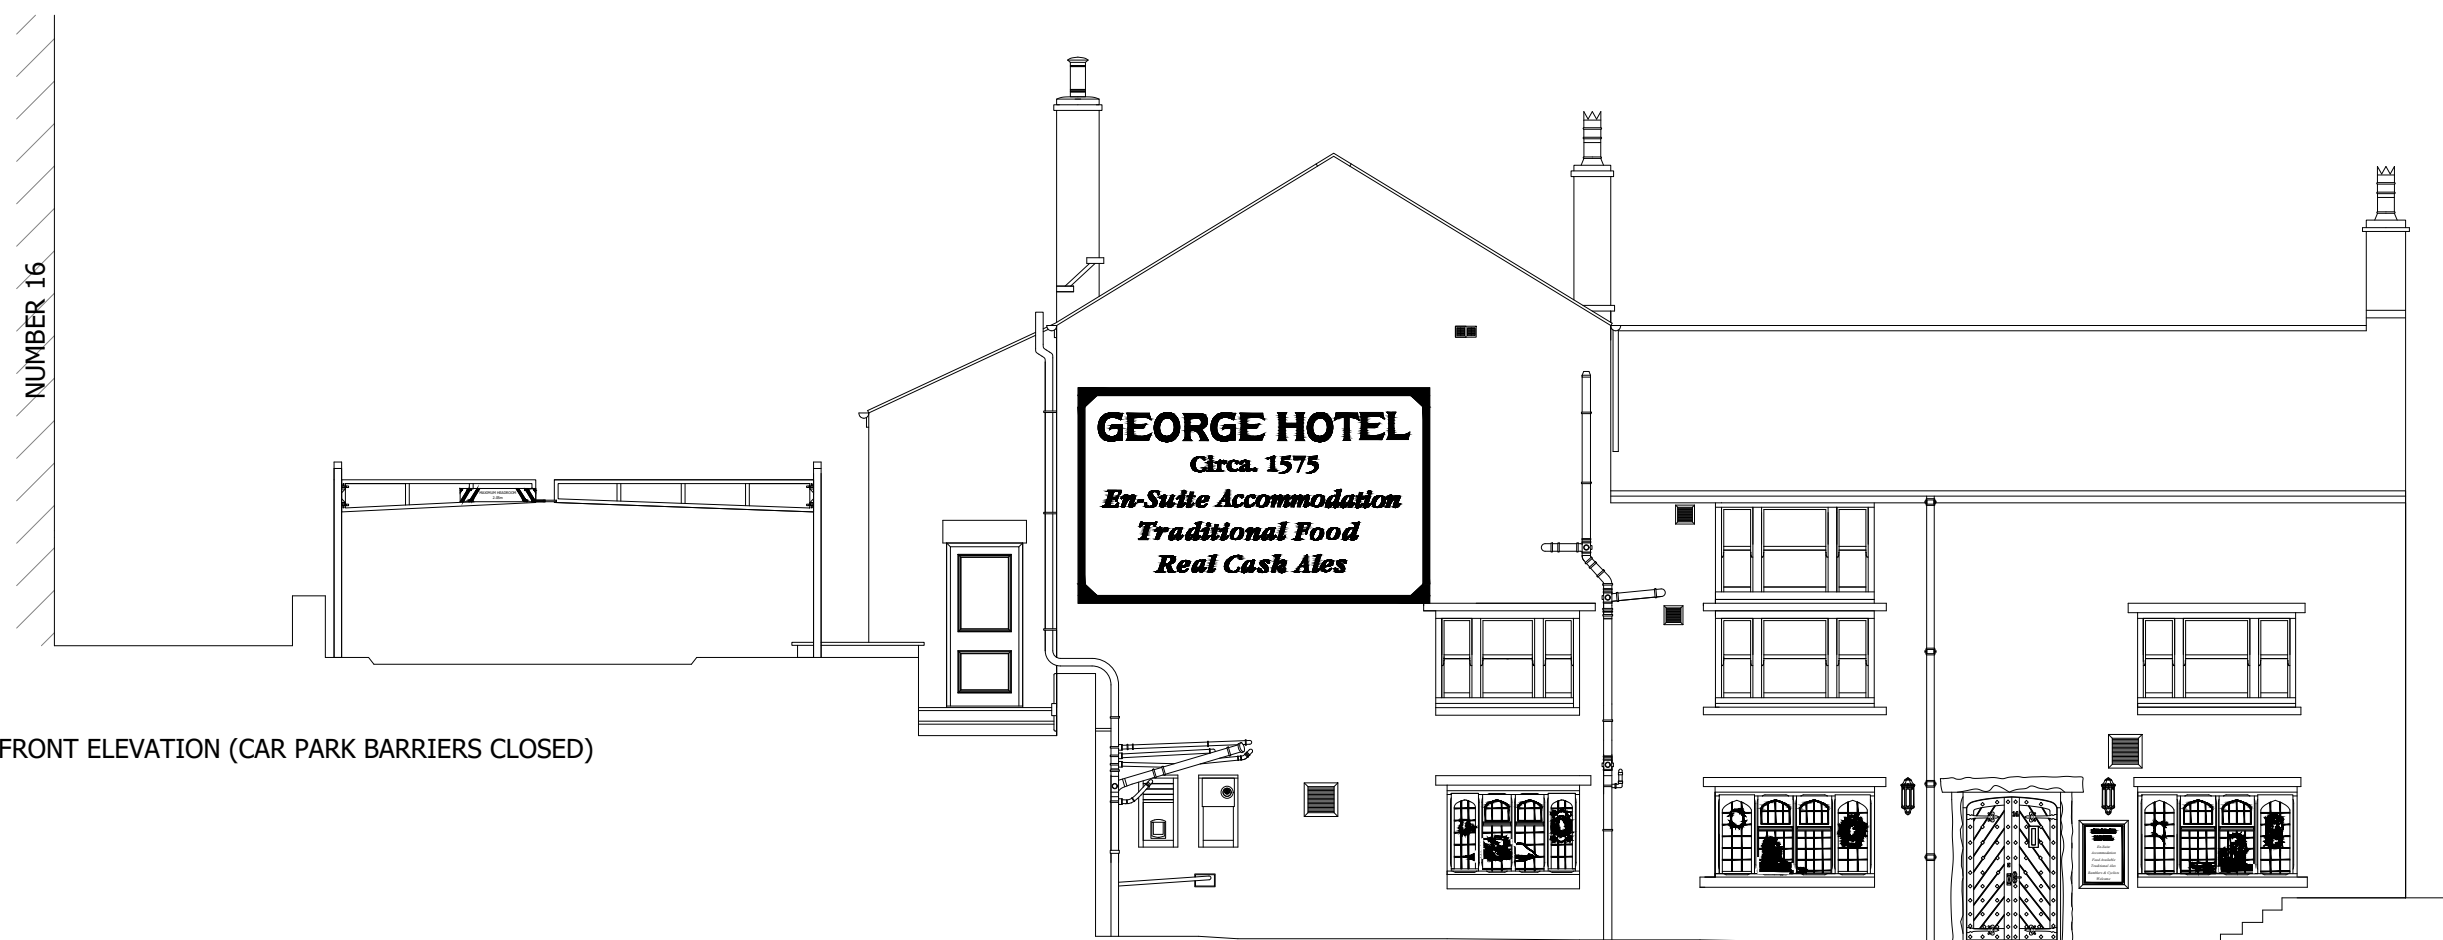

FRONT ELEVATION (CAR PARK BARRIERS CLOSED)



SIDE ELEVATION (CAR PARK BARRIERS CLOSED)

REV	DETAILS	BY
 MARSTON'S		
PROJECT The George Hotel 14 Church Street, Hayfield, High Peak, SK22 2JE		
TITLE Proposed Elevations		
SCALE 1:100 @ A1		DATE OCT 2024
DRAWN BY AF	CHECKED BY -	DRAWING NO. 25/10/40040/PP/ELE
		REV -
MARSTON'S PLC ST JOHNS HOUSE ST JOHNS SQUARE WOLVERHAMPTON WV2 4BH TEL:01902 907250		