




All drawings should be read in conjunction with the entire **PL Series** drawings. Full details and specifications will be provided following approval of the planning application and through a formal Building Control submission prior to commencement of site works & construction.

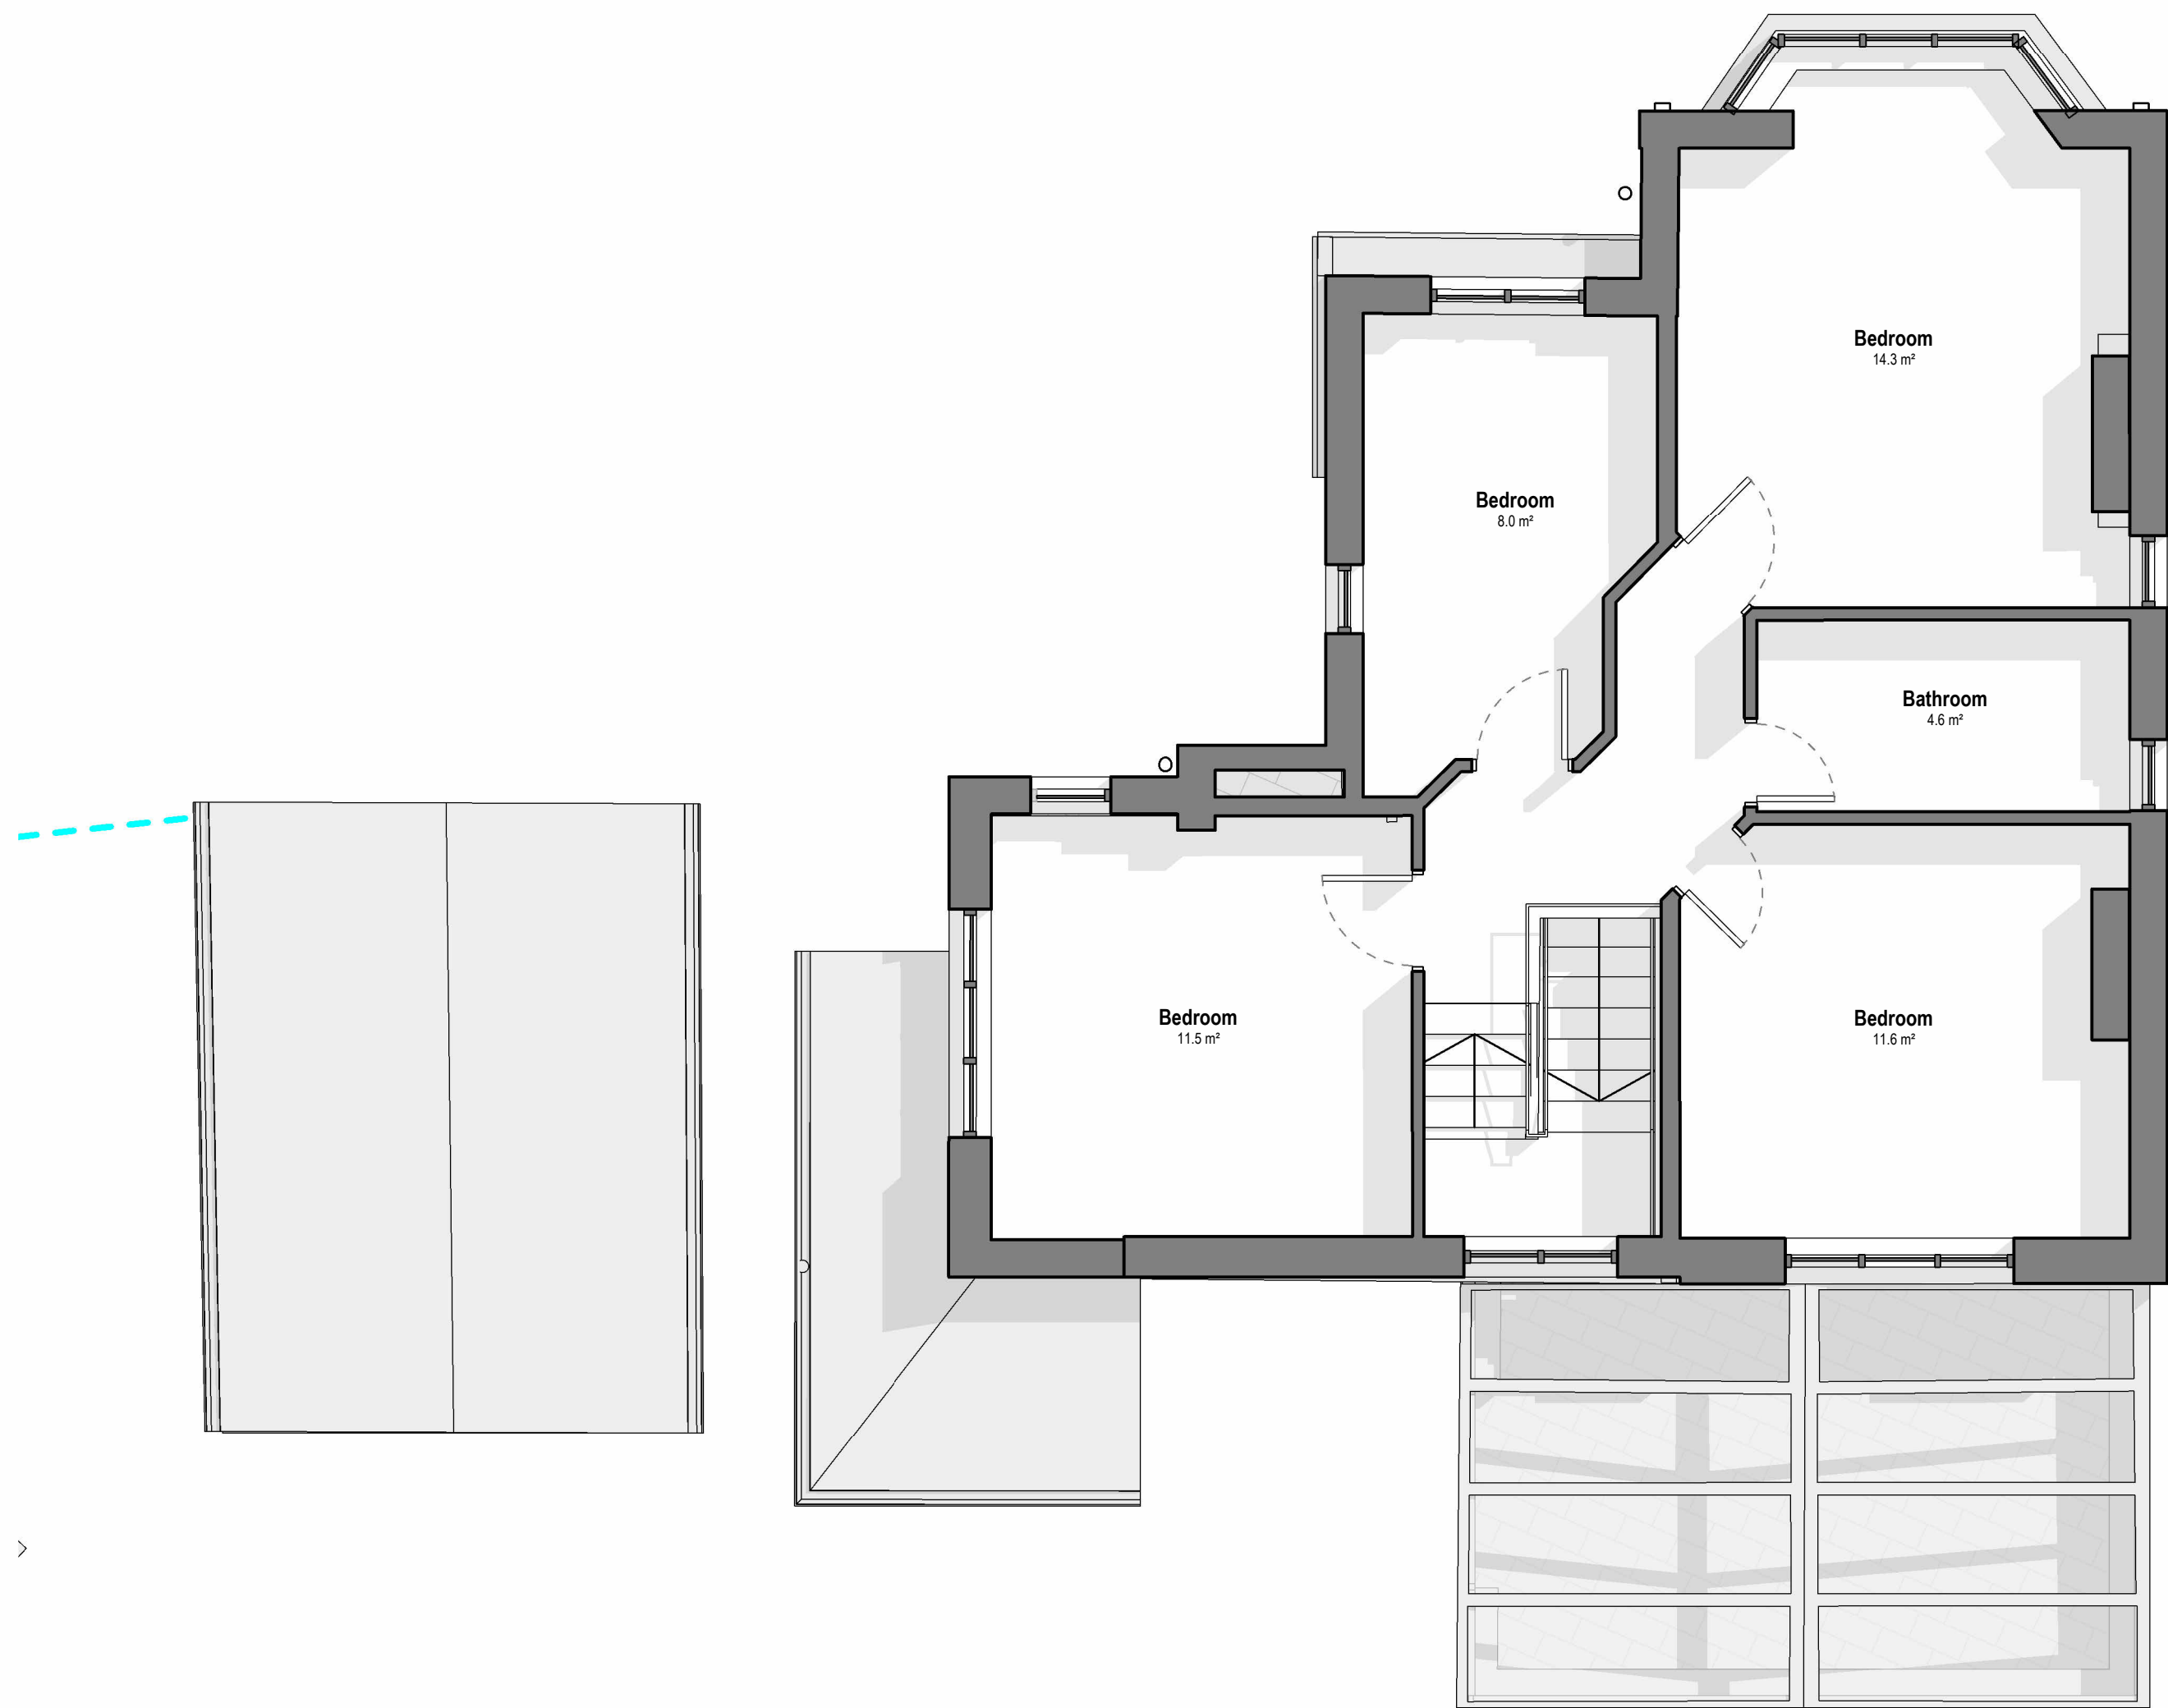

Existing First Floor Plan
1 : 50

P1	Planning	28.11.24	AS
P0	Initial Issue	07.08.24	
Rev	Description	Date	By

peakarchitects

Booths, 3-10 Brunel Road, Chelms, 110 2SR www.peakarchitects.co.uk

Project	791	Langdowne Road
Client	Rebecca Hidgcock	
Drawing	791-PKA-A-PL03	Existing First Floor Plan
Revision	P1	Date Created 06 August 2024
Suitability	S3	Scale 1 : 50 @ A1
Drawn By	GM	Checked By PH

DRAFT