


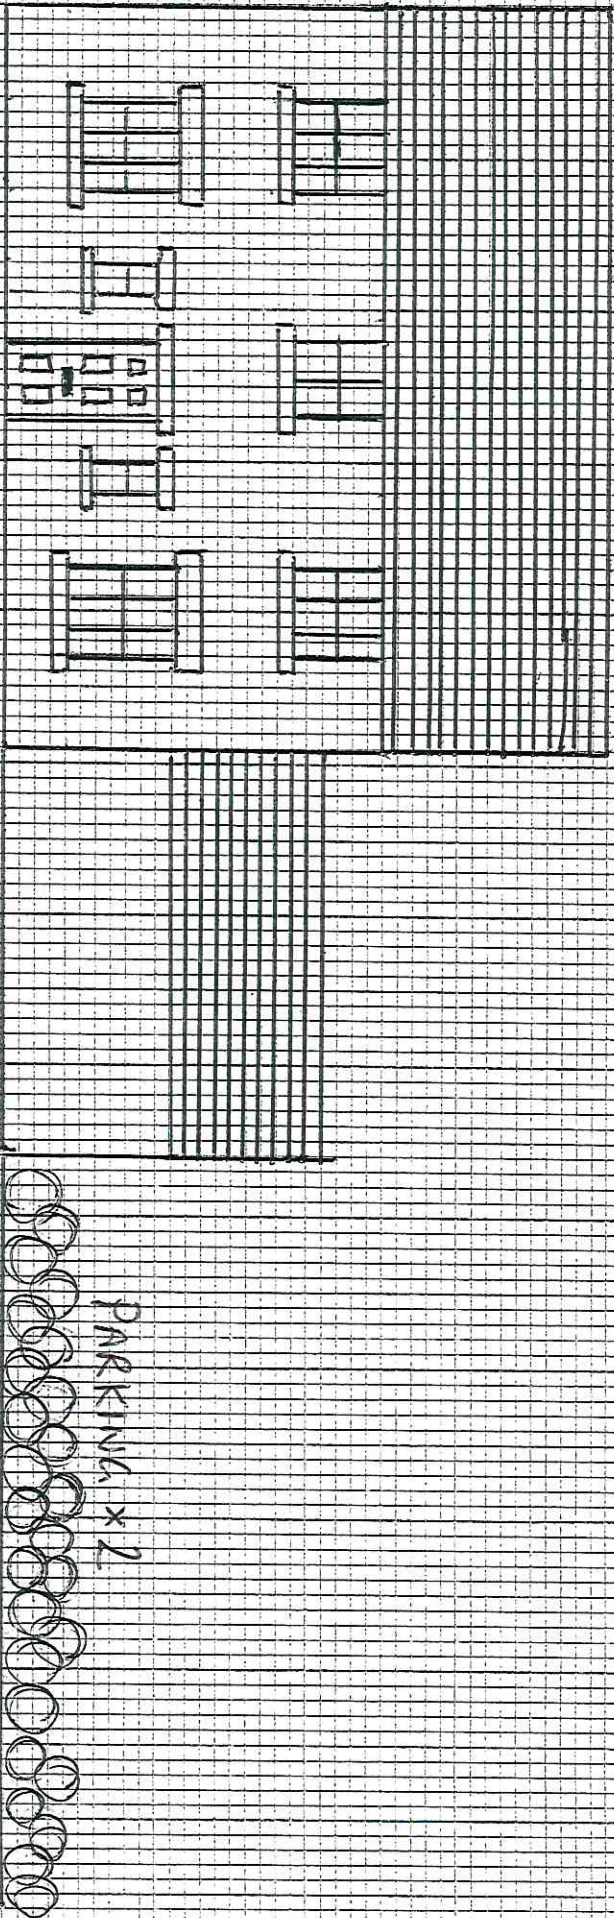

EXISTING FRONT ELEVATION / SCALE 1:100