

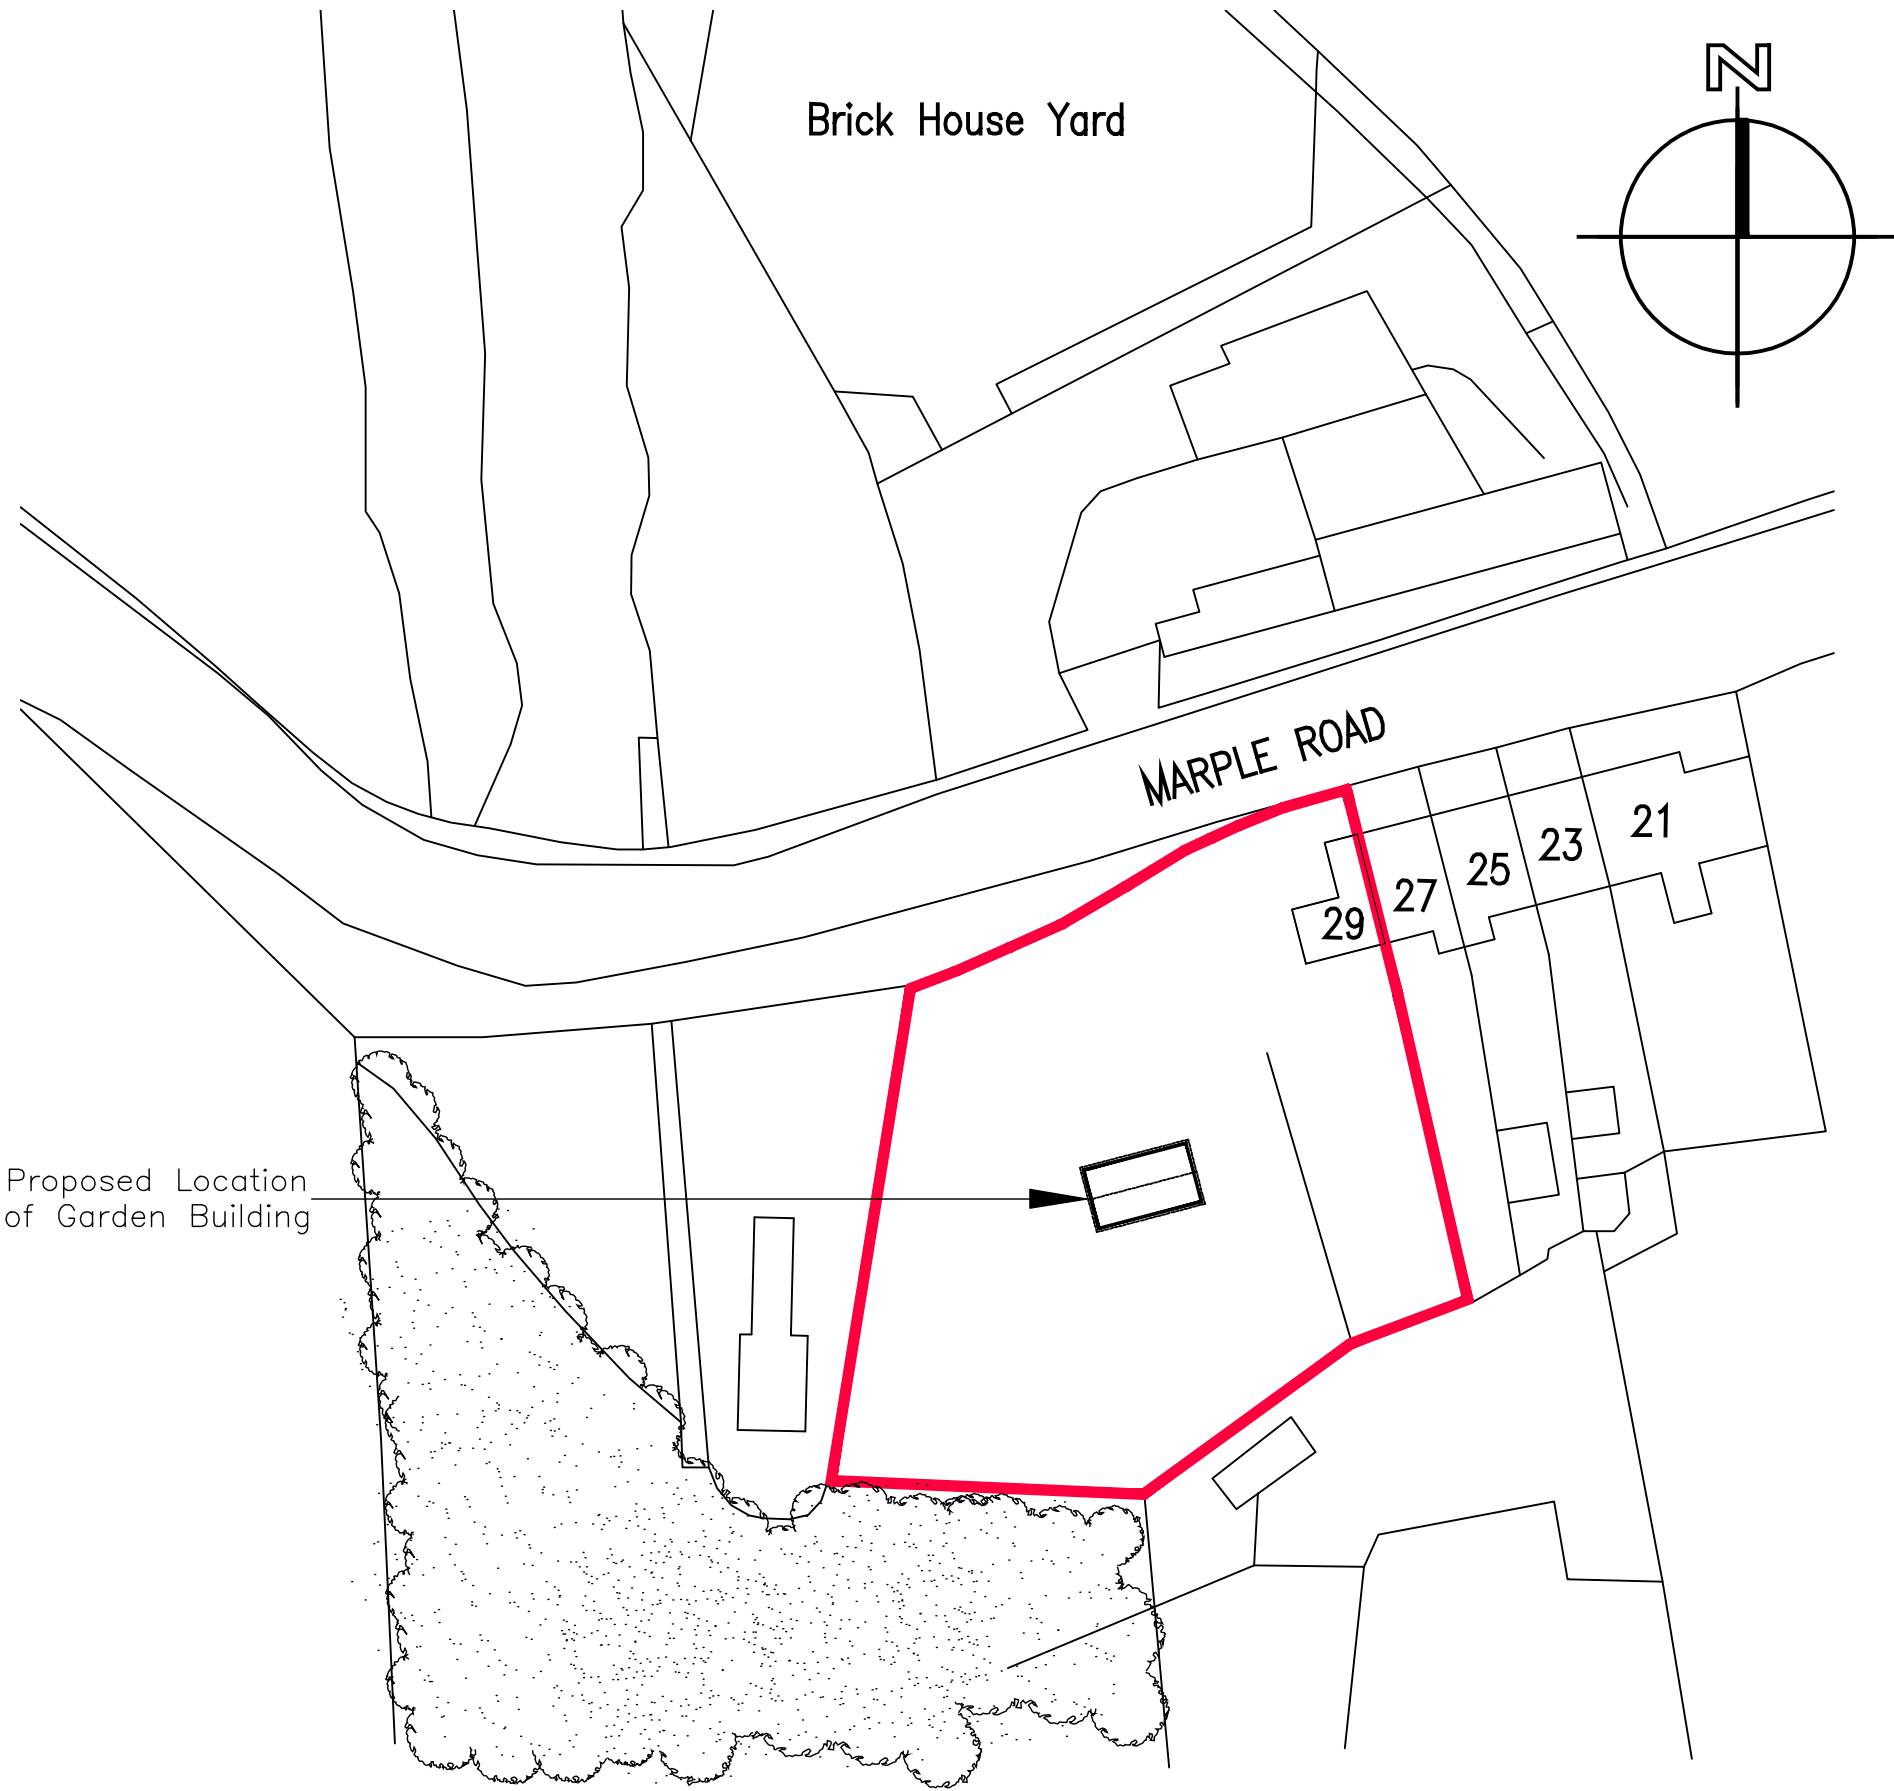
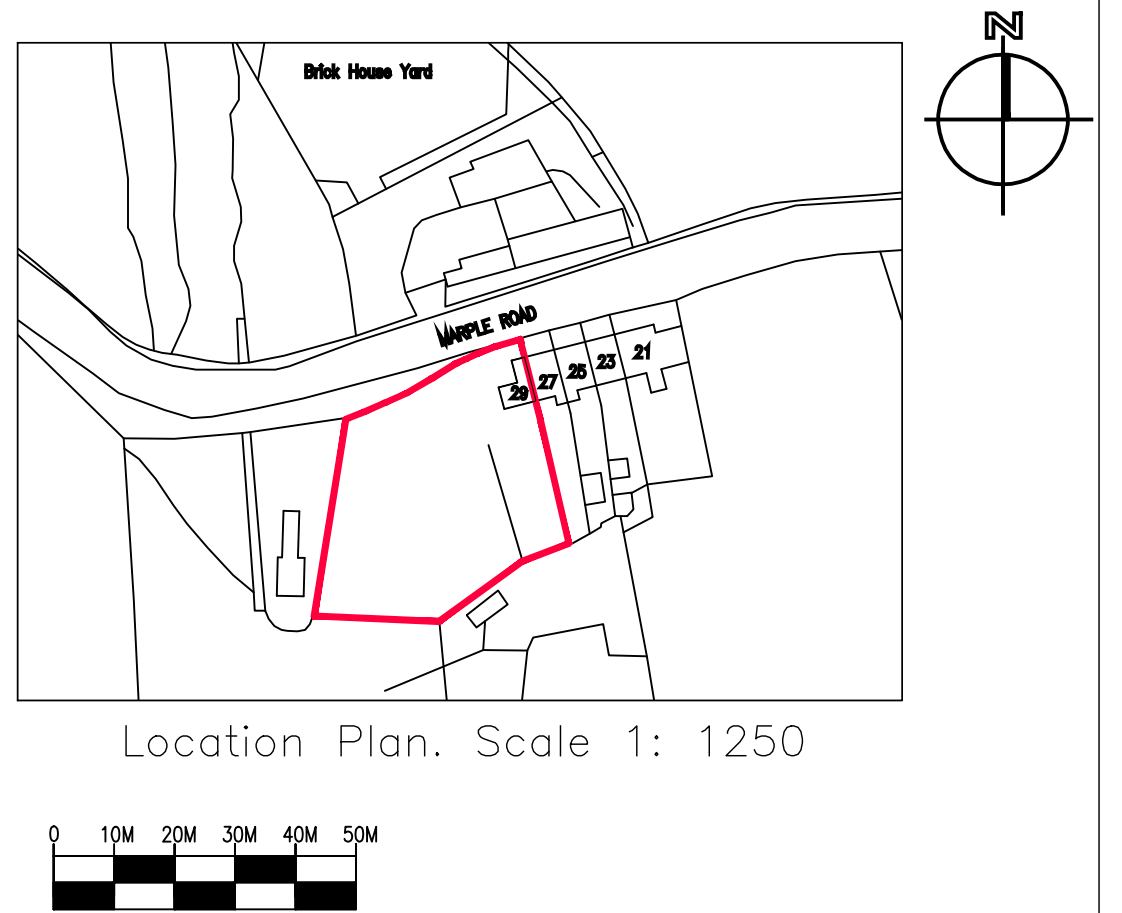


 

Site Plan. Scale 1: 500

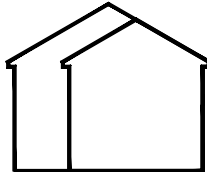

Location Plan. Scale 1: 1250

			SCALE		DATE	
			1:500 & 1:1250 @ A3		Nov 2024	
Rev	Description	Date	DRAWING No.		SHEET	REV.
CLIENT			MR/11/24/01		1 of 2	
Mr J. Cross			 PLANNING ESSELLE			
PROJECT						
Proposed Garden Building: 29 Brick Houses Marple Road Chisworth Glossop SK13 5RU						
DRAWING						
SITE & LOCATION PLAN						