



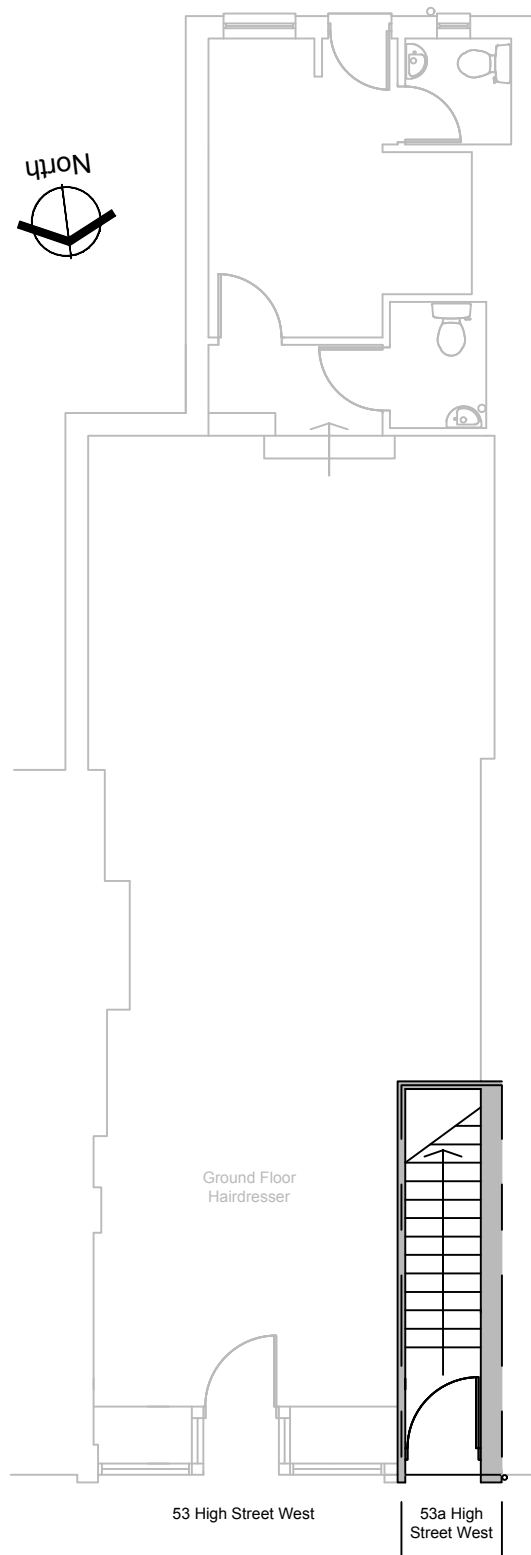


Existing Ground Floor Plan

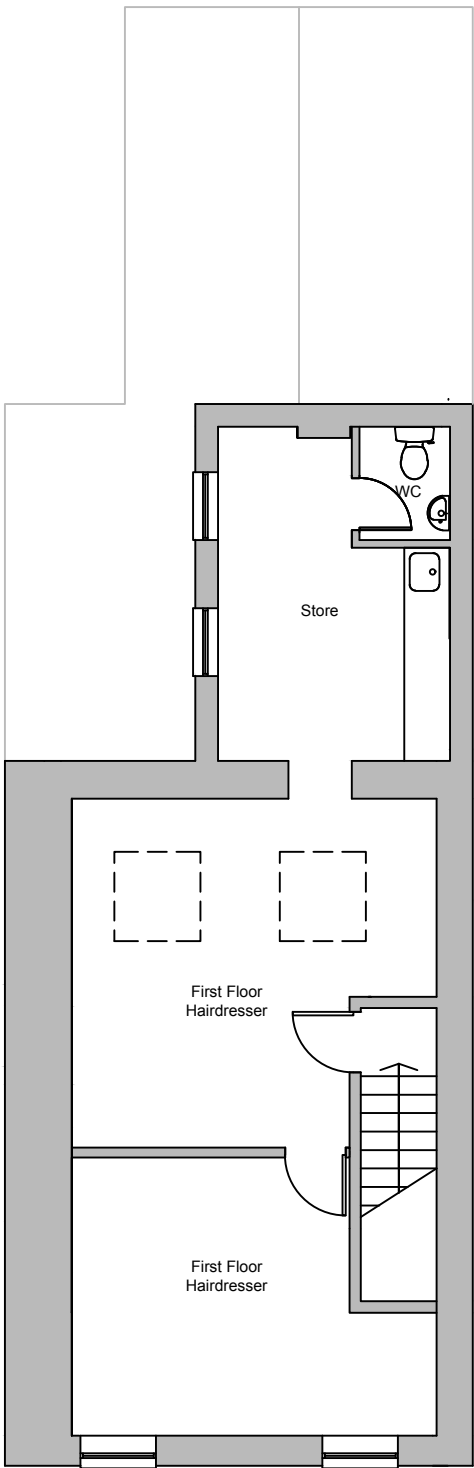

Existing First Floor Plan



Existing Front Elevation

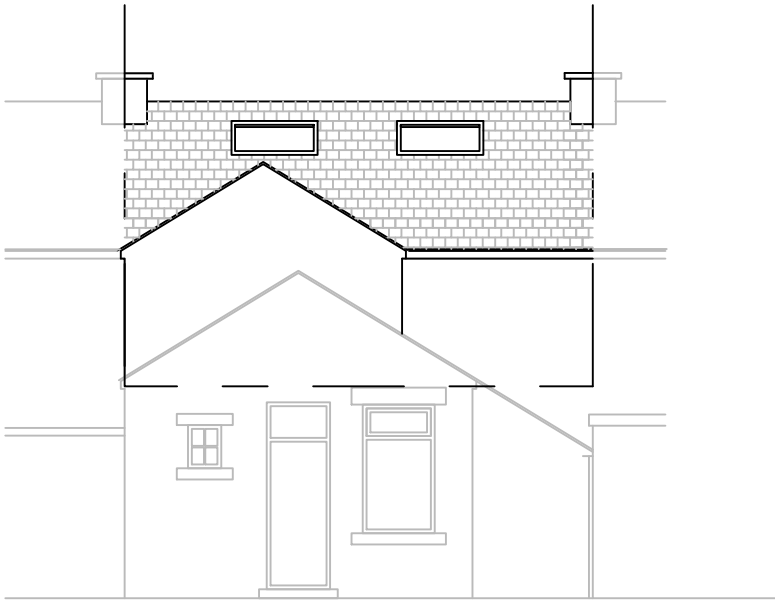

Existing Rear Elevation



Address:

Mr R McCoy
53a High Street West, Glossop, Derbyshire
SK13 8AZ

Project:

Proposed change of use for first floor 53a High
Street West

Title:

Existing Plans & Elevations

Scale: 1:100 @ A3

Drawn: C.K.	Date: November 2024
----------------	------------------------

Project no.: 3298	Drawing no.: 3298-001
----------------------	--------------------------



Metric Scale