

SIDE ELEVATION


Side Door : Munster Joinery - Heritage
Door - The Suir Design

Roof : Blue Natural Slates



FRONT ELEVATION

Front Door : Munster Joinery - Ultra Tech
Door - Stockholm Design

 

External Metalwork
Black Painted Metalwork

Bi-Fold Doors : White Painted Timber Bi-Fold Doors
External Metalwork : Black Painted Metalwork


REAR ELEVATION

Roof : Blue Natural Slates

Rainwater Goods : Black Cast Iron

Walls : Stone Coloured Smooth Render
External Timber : Painted White
Headers/Cills : Buff Stone Headers/Cills

Windows : White Painted Timber Windows

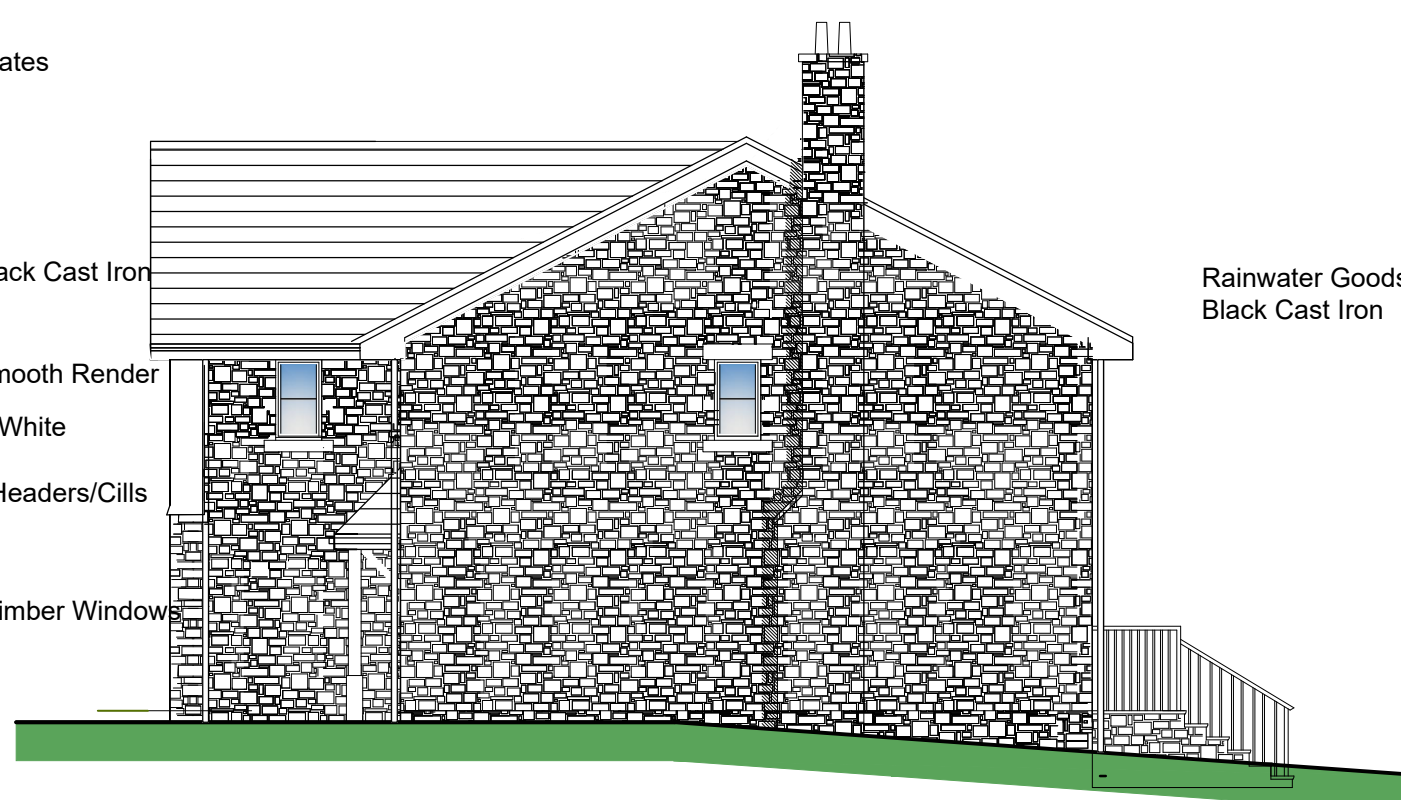


Rainwater Goods :
Black Cast Iron

SIDE ELEVATION



FIRST FLOOR PLAN

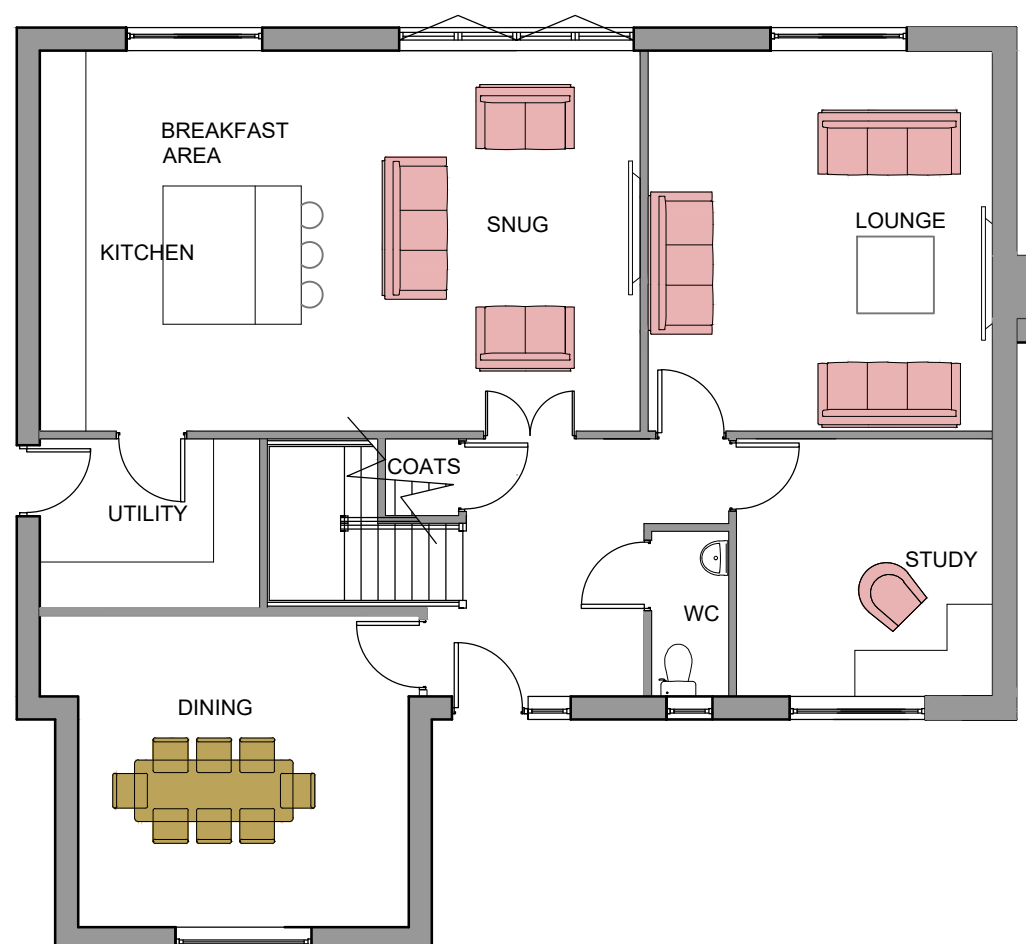

PLOT 2

revision	date	details
----------	------	---------

Job
33 St John's Road
Buxton

Drawing Title
Plot 2 Proposed Floor Plans & Elevations
Client

Date	Scale	Drawing No.
10.04.2017	1/100@A2	T209-004