






Existing Front Elevation

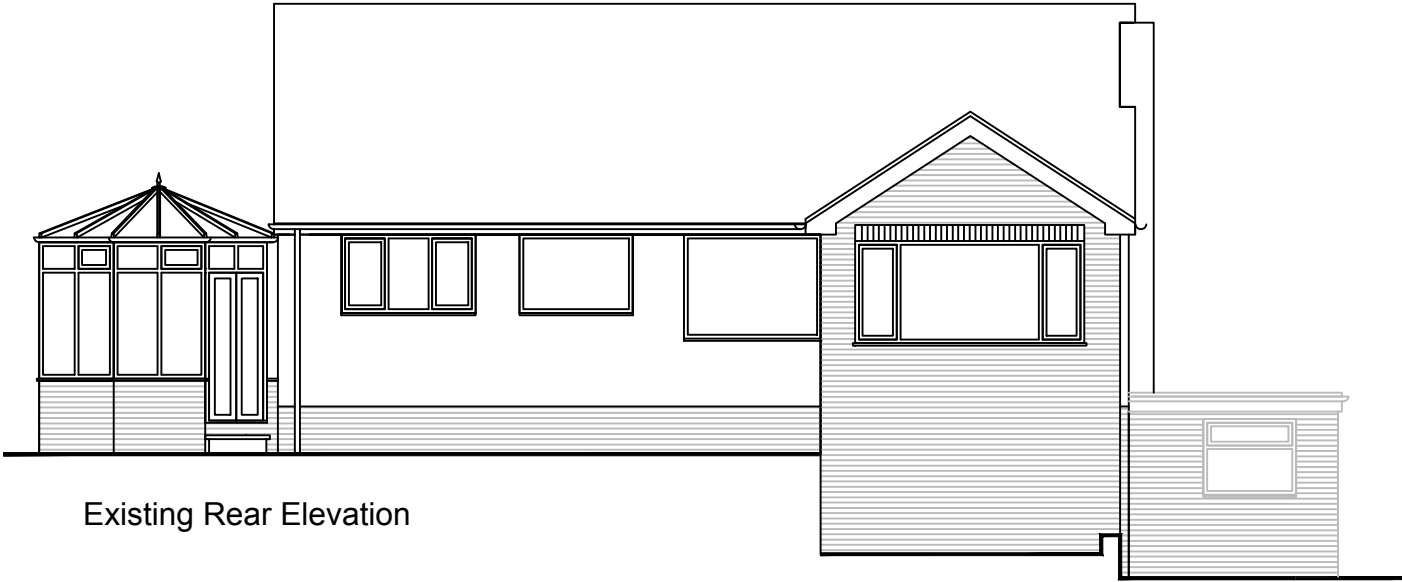

Existing Rear Elevation

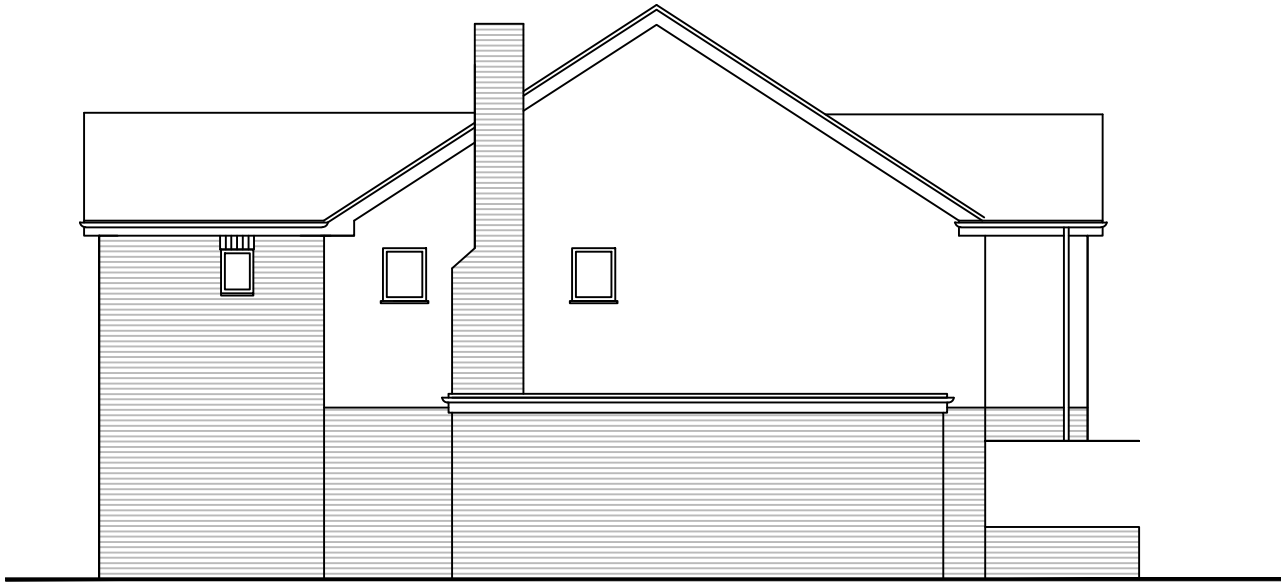

Existing Side Elevation

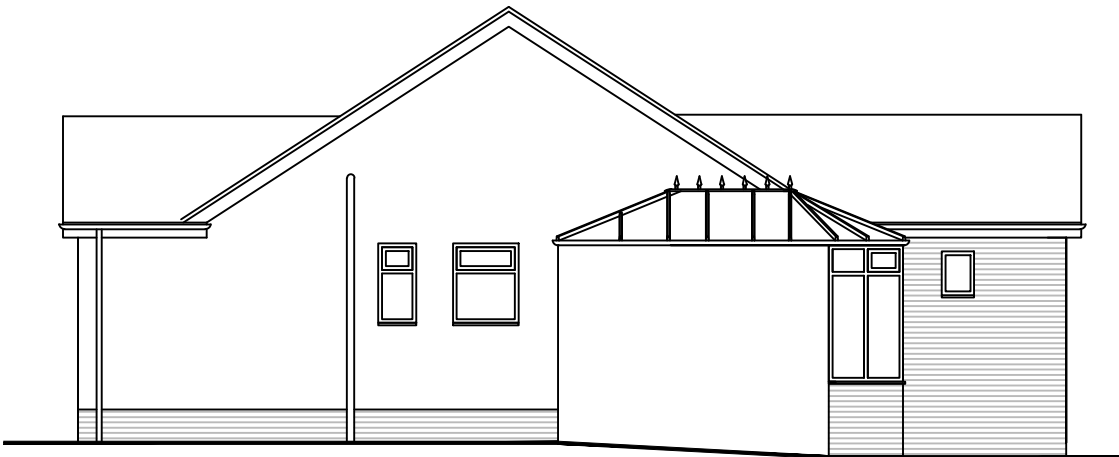

Existing Side Elevation



Address:

Mr & Mrs Dutton,
13 High View, Simmondley, Glossop, Derbyshire
SK13 6LR

Project:
Proposed loft conversion with dormer to the rear

Title:
Existing Elevations

Scale: 1:100 @ A3	
Drawn: C.K.	Date: October 2024
Project no.: 3241	Drawing no.: 3241-002



Metric Scale

PLANMART LIMITED
9, GEORGE STREET, GLOSSOP,
DERBYSHIRE SK13 8AY.
TEL: 01457 863153