



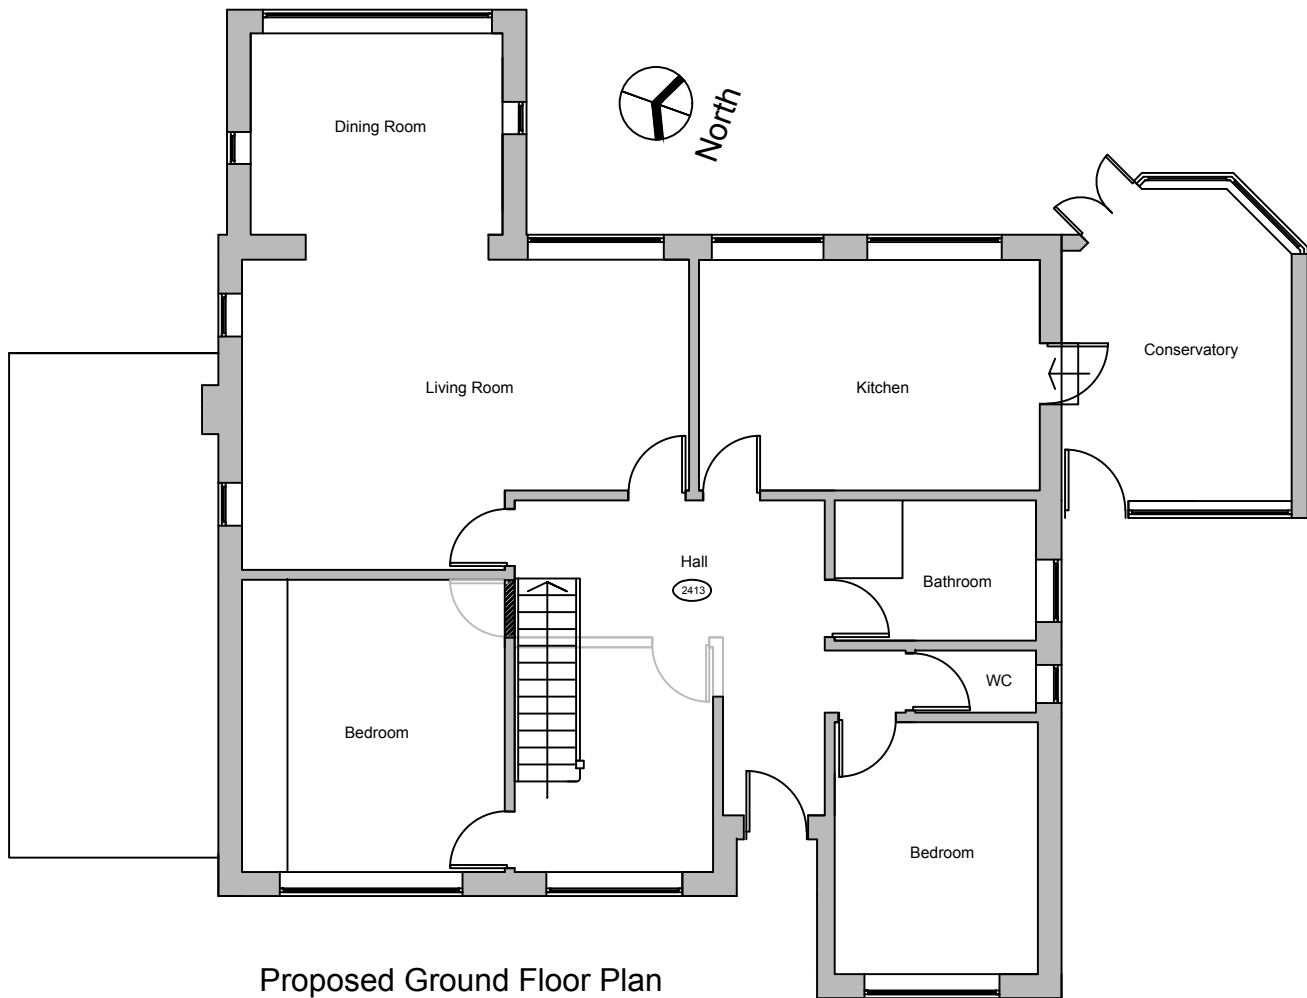


Proposed Ground Floor Plan

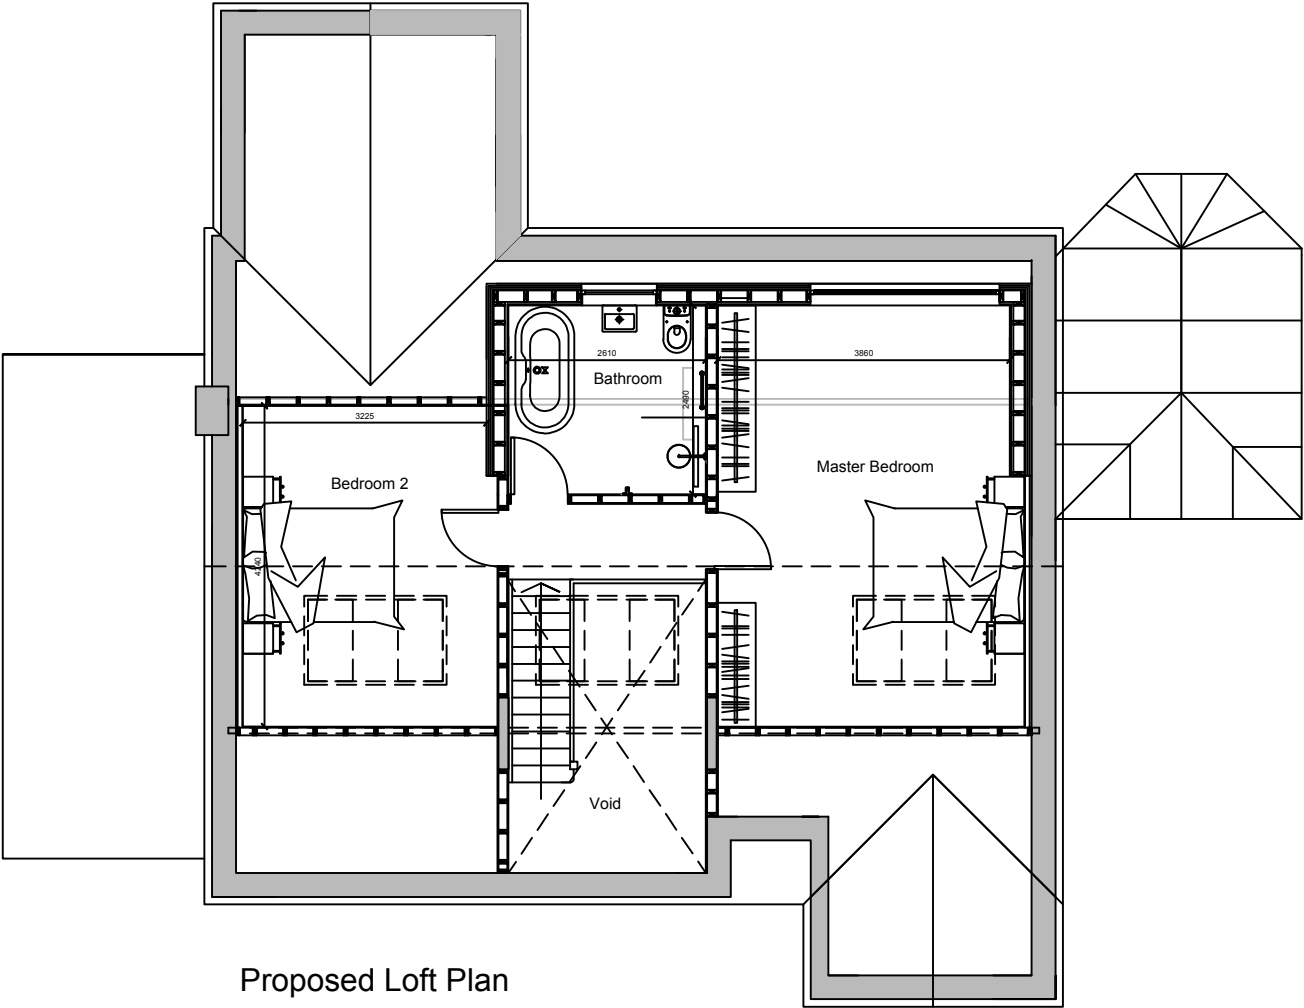

Proposed Loft Plan

THIS DRAWING IS NOT TO BE COPIED OR REPRODUCED  
WITHOUT THE PRIOR WRITTEN CONSENT OF PLANMART LTD.

 

Metric Scale



Address:

Mr & Mrs Dutton,  
13 High View, Simmondley, Glossop, Derbyshire  
SK13 6LR

Project:

Proposed loft conversion with dormer to the rear

Title:

Proposed Plans

Scale: 1:100 @ A3

|                |                       |
|----------------|-----------------------|
| Drawn:<br>C.K. | Date:<br>October 2024 |
|----------------|-----------------------|

|                      |                          |
|----------------------|--------------------------|
| Project no.:<br>3241 | Drawing no.:<br>3241-003 |
|----------------------|--------------------------|

PLANMART LIMITED  
9, GEORGE STREET, GLOSSOP,  
DERBYSHIRE SK13 8AY.  
TEL: 01457 863153