





Proposed Front Elevation



Proposed Rear Elevation

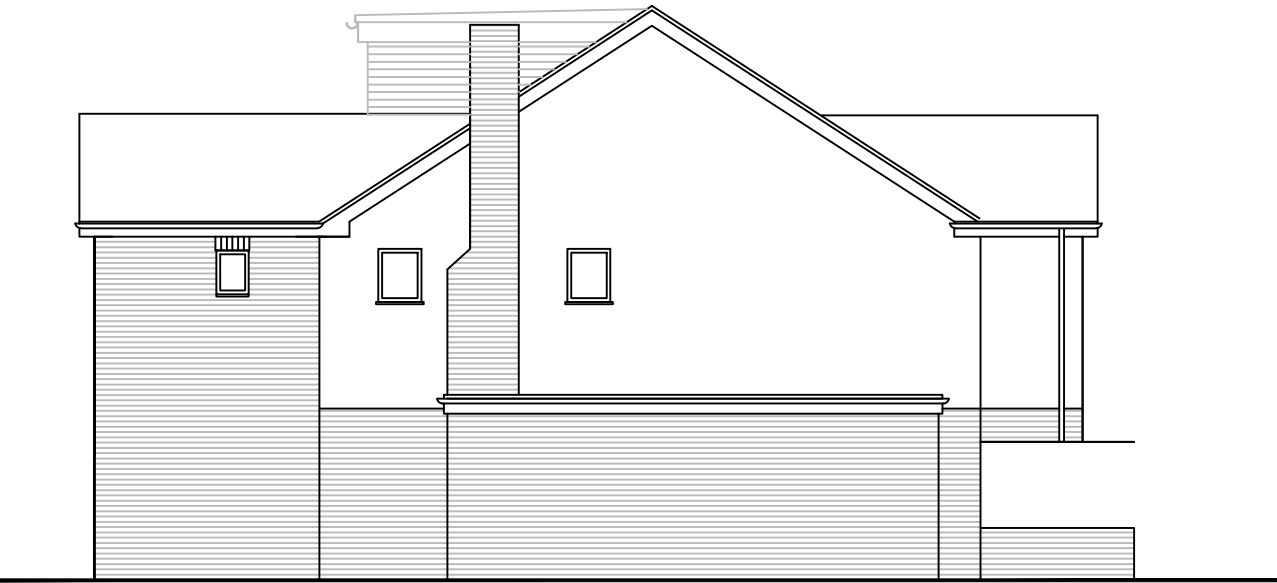

Proposed Side Elevation

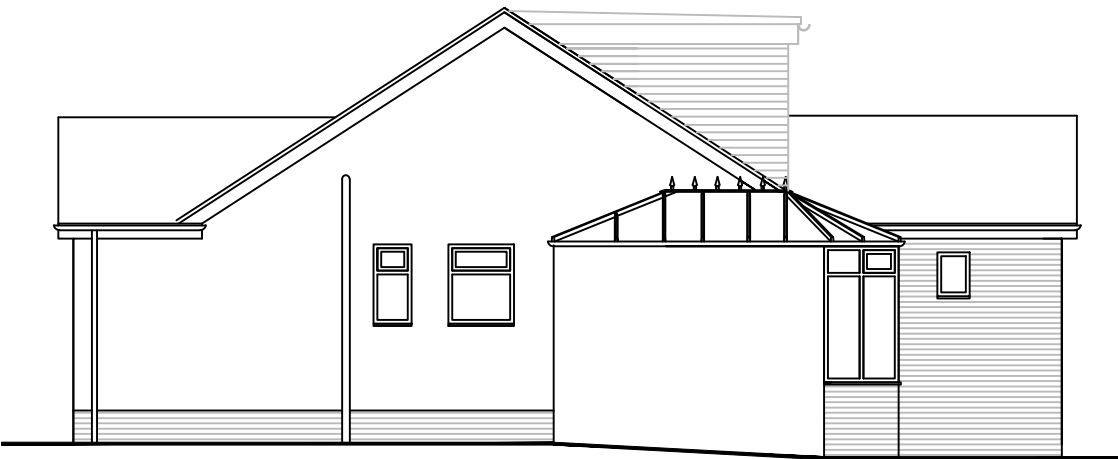

Proposed Side Elevation



Address:

Mr & Mrs Dutton,
13 High View, Simmondley, Glossop, Derbyshire
SK13 6LR

Project:
Proposed loft conversion with dormer to the rear

Title:
Proposed Elevations

Scale: 1:100 @ A3

Drawn: C.K.	Date: October 2024
----------------	-----------------------

Project no.: 3241	Drawing no.: 3241-004
----------------------	--------------------------



Metric Scale