



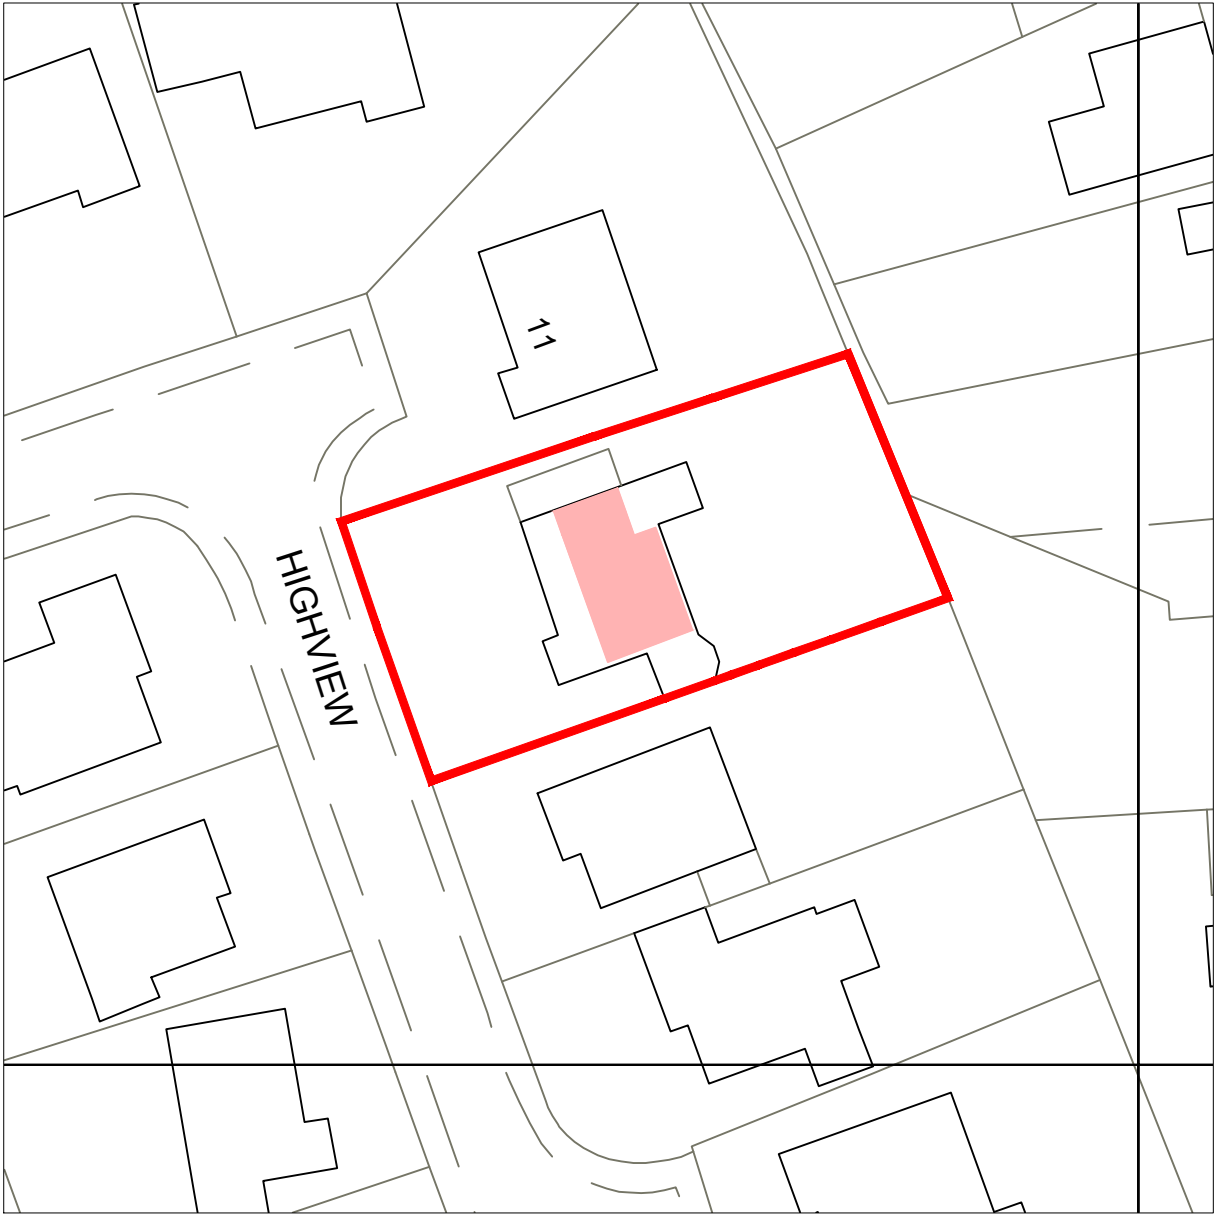

Site Plan
Scale 1:500

-  Area of proposal
-  Red line boundary

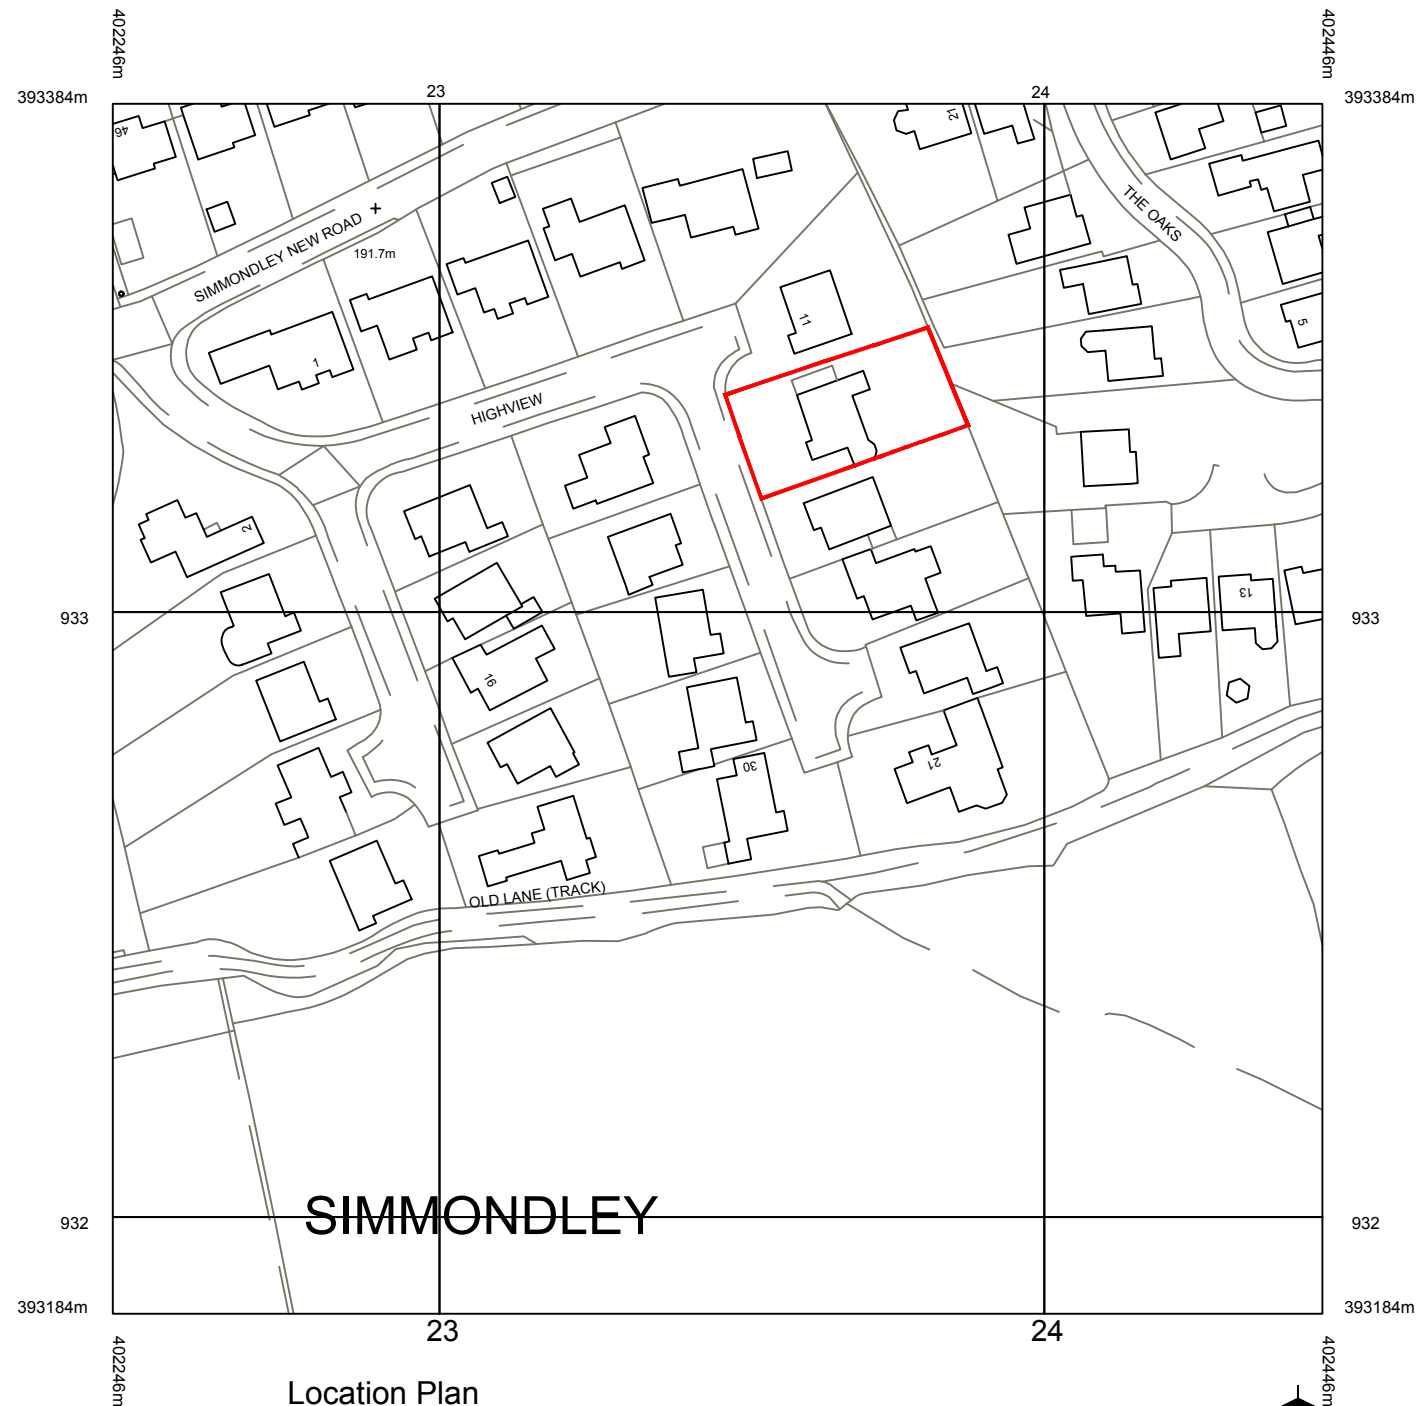

Address:

Mr & Mrs Dutton,
13 High View, Simmondley, Glossop, Derbyshire
SK13 6LR

Project:
Proposed loft conversion with dormer to the rear

Title:

Location & Site Plan

Scale: 1:1250 & 1:500 @ A3

Drawn: C.K.	Date: October 2024
----------------	-----------------------

Project no.: 3241	Drawing no.: 3241-005
----------------------	--------------------------

PLANMART LIMITED
9, GEORGE STREET, GLOSSOP,
DERBYSHIRE SK13 8AY.
TEL: 01457 863153