



01 Proposed Site Section - Plot 2 - A
45 Scale 1:100 @ A1

04 Proposed Site Section - Plot 5 - C
45 Scale 1:100 @ A1

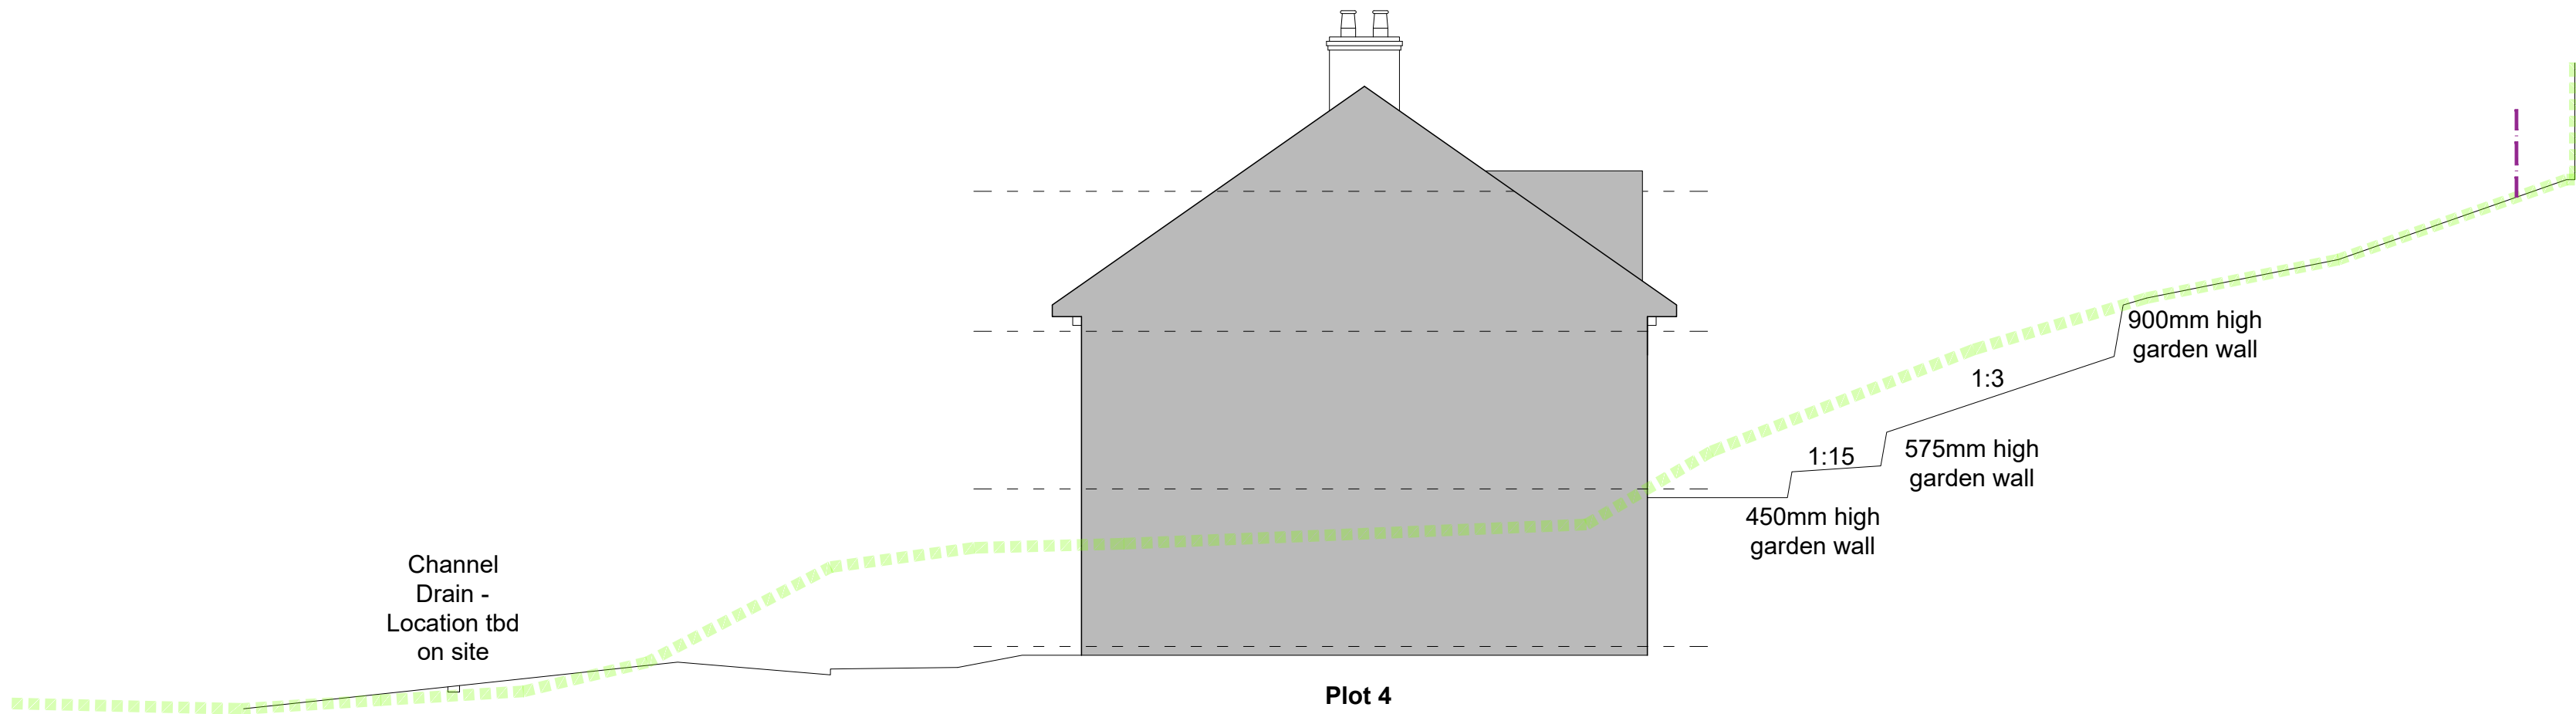

02 Proposed Site Section - Plot 4 - B
45 Scale 1:100 @ A1

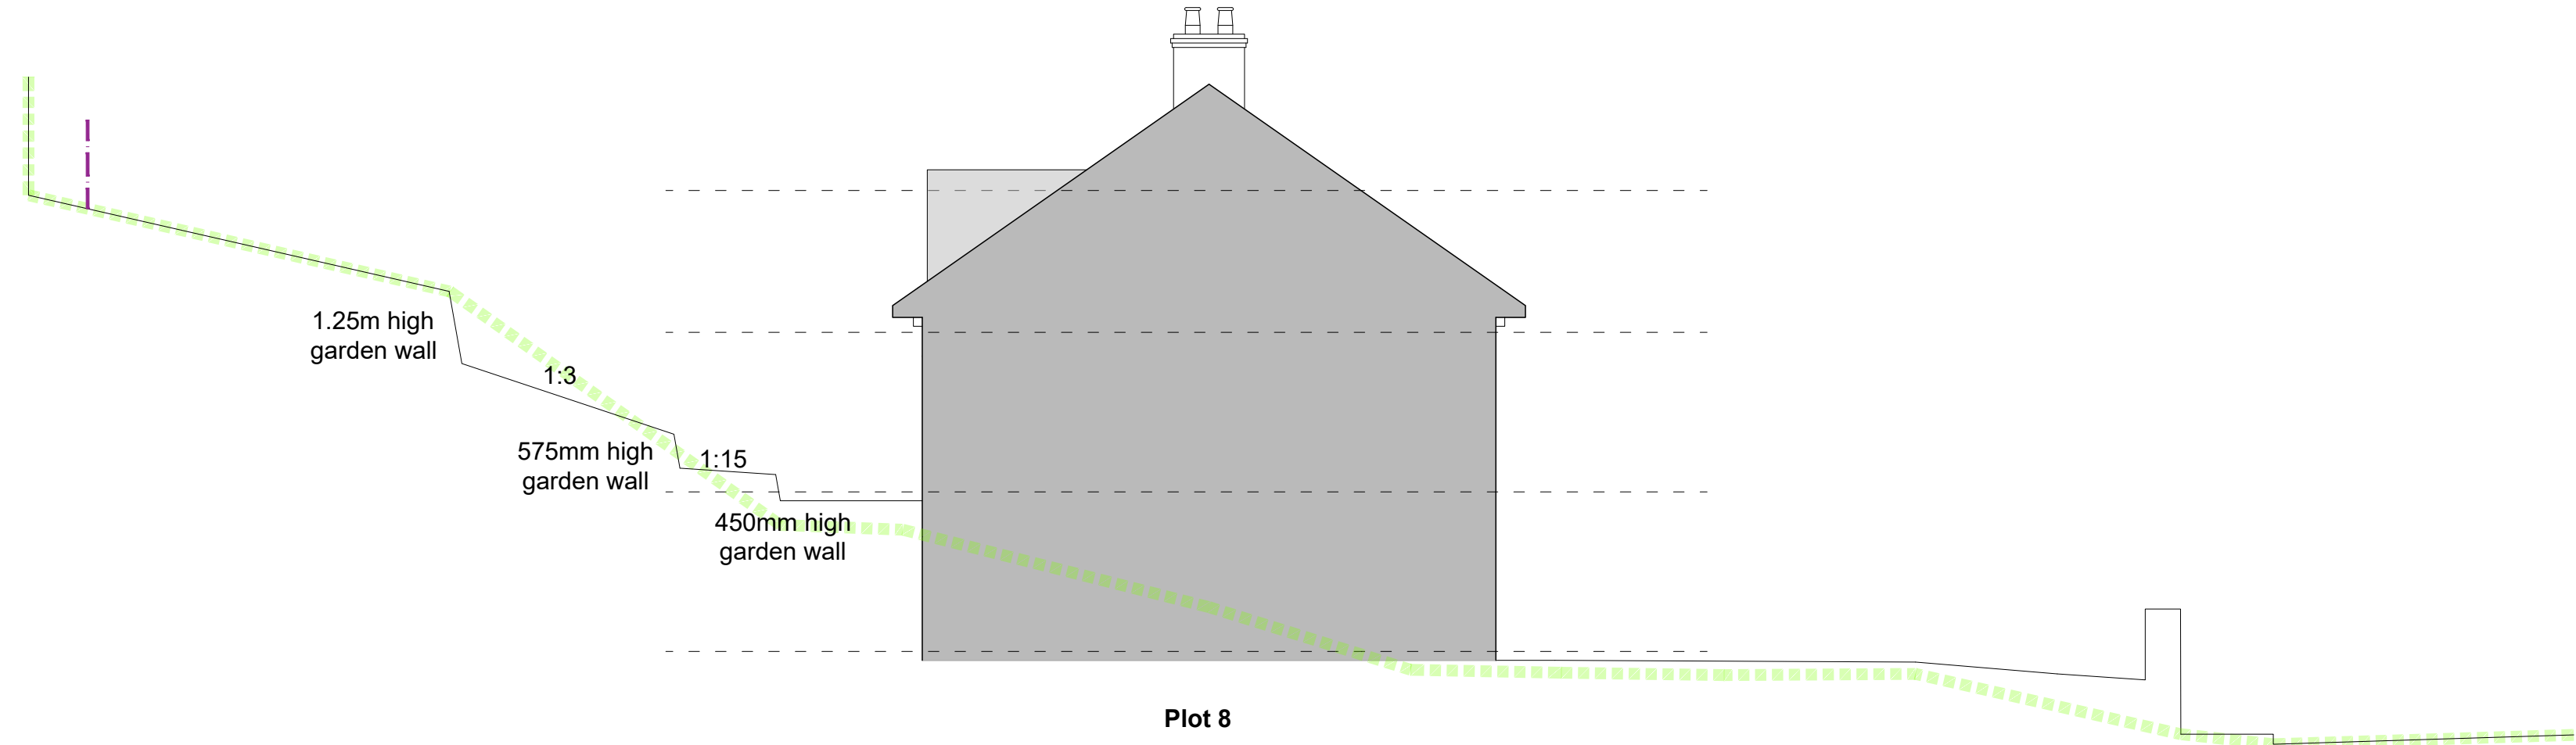

03 Proposed Site Section - Plot 8 - D
45 Scale 1:100 @ A1



05 Proposed Site Plan - Key
45 Scale 1:500 @ A1



General Notes
01: Ensure drawing is printed to accurate scale before scaling any dimensions. the scale bar below is to assist. If in doubt, contact TADW Architects.
02: All dimensions are in millimetres unless noted otherwise.
03: All dimensions should be verified on site before proceeding with the work.
04: TADW Architects shall be notified in writing of any discrepancies.
05: © TADW Limited (UK) 2015

- Legend**
- Existing Site section line
 - 1.5m high acoustic fence

P5	Roof detail amended. Side outrigger reduced to single storey	11.12.24	AM	AM
P4	Redesign of houses following planning comments. Section through Plot 5 drawn	13.11.24	VA	AM
P3	Terracing shown to rear garden	08.04.24	AM	-
P2	Proposed external ground levels in gardens redrawn to maintain distance to retaining structure from existing network rail line	19.12.23	VA	AM
P1	Drawn	13.12.23	VA	AM
Issue	Description	Date	Drawn	Checked

Drawing Status
P - Planning | T - Tender | C - Construction | R - As Record

For Approval

tadwarchitects

Six St. Petersgate Stockport Cheshire SK1 1HD
Ph 0161 477 6158 Fx 0161 480 8342 mail@tadw.co.uk www.tadw.co.uk

Client

Treville Properties

Job

Buxton Road, Bridgemont

Title

Proposed Site Sections

Scale

1:100, 500 @ A1

Note - Prints from PDF files may not be to scale, check accuracy against scale

5

10m

1:100

Job Number

411174

Drawing Number

45

Issue

P5

Job Number	Drawing Number	Issue
411174	45	P5