

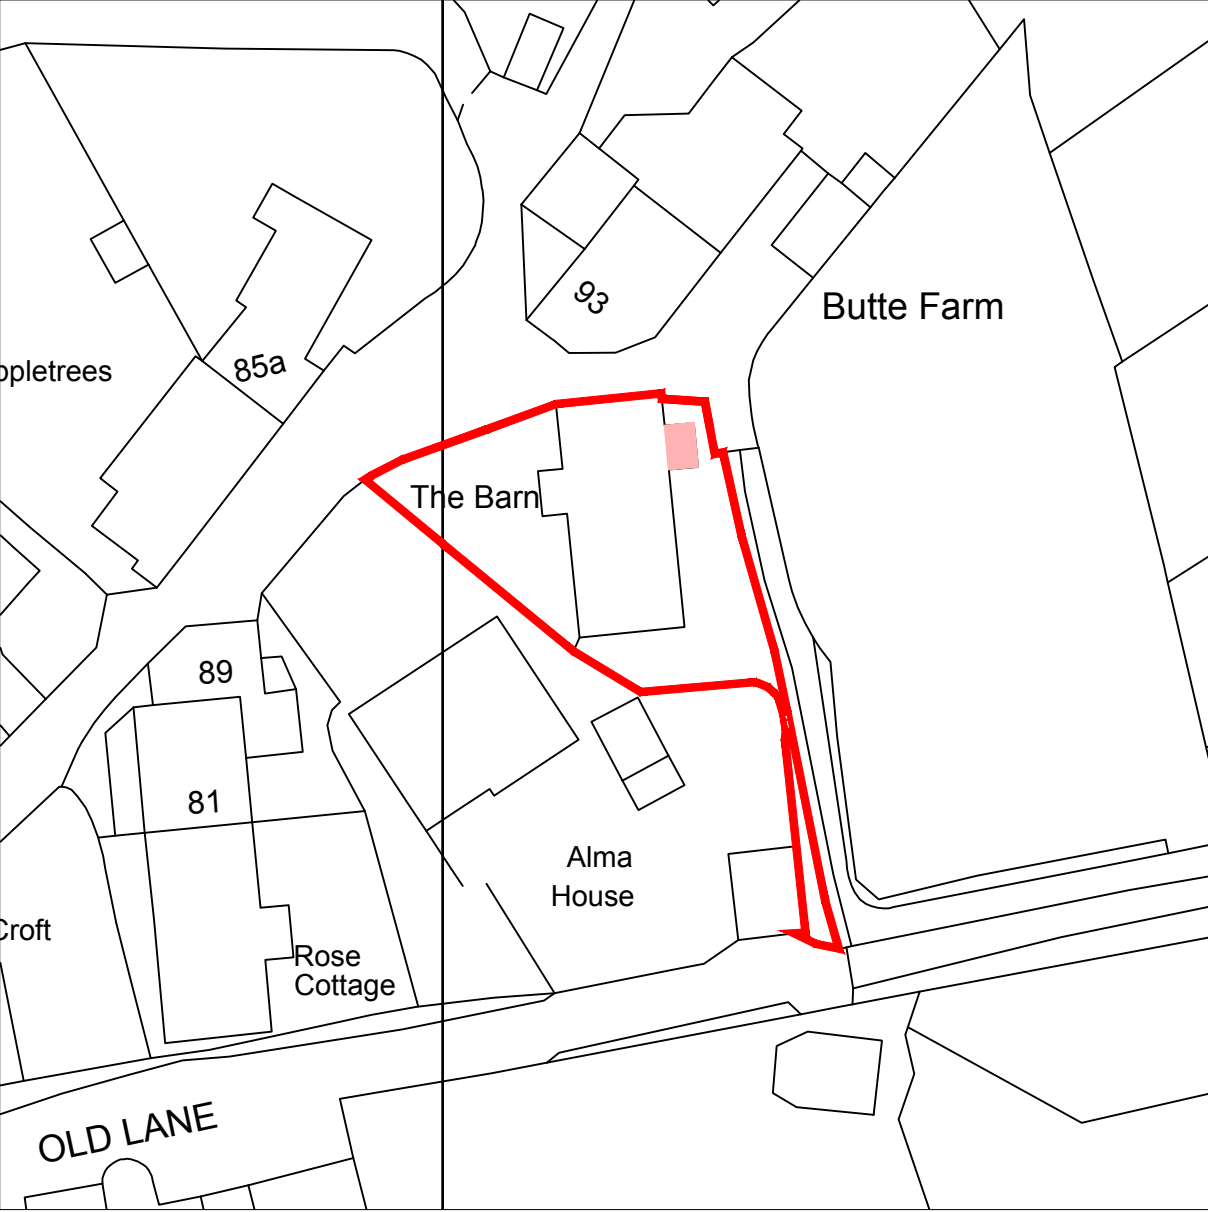


 

Location Plan
Scale 1:1250

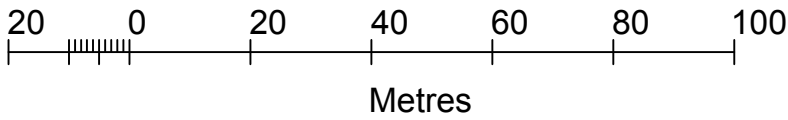

Site Plan
Scale 1:500

-  Area of proposal
-  Red line boundary



Address:

Mr & Mrs Parker
The Barn, Simmondley Glossop, Derbyshire
SK13 6LS

Project:
Proposed single storey rear extension

Title:
Location Plan

Scale: 1:1250 & 1:500 @ A3

Drawn: C.K.	Date: October 2024
----------------	-----------------------

Project no.: 3291	Drawing no.: 3291-005
----------------------	--------------------------