



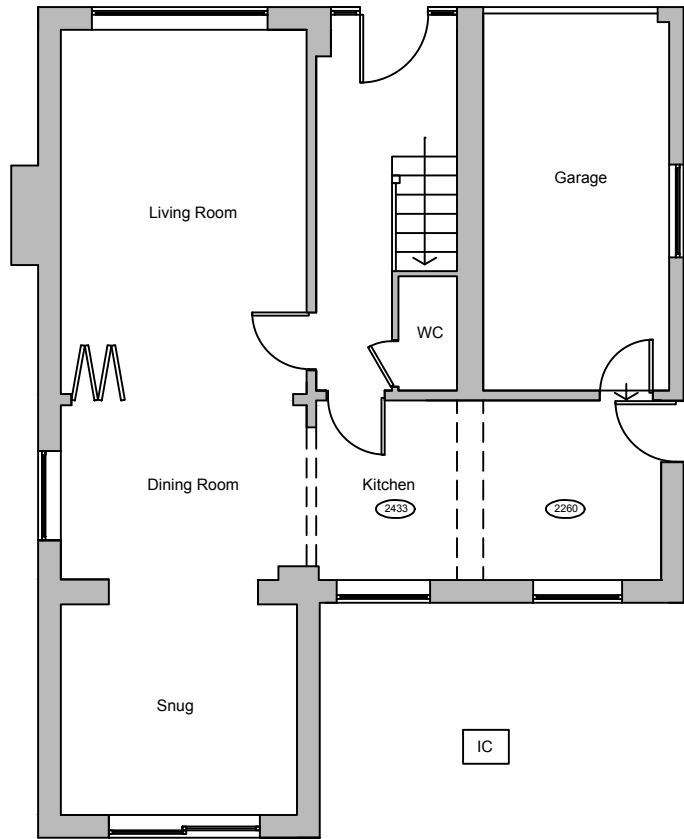

Existing Ground Floor Plan

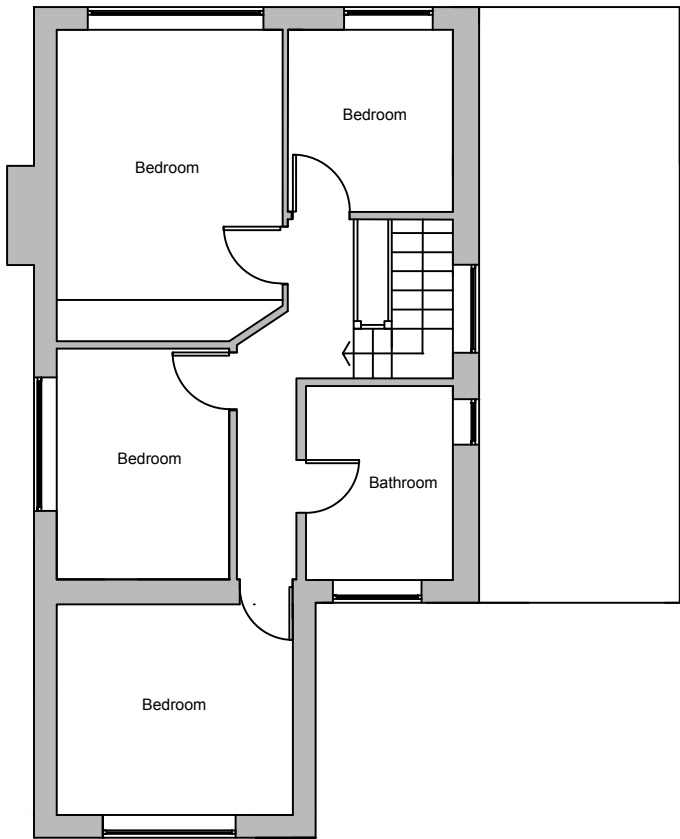

Existing First Floor Plan



Address:

Mr & Mrs Gleave,
29 Higher Barn Road, Hadfield, Glossop,
Derbyshire SK13 2ET

Project:

Proposed single storey rear extension & porch
canopy to front elevation

Title:

Existing Plans

Scale: 1:100 @ A3

Drawn: C.K.	Date: November 2024
----------------	------------------------

Project no.: 3296	Drawing no.: 3296-001
----------------------	--------------------------



Metric Scale

PLANMART LIMITED
9, GEORGE STREET, GLOSSOP,
DERBYSHIRE SK13 8AY.
TEL: 01457 863153