





Existing Front Elevation

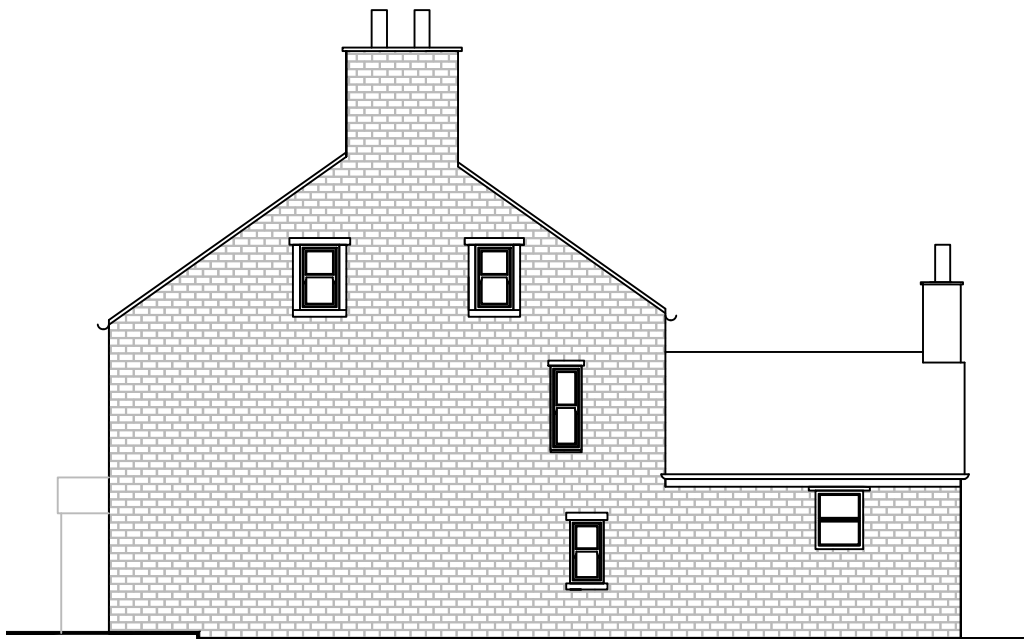

Existing Side Elevation

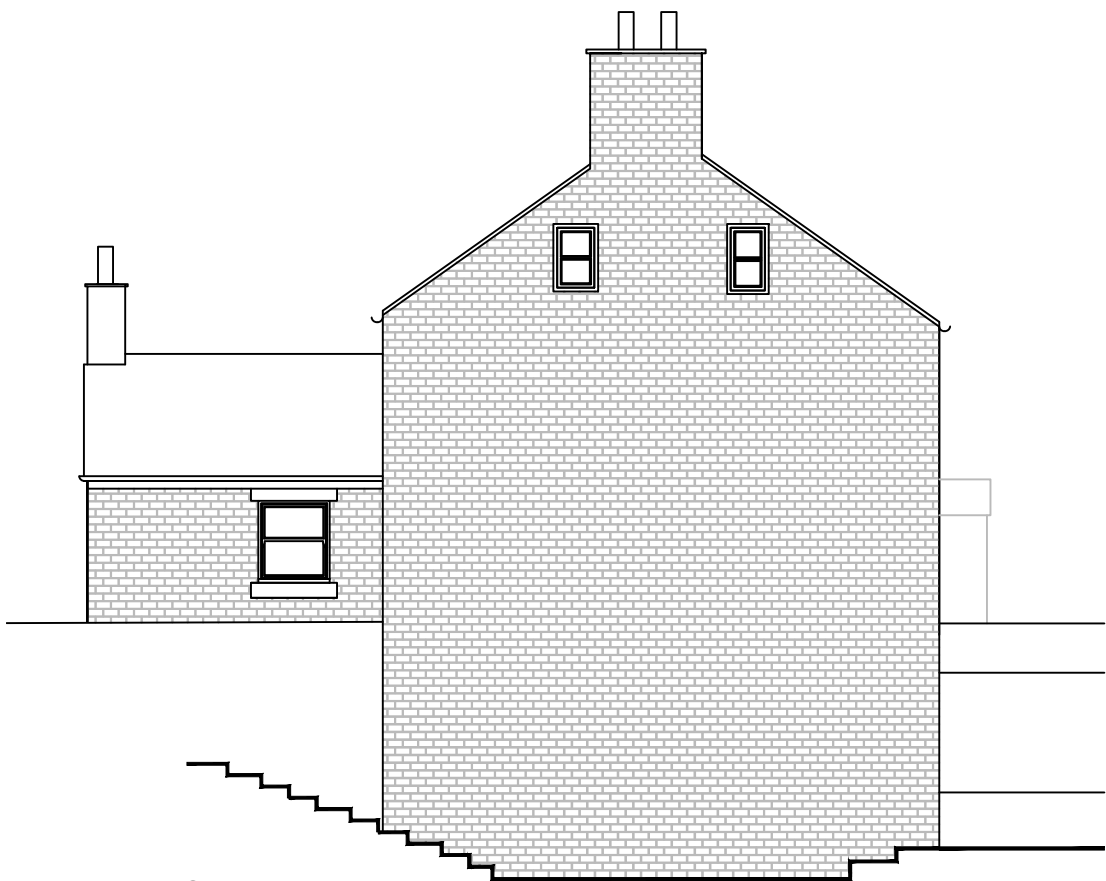

Existing Side Elevation



Existing Rear Elevation



Address:

Mrs N Quinn
Thornlea Farm, Sandy Lane, Chisworth, Derbyshire
SK13 5SA

Project:
Proposed replacement windows and doors and
amendments within the curtilage

Title:
Existing Elevations

Scale: 1:100 @ A3

Drawn: C.K.	Date: October 2024
----------------	-----------------------

Project no.: 3292	Drawing no.: 3292-003
----------------------	--------------------------

