



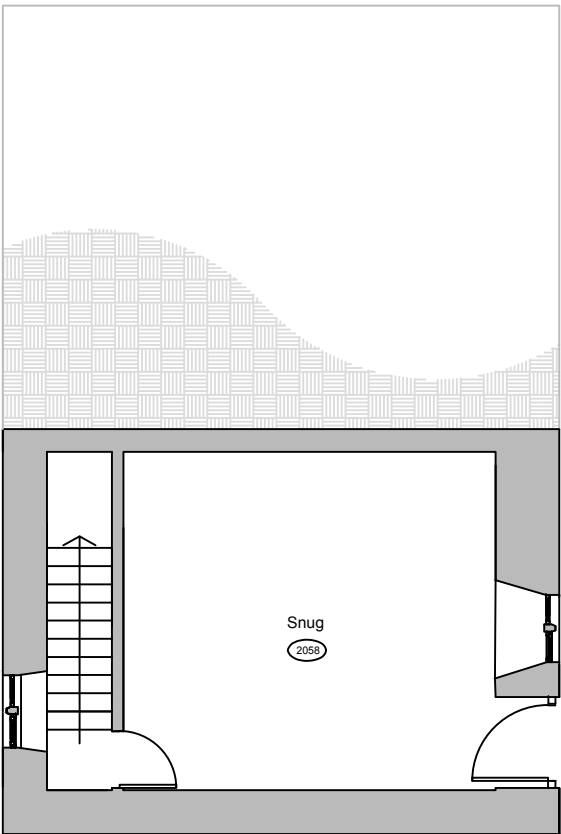

Proposed Lower Ground Floor Plan

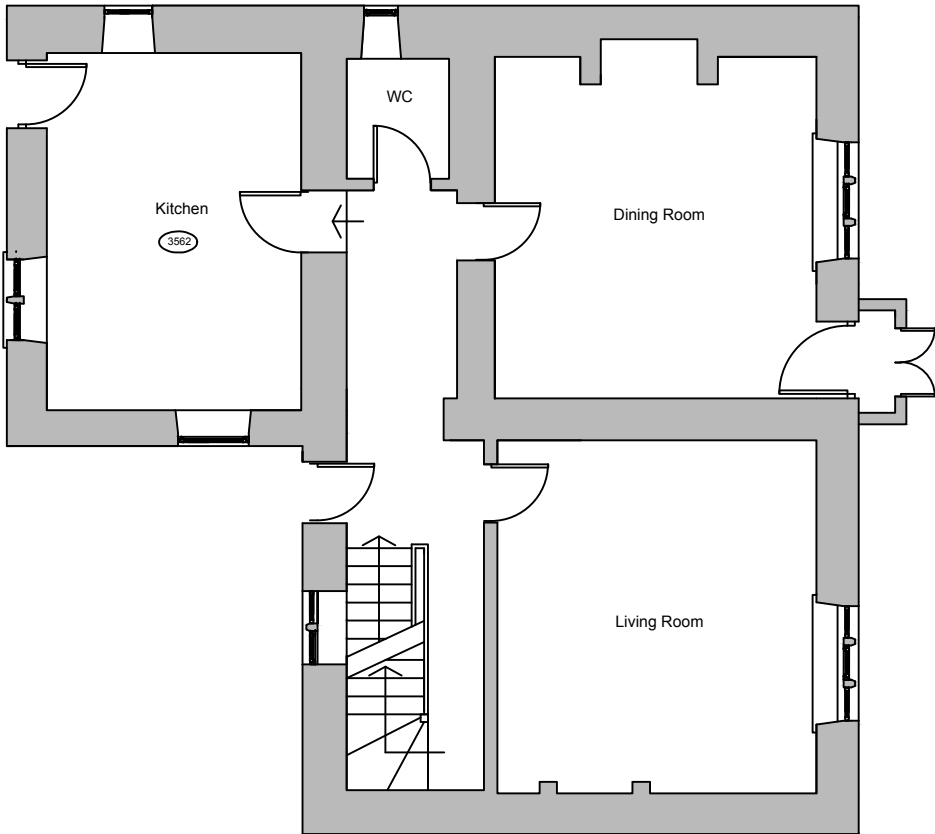

Proposed Ground Floor Plan



Address:

Mrs N Quinn
Thornlea Farm, Sandy Lane, Chisworth, Derbyshire
SK13 5SA

Project:
Proposed replacement windows and doors and
amendments within the curtilage

Title:
Proposed Lower Ground & Ground Floor Plans

Scale: 1:100 @ A3

Drawn: C.K.	Date: October 2024
----------------	-----------------------

Project no.: 3292	Drawing no.: 3292-004
----------------------	--------------------------

PLANMART LIMITED
9, GEORGE STREET, GLOSSOP,
DERBYSHIRE SK13 8AY.
TEL: 01457 863153

