






Proposed Front Elevation

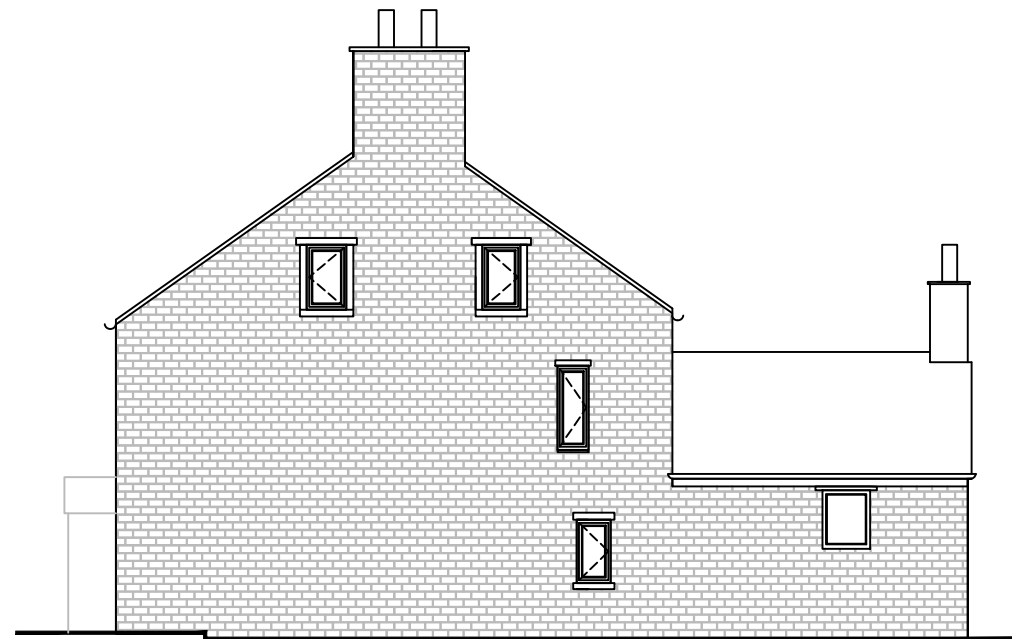


Proposed Side Elevation

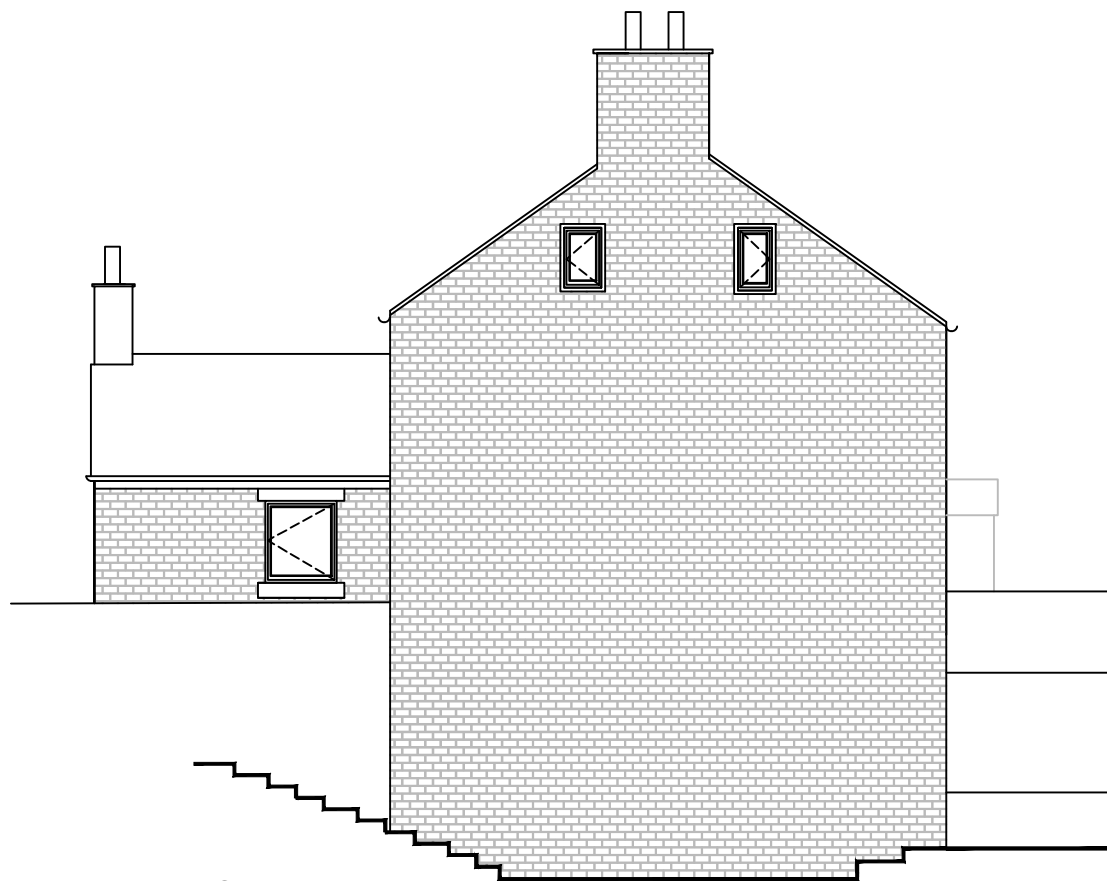

Proposed Side Elevation

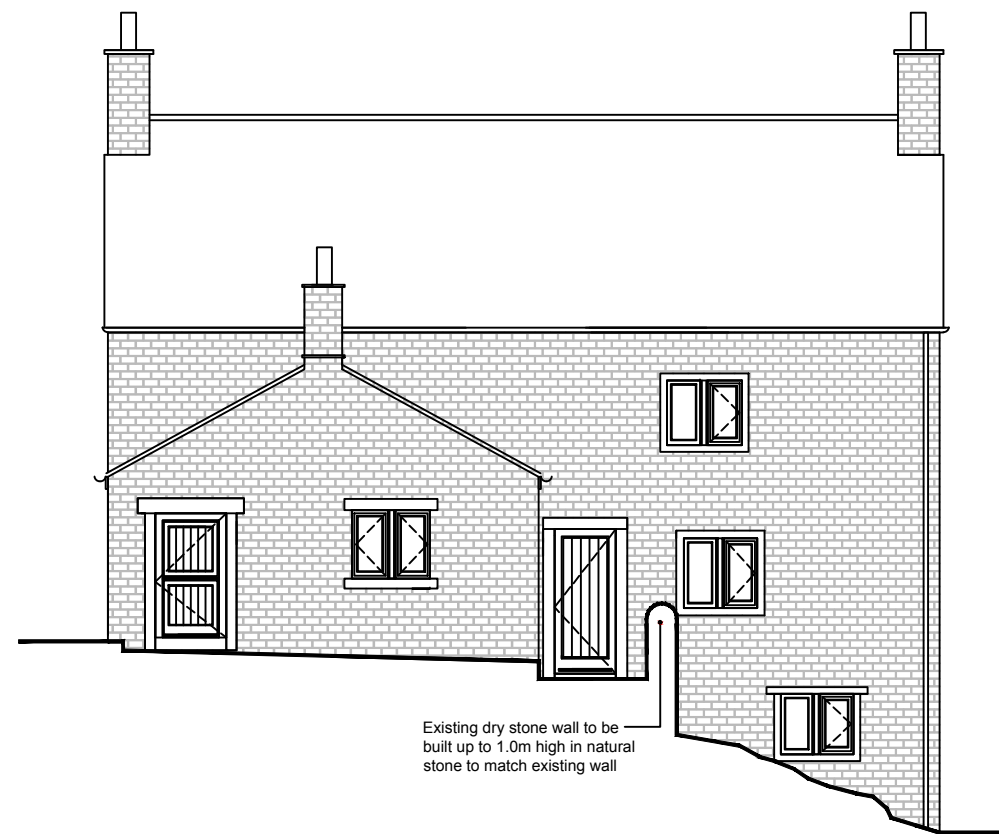

Proposed Rear Elevation

 

Metric Scale



Address:

Mrs N Quinn
Thornlea Farm, Sandy Lane, Chisworth, Derbyshire
SK13 5SA

Project:

Proposed replacement windows and doors and
amendments within the curtilage

Title:

Proposed Elevations

Scale: 1:100 @ A3

Drawn:

C.K.

Date:

October 2024

Project no.:

3292

Drawing no.:

3292-006

PLANMART LIMITED
9, GEORGE STREET, GLOSSOP,
DERBYSHIRE SK13 8AY.
TEL: 01457 863153