



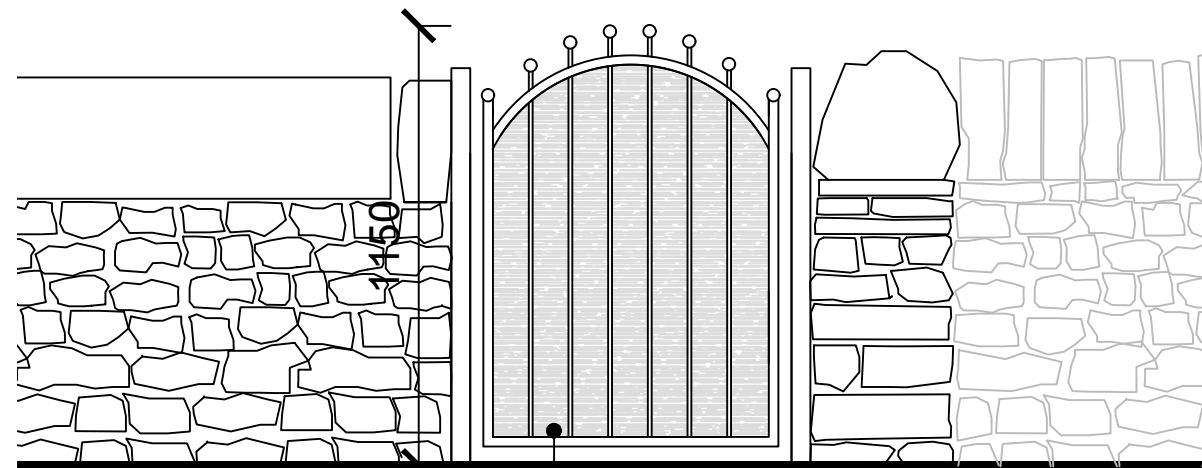


Proposed Elevation A  
Scale 1:20

Proposed 1.15m wrought  
iron gate with solid infill

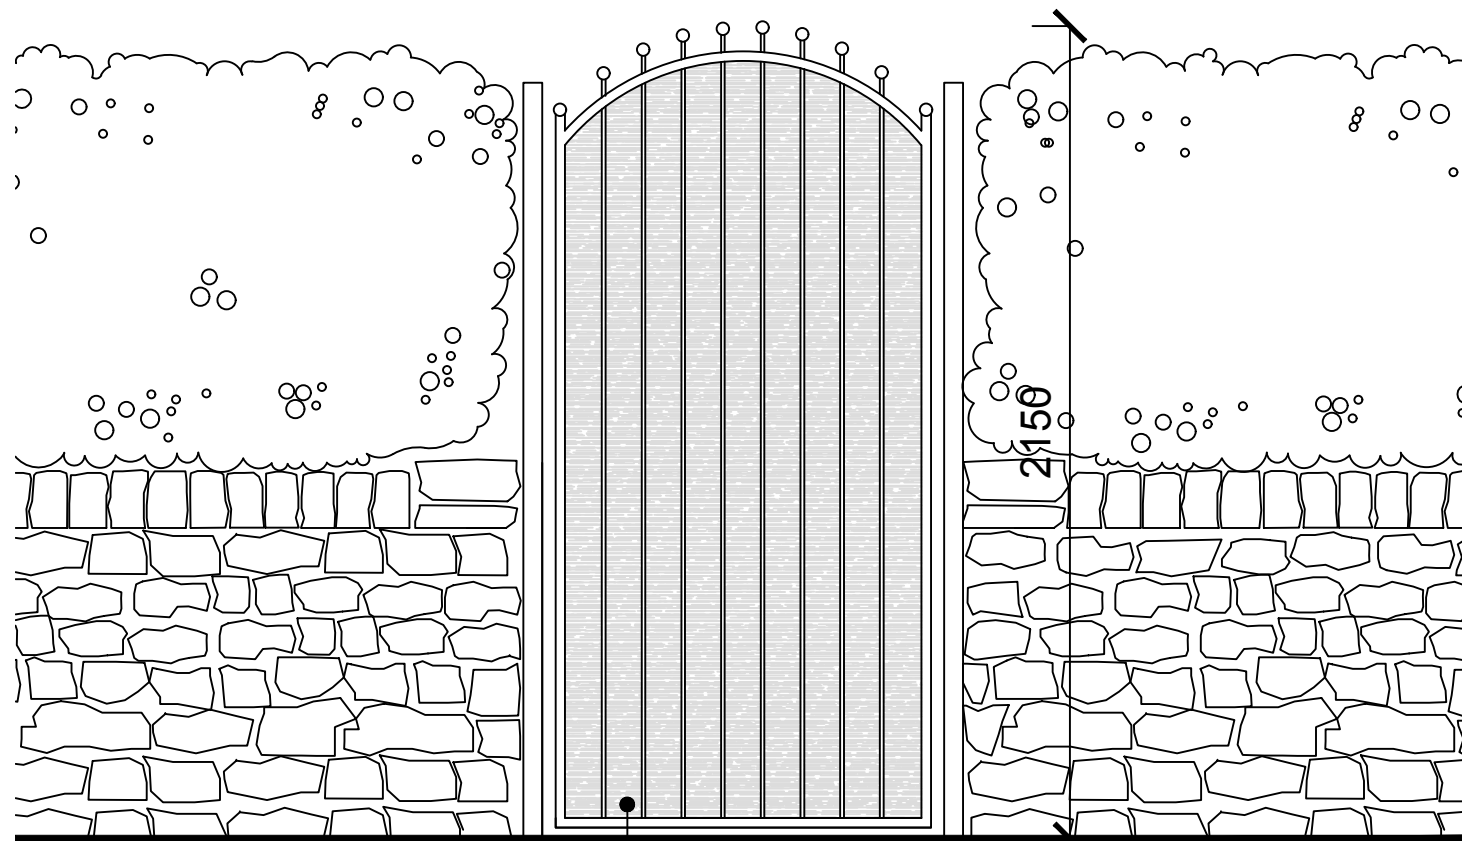

Proposed Elevation B  
Scale 1:20

Proposed 2.15m wrought  
iron gate with solid infill

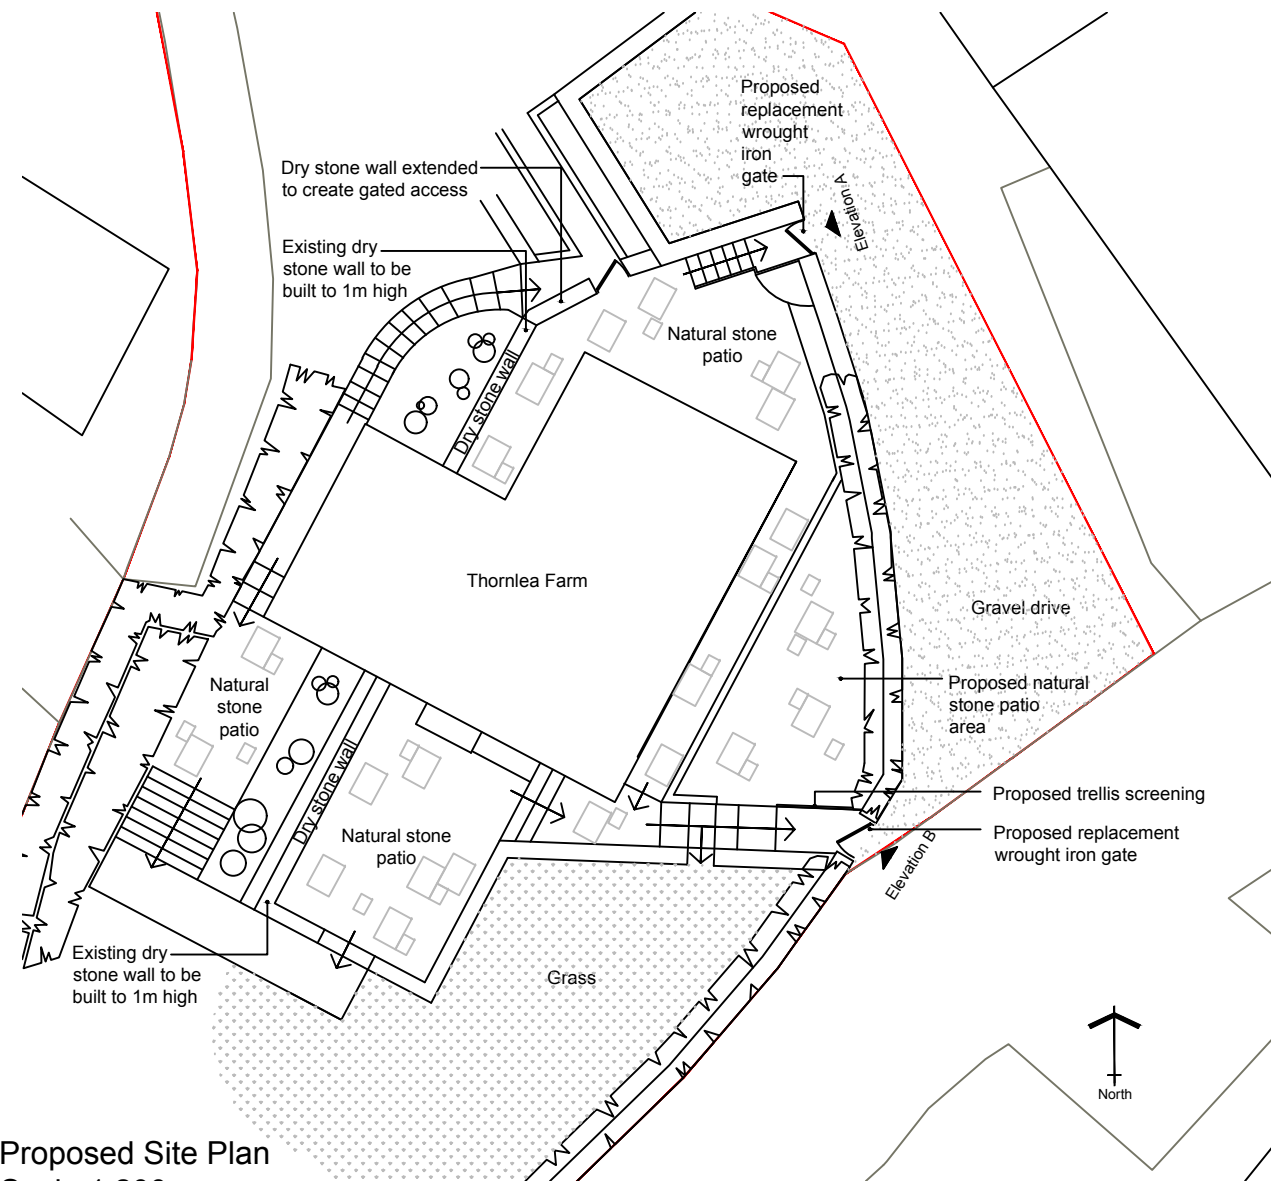

Proposed Site Plan  
Scale 1:200



Address:

Mrs N Quinn  
Thornlea Farm, Sandy Lane, Chisworth, Derbyshire  
SK13 5SA

Project:  
Proposed replacement windows and doors and  
amendments within the curtilage

Title:  
Proposed Site Plan & Elevations

Scale: 1:200 & 1:20 @ A3

|                |                       |
|----------------|-----------------------|
| Drawn:<br>C.K. | Date:<br>October 2024 |
|----------------|-----------------------|

|                      |                          |
|----------------------|--------------------------|
| Project no.:<br>3292 | Drawing no.:<br>3292-008 |
|----------------------|--------------------------|

PLANMART LIMITED  
9, GEORGE STREET, GLOSSOP,  
DERBYSHIRE SK13 8AY.  
TEL: 01457 863153