


-  Red line boundary
-  Land owned by applicant
-  Shared driveway

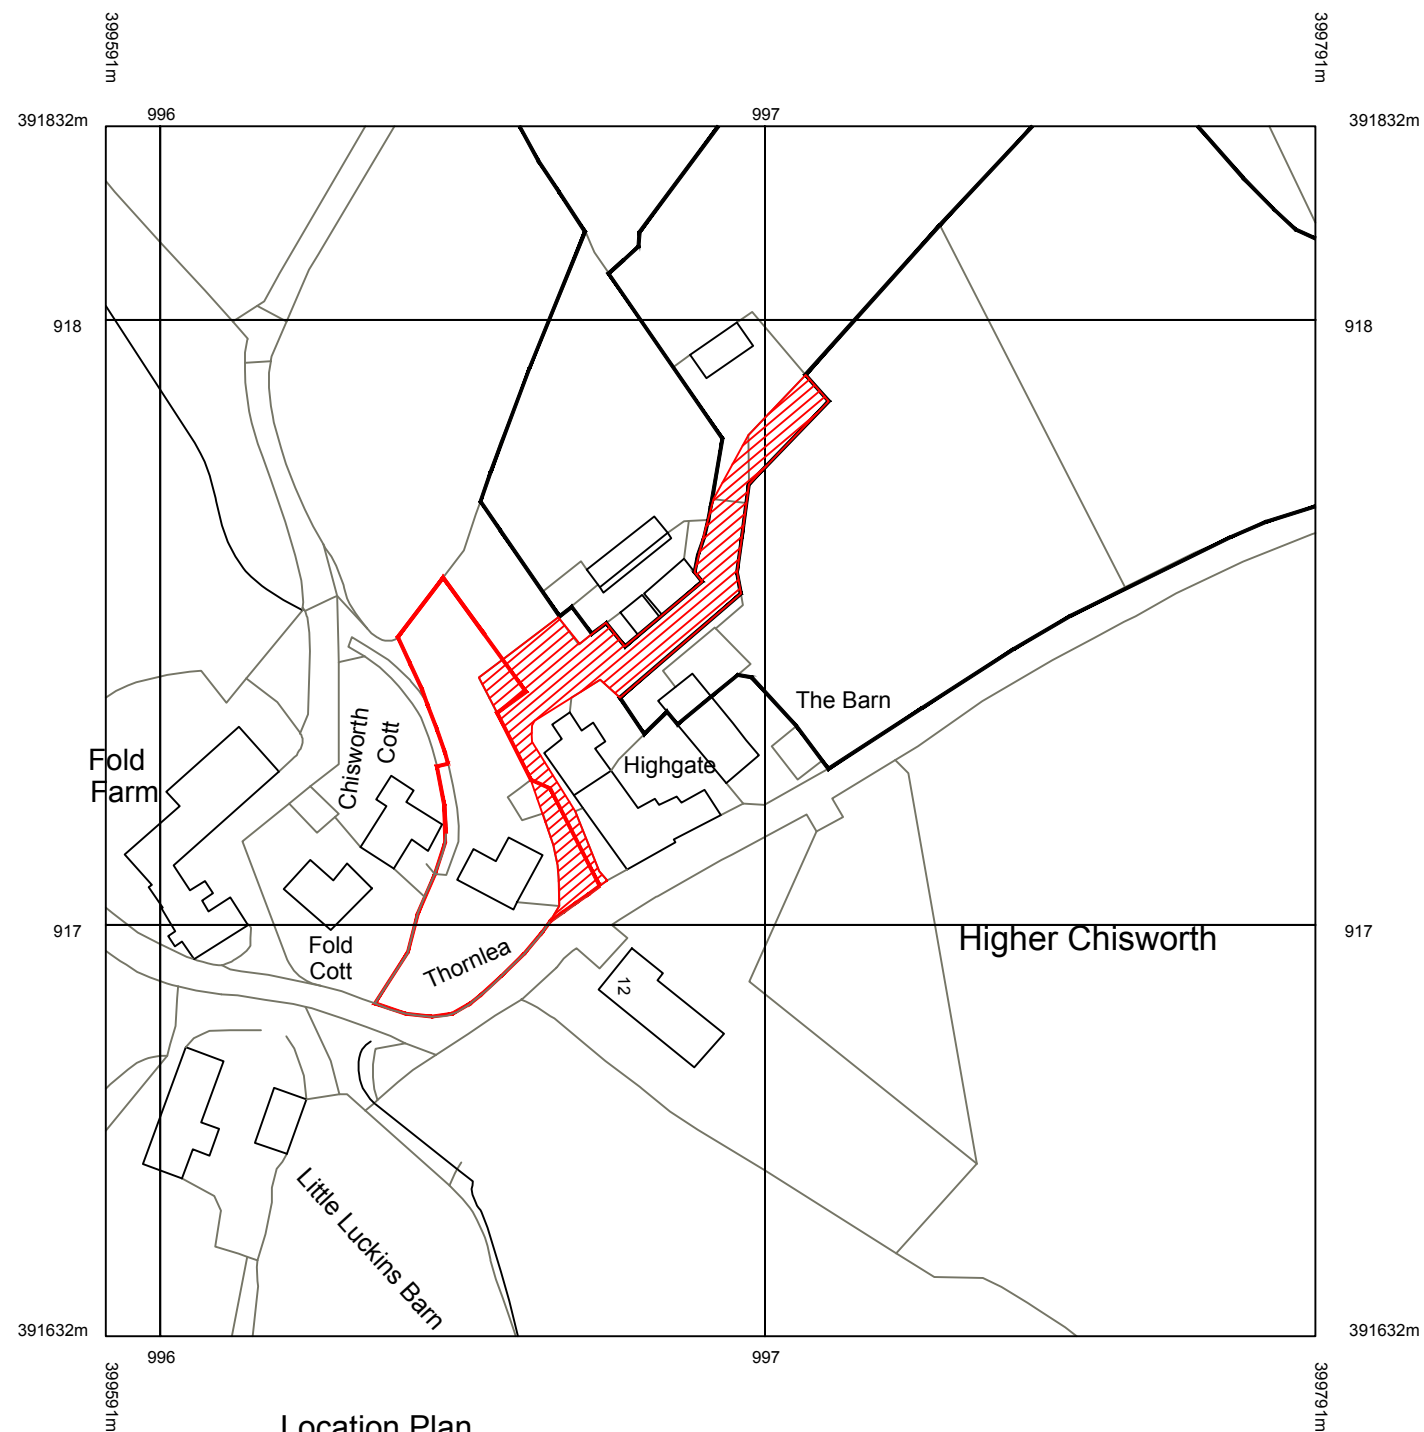

Address:

Mrs N Quinn
Thornlea Farm, Sandy Lane, Chisworth, Derbyshire
SK13 5SA

Project:

Proposed replacement windows and doors and
amendments within the curtilage

Title:

Location and Site Plan

Scale: 1:1250 & 1:500 @ A3

Drawn: C.K.	Date: October 2024
----------------	-----------------------

Project no.: 3292	Drawing no.: 3292-011
----------------------	--------------------------

PLANMART LIMITED
9, GEORGE STREET, GLOSSOP,
DERBYSHIRE SK13 8AY.
TEL: 01457 863153