


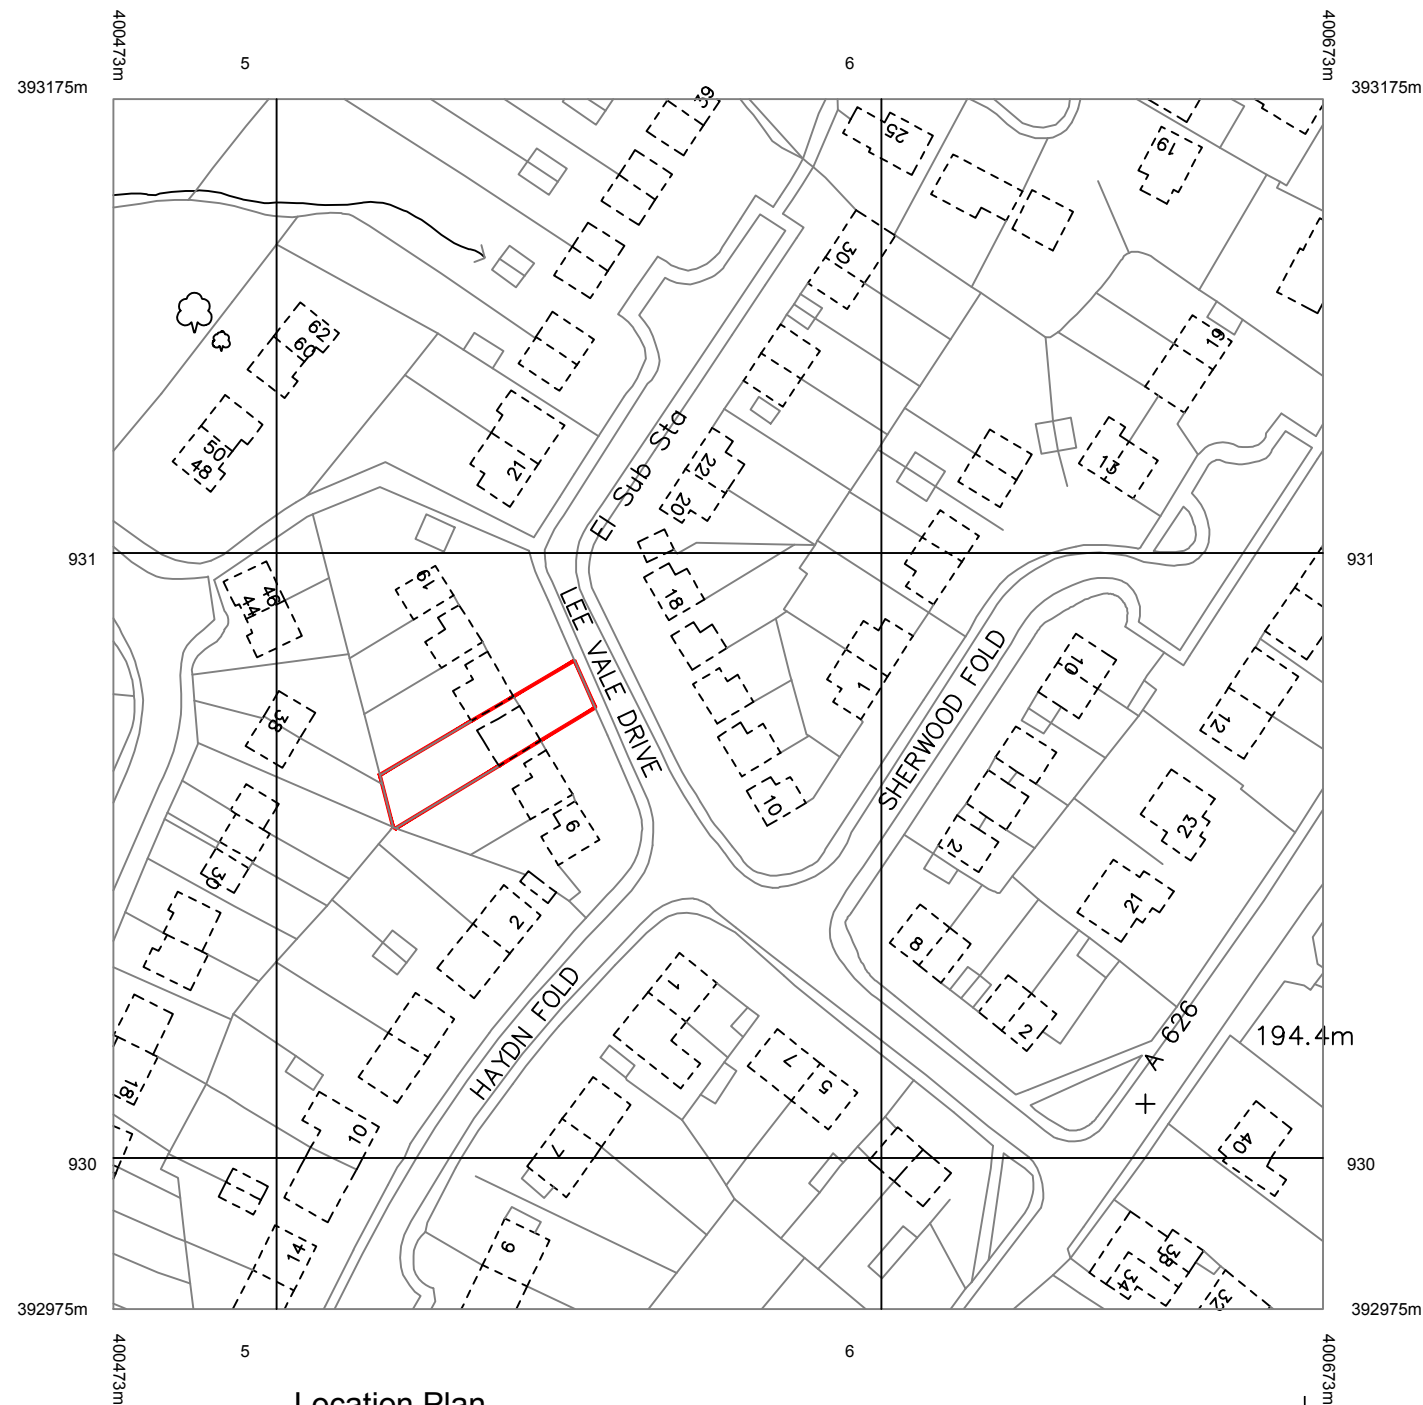


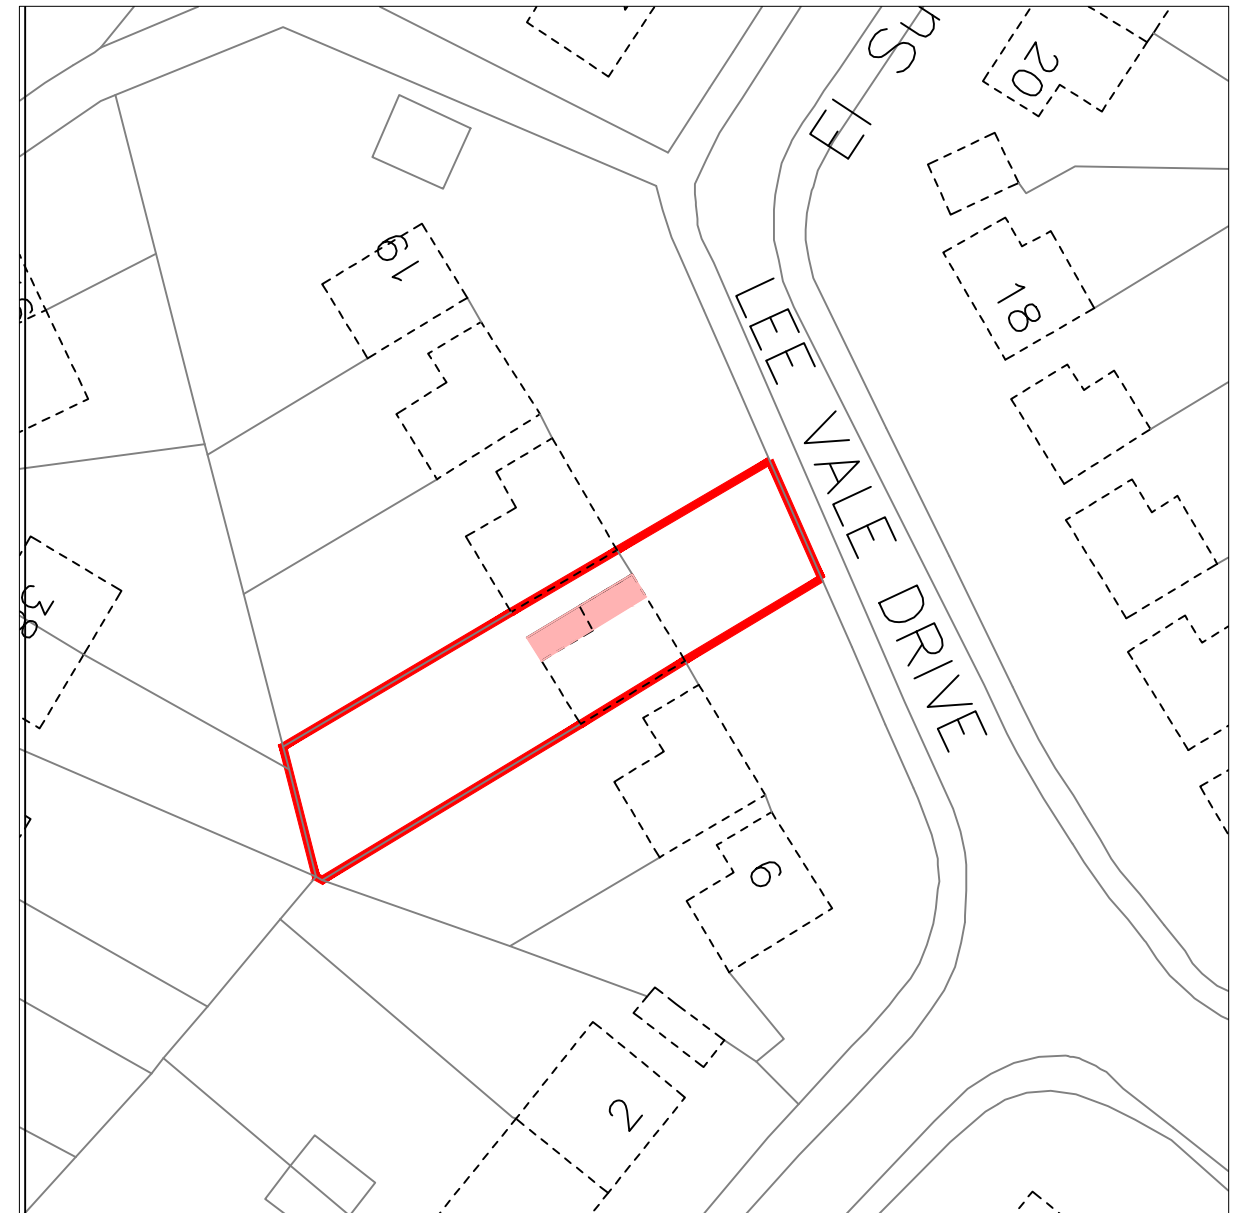

Location Plan
Scale 1:1250

 

Site Plan
Scale 1:500

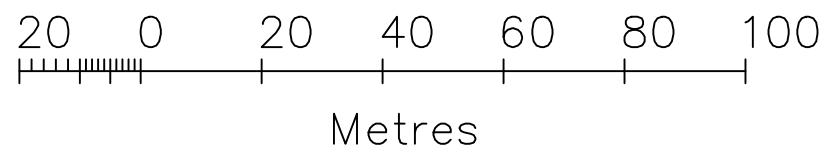

Area of proposal



Red line boundary



Address:

Ms Denise Jones
13 Lee Vale Drive, Glossop, Derbyshire SK13 5HD

Project:

Proposed first floor side extension over existing garage and internal remodelling

Title:

Location Plan

Scale: 1:1250 & 1:500 @ A3

Drawn:

C.K.

Date:

December 2024

Project no.:

3299

Drawing no.:

3299-005

PLANMART LIMITED
9, GEORGE STREET, GLOSSOP,
DERBYSHIRE SK13 8AY.
TEL: 01457 863153