





Existing Front Elevation

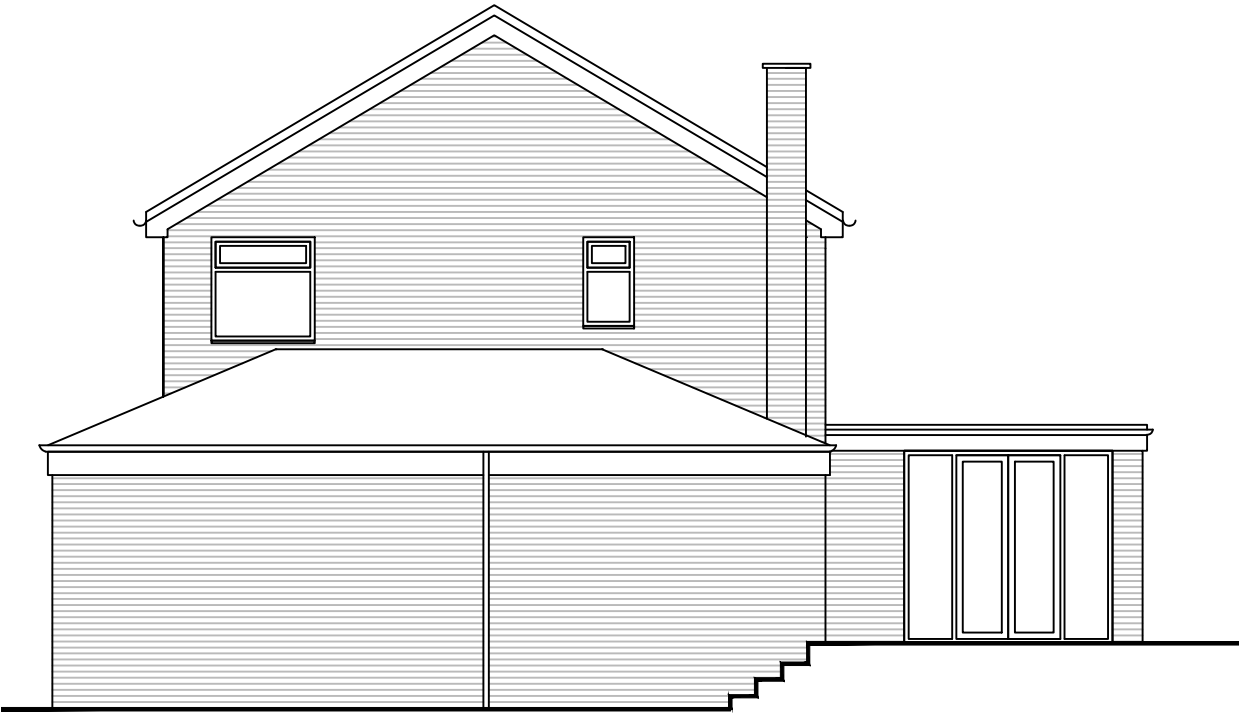

Existing Side Elevation

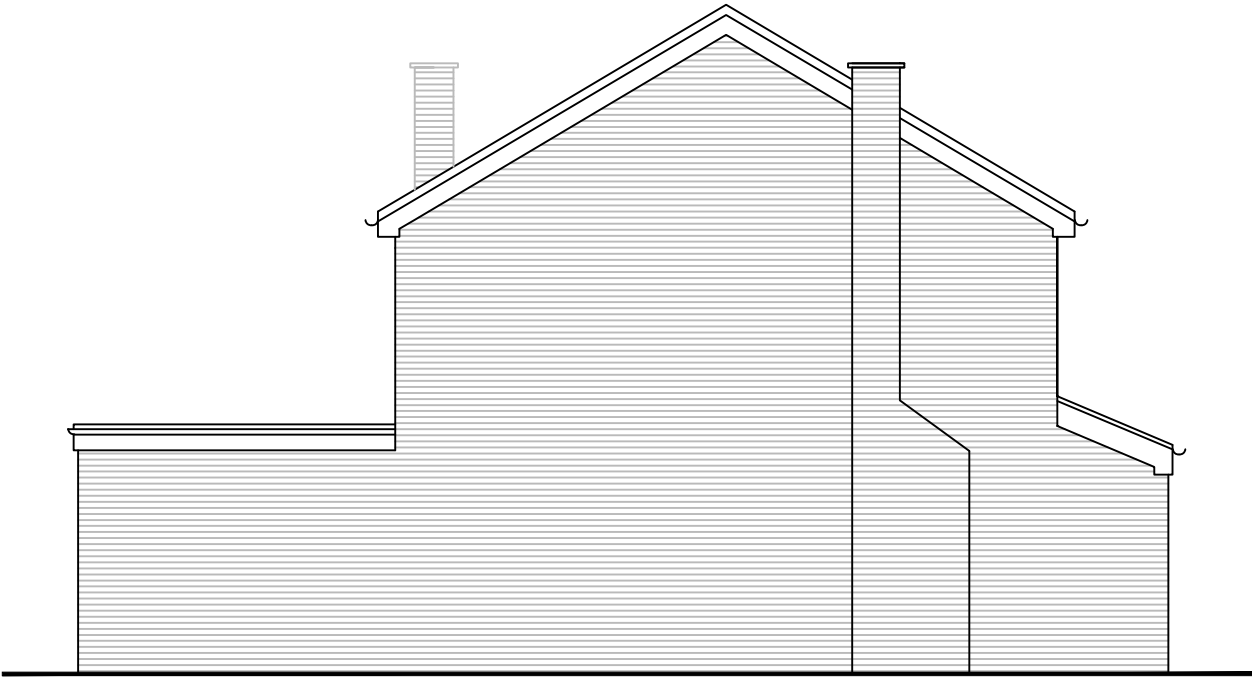

Existing Side Elevation



Existing Rear Elevation



Address:

Ms Denise Jones
13 Lee Vale Drive, Glossop, Derbyshire SK13 5HD

Project:
Proposed first floor side extension over existing garage and internal remodelling

Title:
Existing Elevations

Scale: 1:100 @ A3	
Drawn: C.K.	Date: December 2024
Project no.: 3299	Drawing no.: 3299-002

PLANMART LIMITED
9, GEORGE STREET, GLOSSOP,
DERBYSHIRE SK13 8AY.
TEL: 01457 863153

