



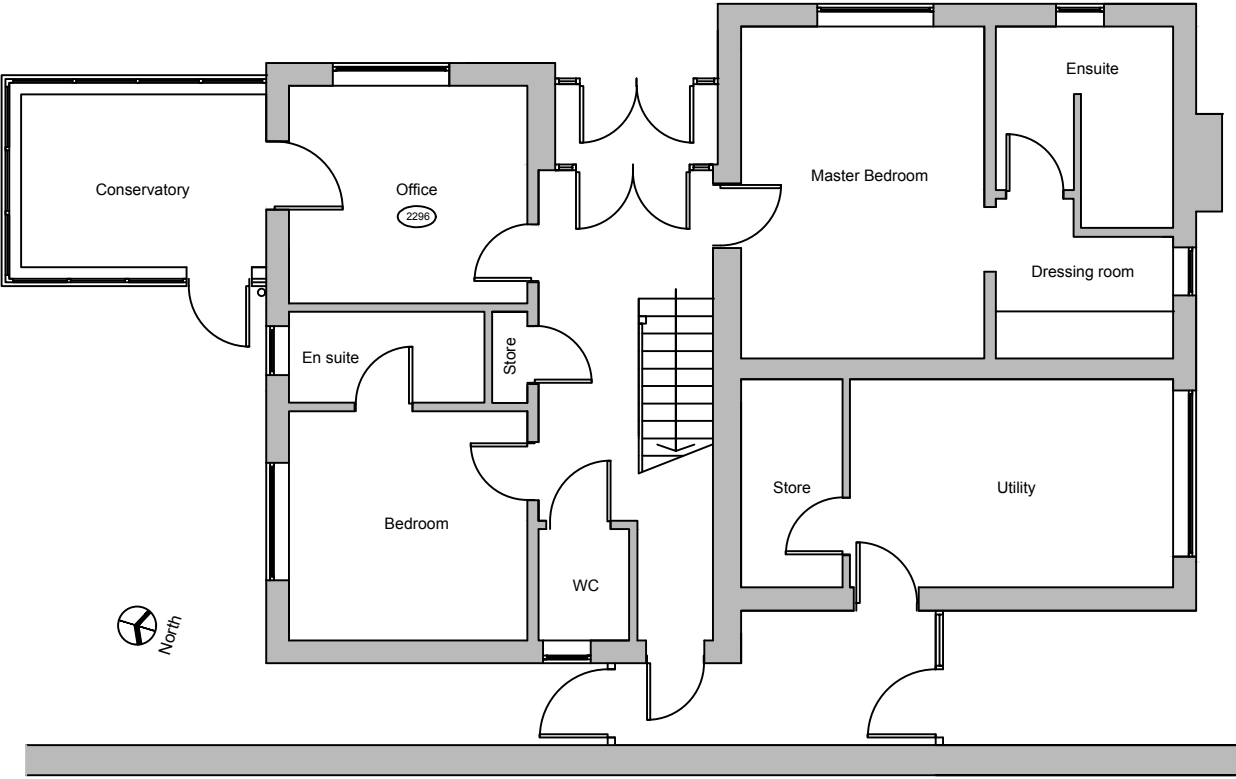

Existing Ground Floor Plan

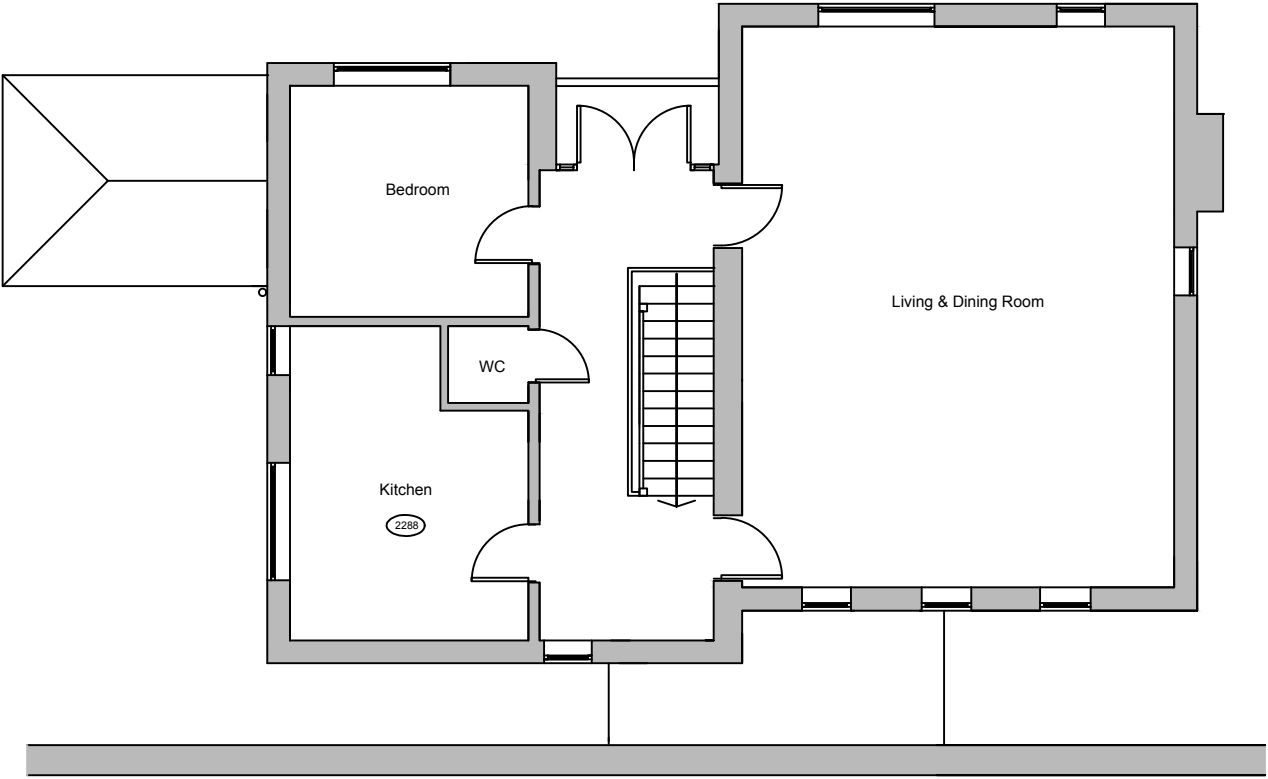

Existing First Floor Plan



Address:  
**Mr & Mrs Bramall**  
8 Simmondley New Road, Simmondley, Glossop,  
Derbyshire SK13 6LP

Project:  
Proposed single storey side extension

Title:  
Existing Plans

|                      |                          |
|----------------------|--------------------------|
| Scale: 1:100 @ A3    |                          |
| Drawn:<br>C.K.       | Date:<br>November 2024   |
| Project no.:<br>3295 | Drawing no.:<br>3295-001 |



Metric Scale

**PLANMART LIMITED**  
9, GEORGE STREET, GLOSSOP,  
DERBYSHIRE SK13 8AY.  
TEL: 01457 863153