




Existing Front Elevation



Existing Side Elevation



Existing Side Elevation

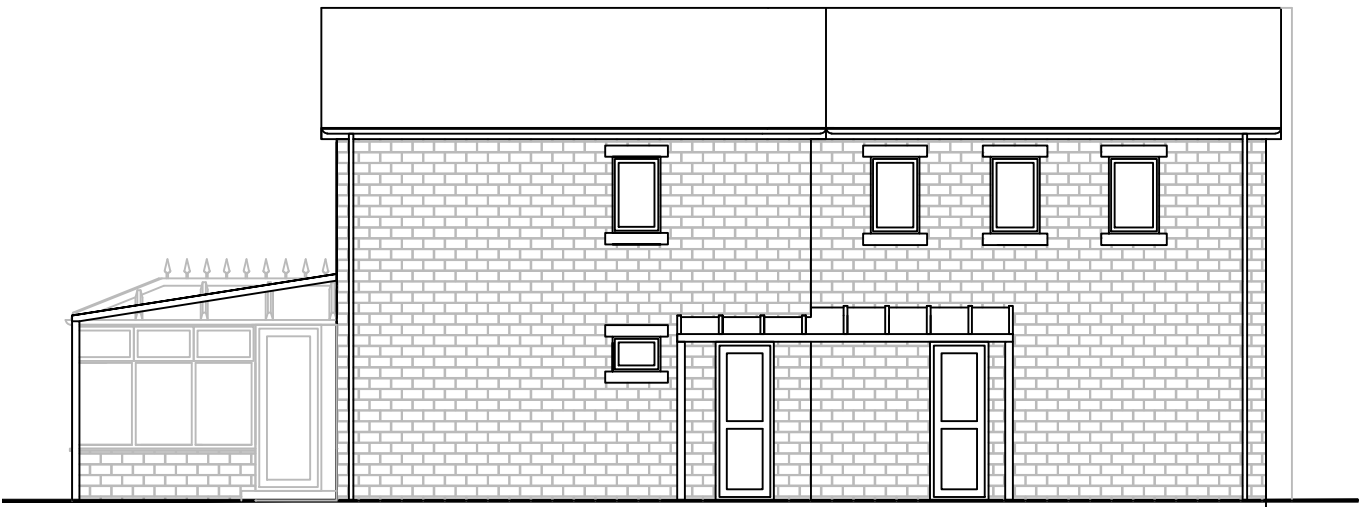

Existing Rear Elevation



Address:
Mr & Mrs Bramall
8 Simmondley New Road, Simmondley, Glossop,
Derbyshire SK13 6LP
Project:
Proposed single storey side extension

Title:
Existing Elevations

Scale: 1:100 @ A3	
Drawn: C.K.	Date: November 2024
Project no.: 3295	Drawing no.: 3295-002



Metric Scale

PLANMART LIMITED
9, GEORGE STREET, GLOSSOP,
DERBYSHIRE SK13 8AY.
TEL: 01457 863153