


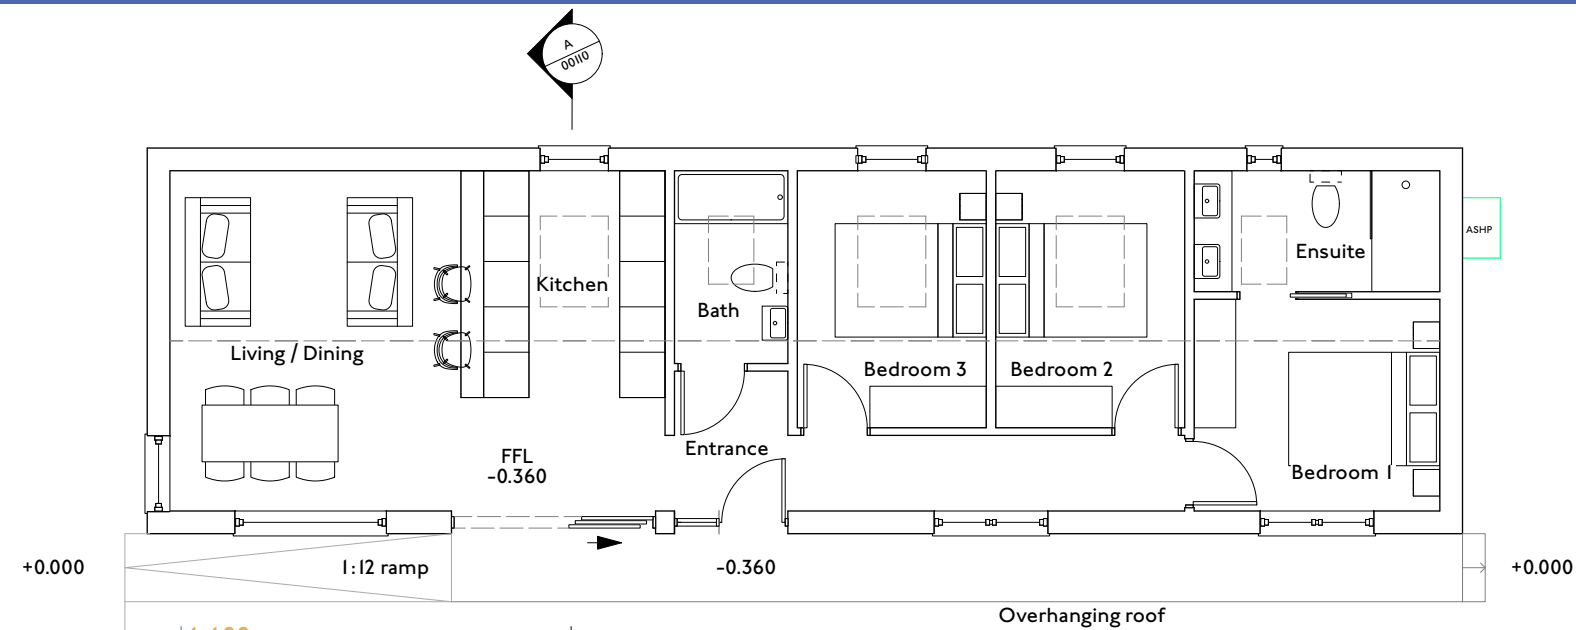


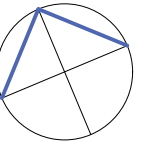


1 | 1:100
Ground Floor Plan

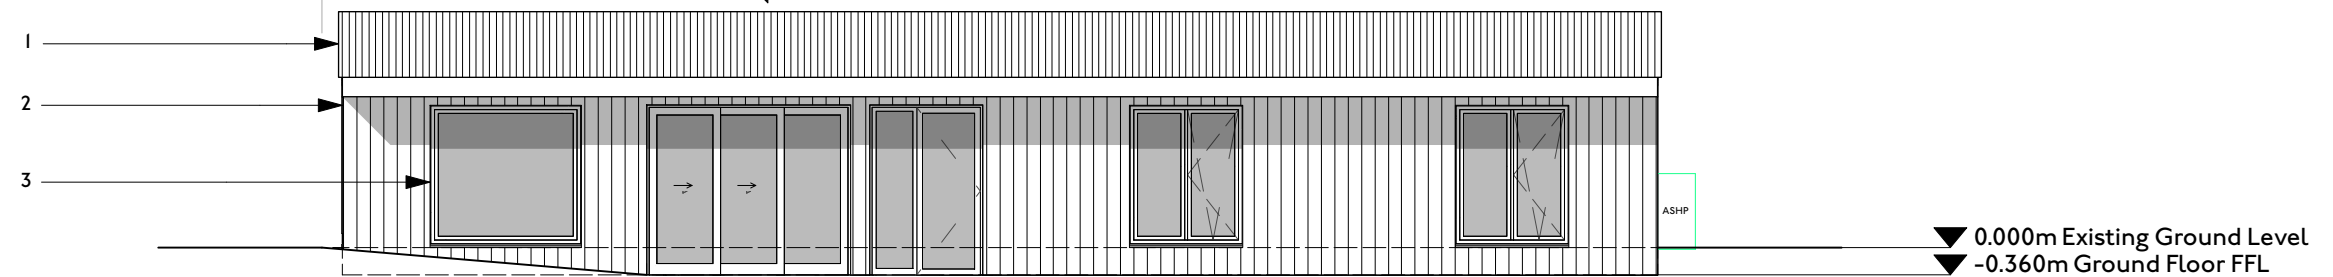


2 | 1:100
South Elevation

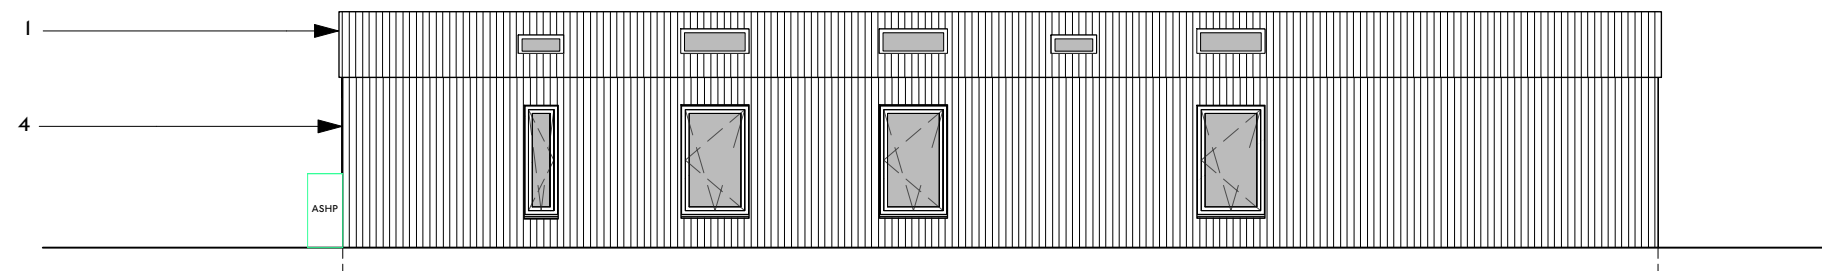


3 | 1:100
North Elevation

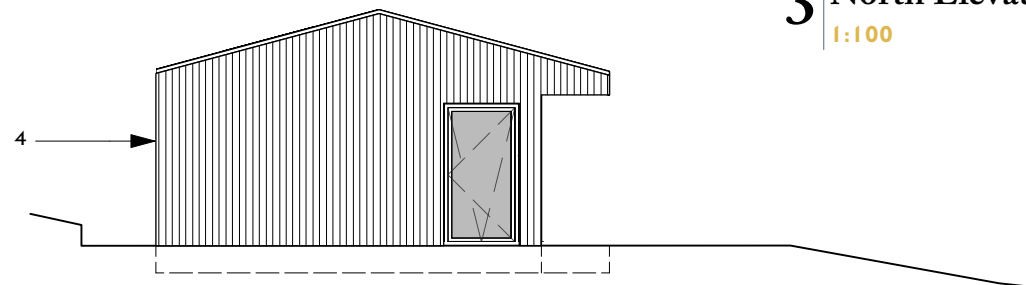

4 | 1:100
West Elevation

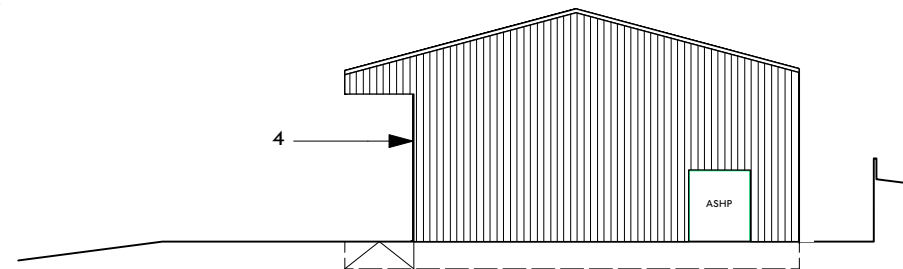


5 | 1:100
East Elevation

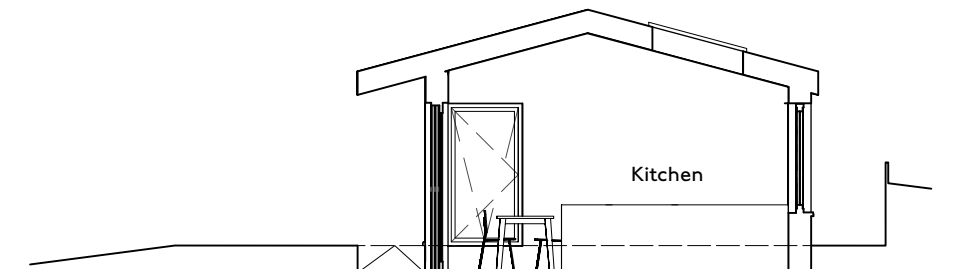

6 | 1:100
Section AA

- Materials Key**
1. Grey sinusoidal roof covering
 2. Natural vertical timber cladding
 3. Aluminium framed windows/doors
 4. Black sinusoidal cladding

 

Ordnance Survey © Crown Copyright 2019. All rights reserved. Licence number 100022432

HEM
ARCHITECTS

📍 Parkhead House, Carver Street,
Sheffield, S1 4FS
☎ 0114 442 0123
💻 hemarchitects.co.uk
✉ hello@hemarchitects.co.uk

Scale @ A3: 1:100

Purpose: For Information

Status: S2 Revision: P2

Drawn: NS Checked: JR

P2 29/10/24 NS
PI 04/06/24 NS

Lower Hague
Proposed Drawings

Client: Keith Povah

Drawing No: PT138-HEM-00-ZZ-DR-A-00010

Planning Submission
Draft Planning Submission

This drawing is the copyright of HEM Architects & should not be reproduced in whole or in part without their written permission.

240529_PT138-HEM-00-ZZ-M3-A-00101.vwx