





Existing Front Elevation

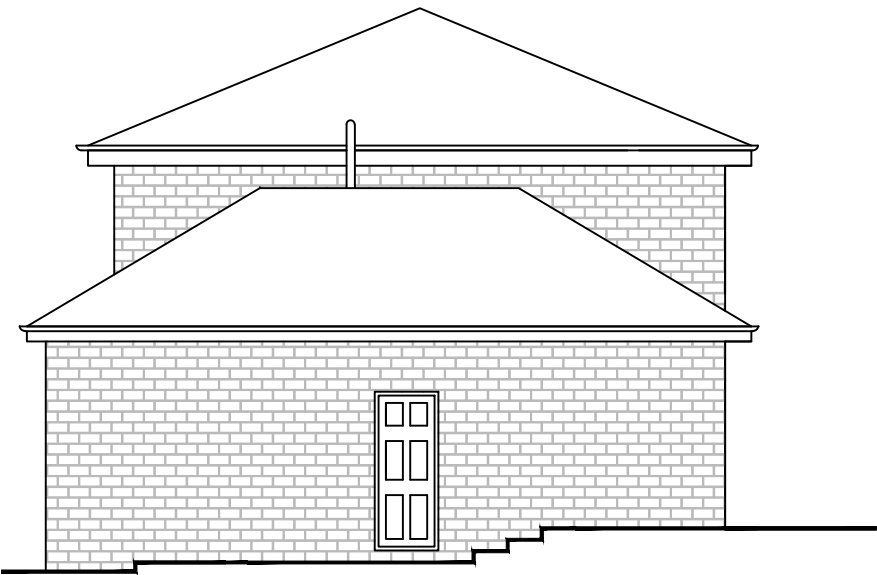

Existing Side Elevation

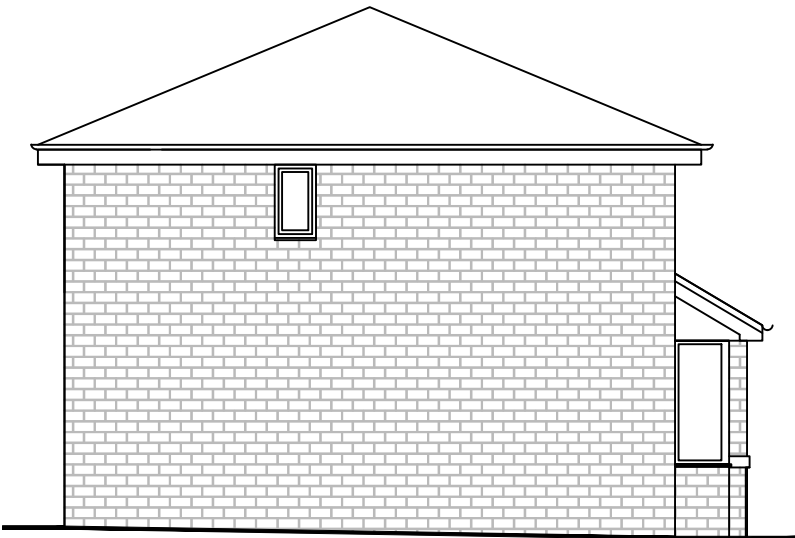

Existing Side Elevation



Existing Rear Elevation

THIS DRAWING IS NOT TO BE COPIED OR REPRODUCED
WITHOUT THE PRIOR WRITTEN CONSENT OF PLANMART LTD.



Metric Scale



Address:

Mr & Mrs Werling
3 Dukes Fold, Glossop, Derbyshire SK13 6PY

Project:
Partial garage conversion

Title:
Existing Elevations

Scale: 1:100 @ A3

Drawn: C.K.	Date: December 2024
----------------	------------------------

Project no.: 3304	Drawing no.: 3304-002
----------------------	--------------------------

PLANMART LIMITED
9, GEORGE STREET, GLOSSOP,
DERBYSHIRE SK13 8AY.
TEL: 01457 863153