




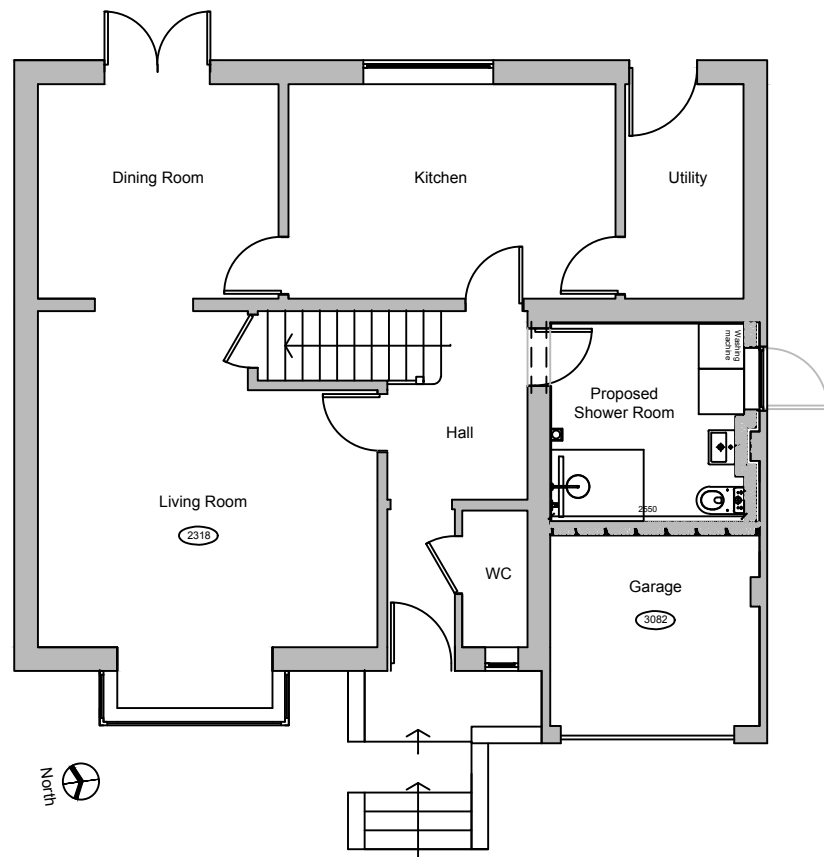

Proposed Ground Floor Plan

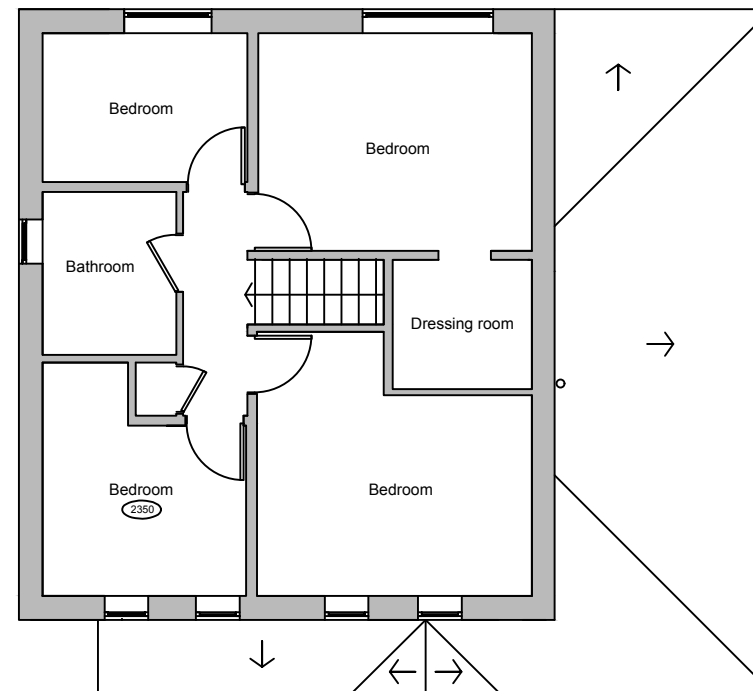

Proposed First Floor Plan

 

Metric Scale



Address:

Mr & Mrs Werling
3 Dukes Fold, Glossop, Derbyshire SK13 6PY

Project:

Partial garage conversion

Title:

Proposed Plans

Scale: 1:100 @ A3

Drawn: C.K.	Date: December 2024
----------------	------------------------

Project no.: 3304	Drawing no.: 3304-003
----------------------	--------------------------

PLANMART LIMITED
9, GEORGE STREET, GLOSSOP,
DERBYSHIRE SK13 8AY.
TEL: 01457 863153