



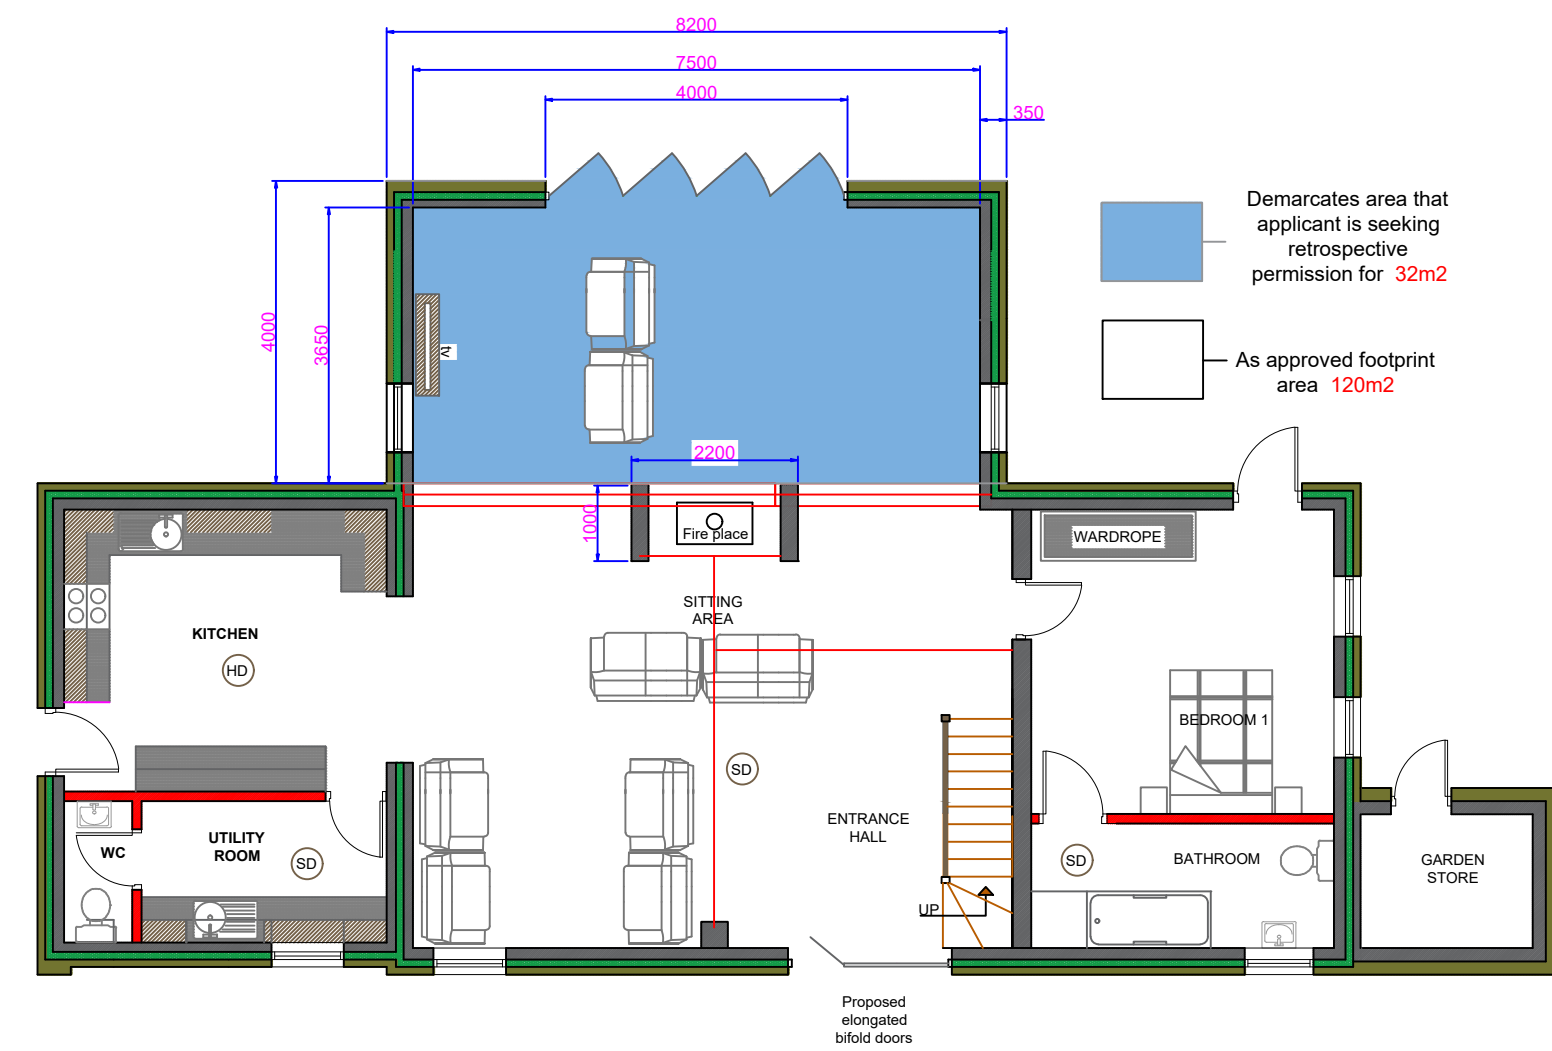

PROPOSED GROUND FLOOR PLAN

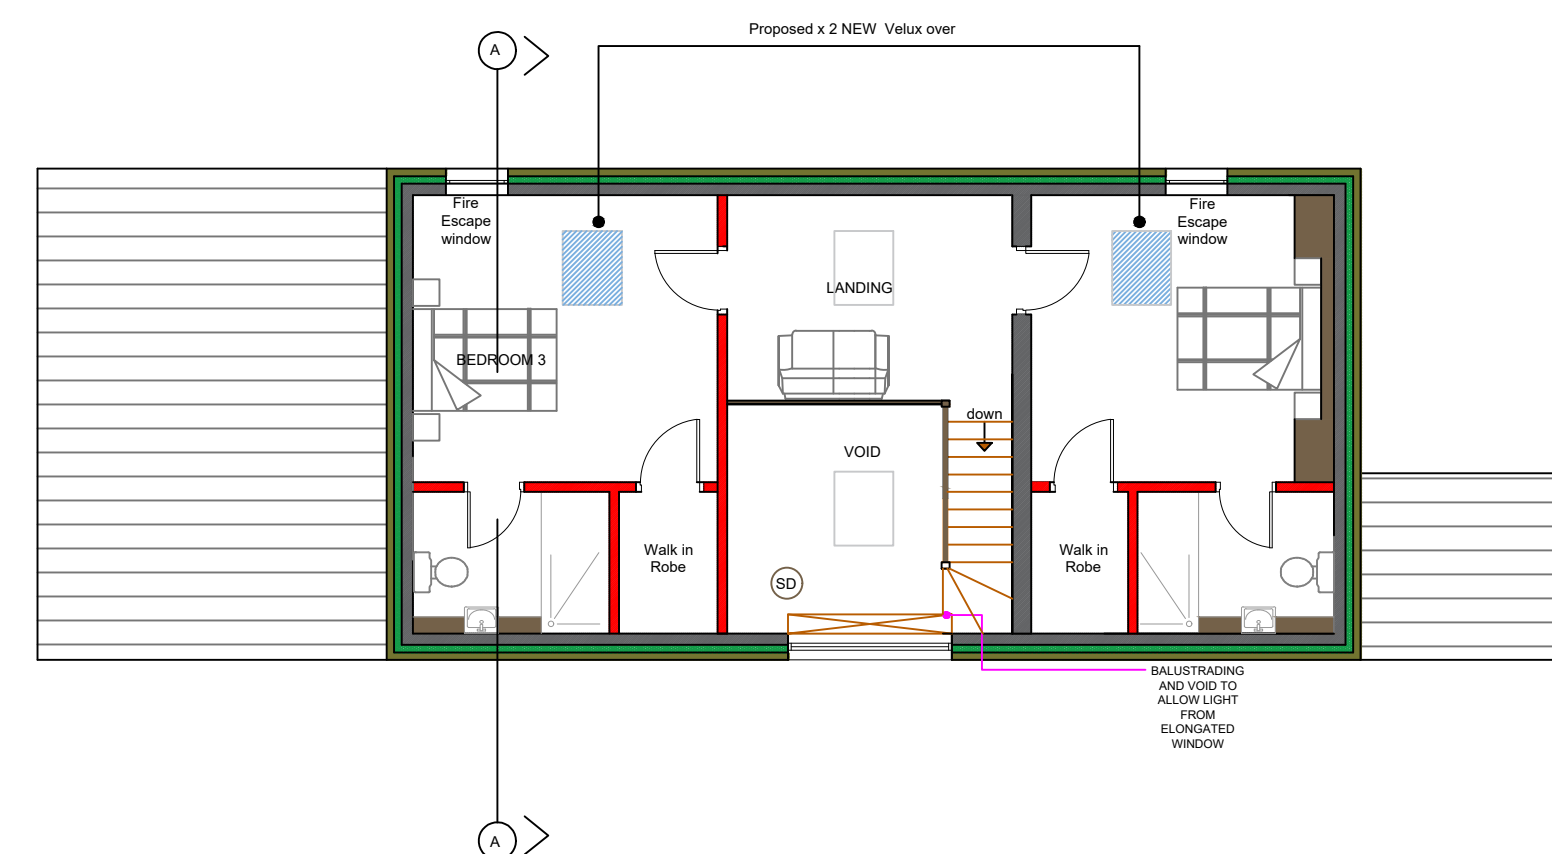

PROPOSED FIRST FLOOR PLAN

PRELIMINARY
DRAWINGS ONLY .
NOT FOR USE ON SITE



PROPOSED REAR ELEVATION



PROPOSED RHS ELEVATION



PROPOSED LHS ELEVATION

NOTES

REVISIONS

PROJECT: BARN CONVERSION
CHINLEY

CLIENT: LUIGI RAMOS

SCALE: 1:100 ON A1 PAPER

REFERENCE NO: 1263 SKETCH

**BARRY CULLEN
ARCHITECTURE LTD**
email: barrycullenarchitecture@gmail.com
mob: 07851262695

