



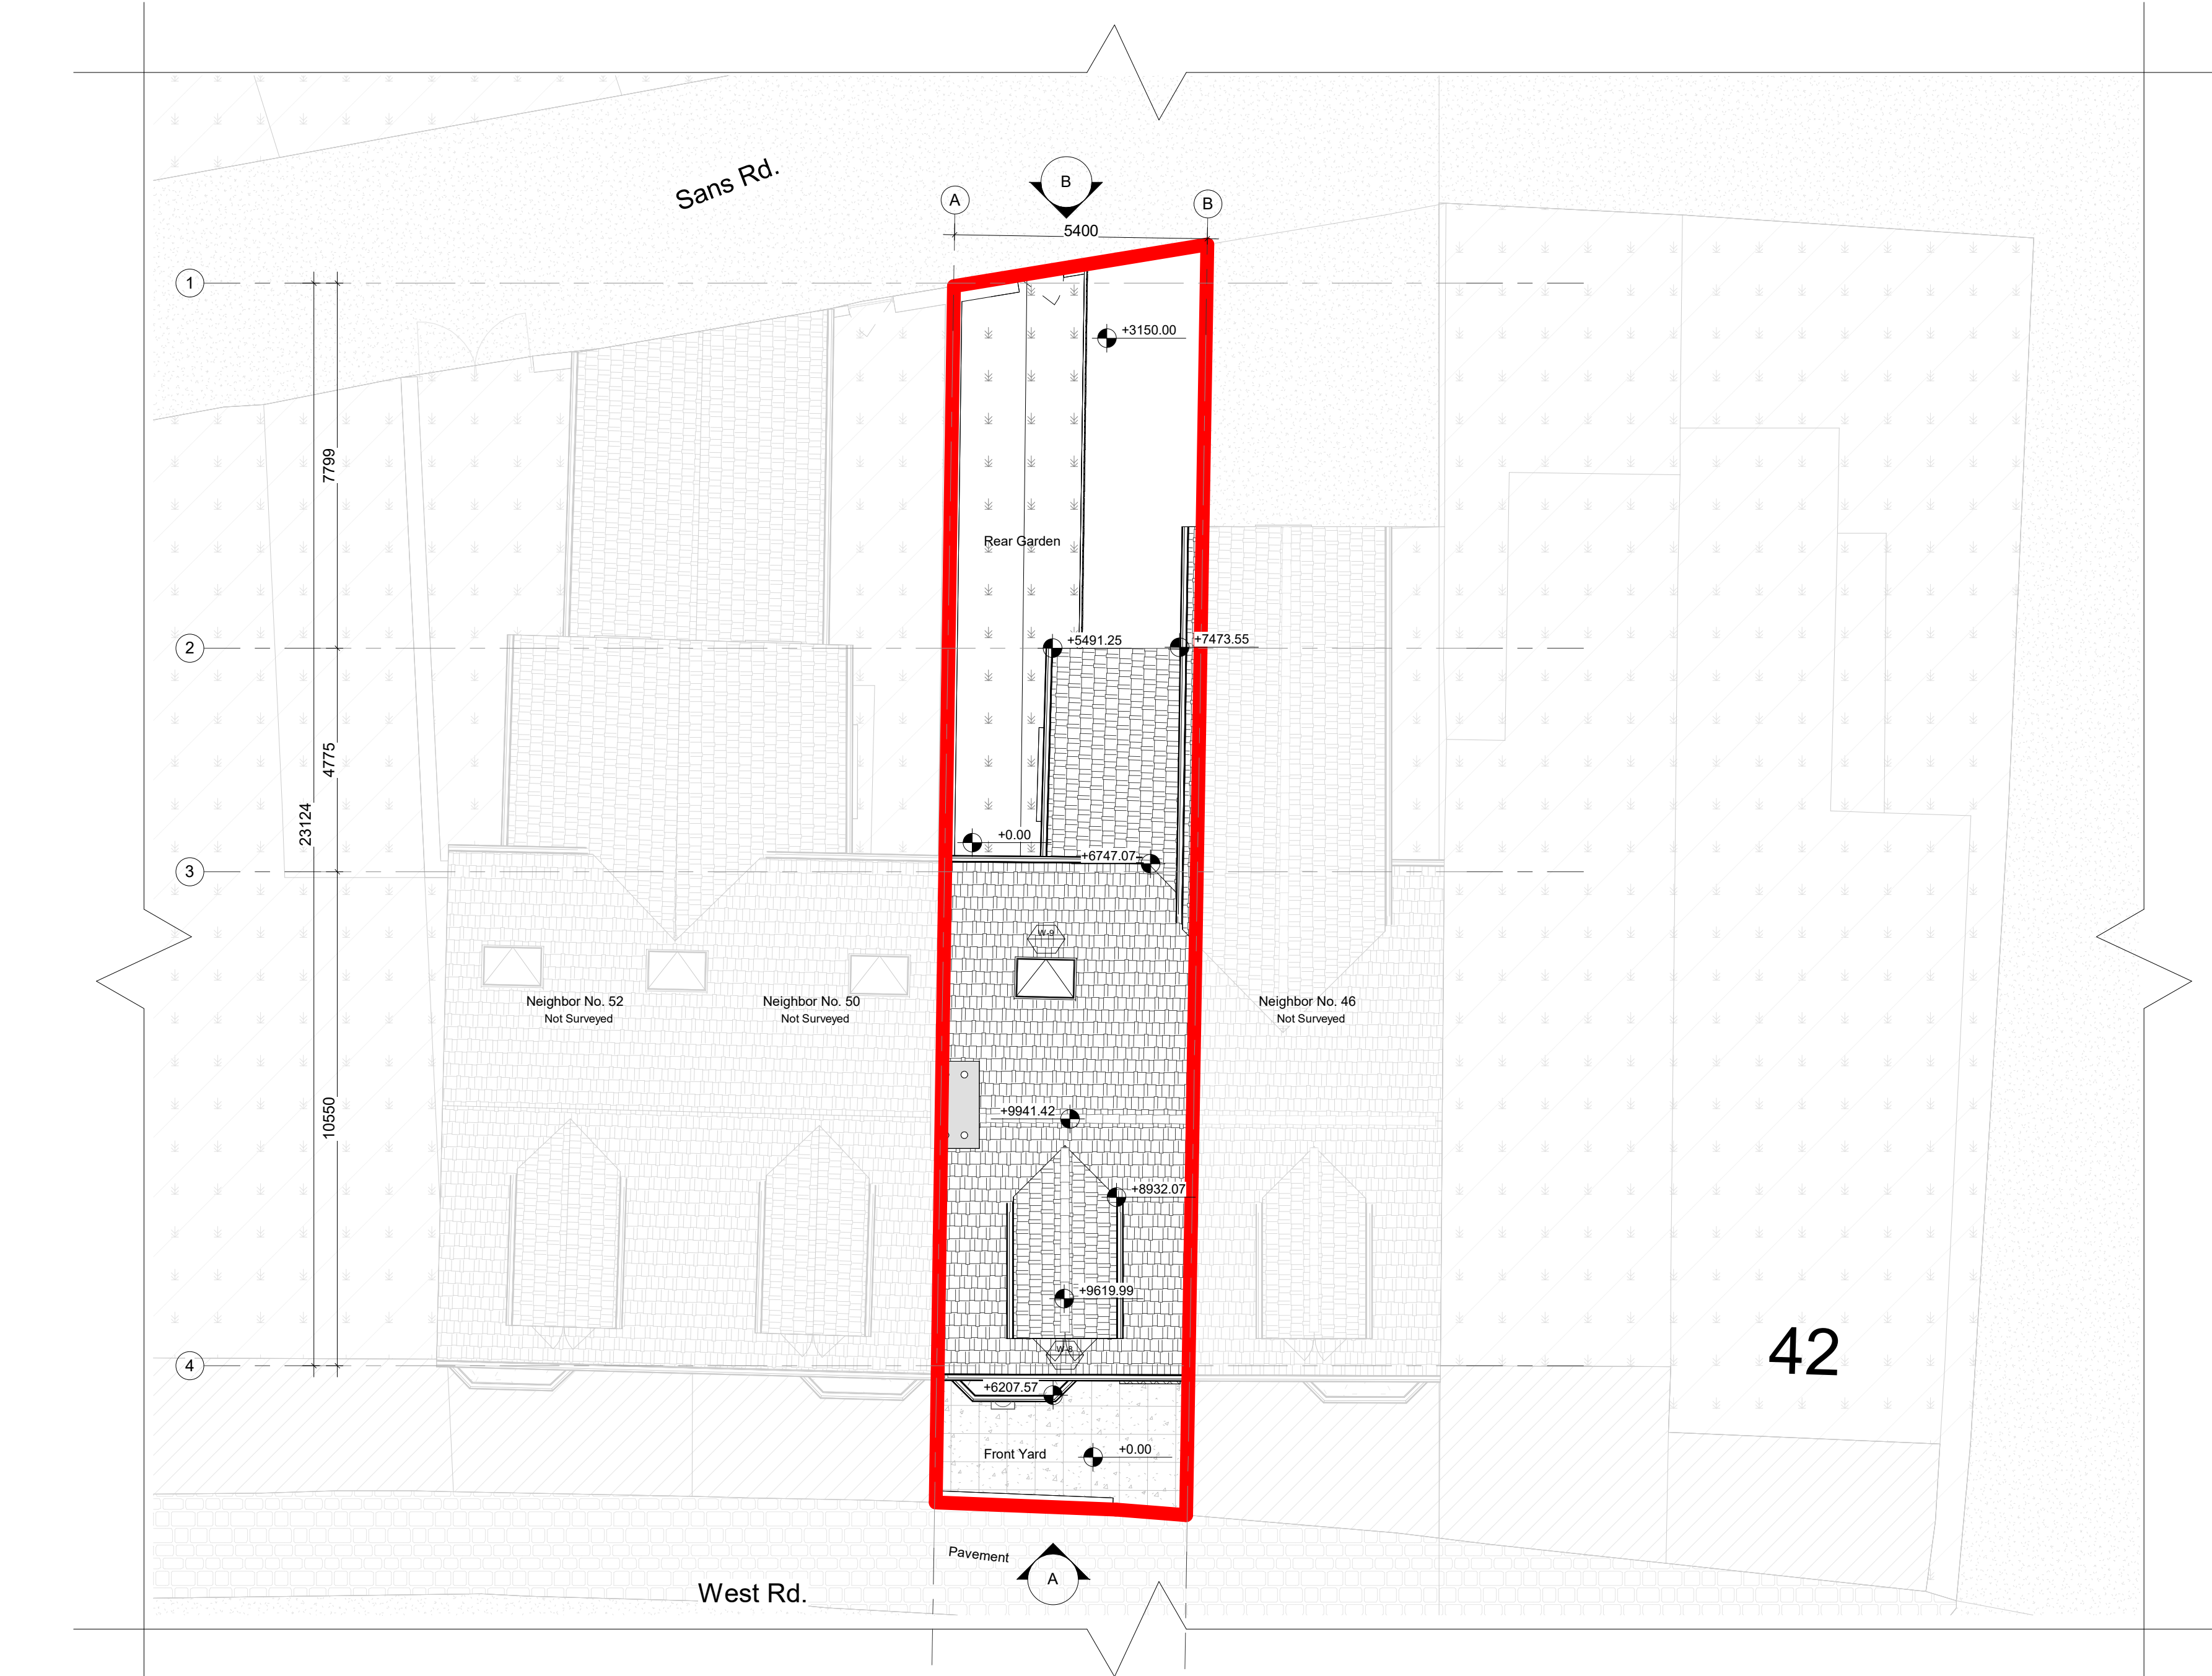

Notes

Designitude Associates LTD takes no responsibility for dimensions obtained by scaling from this drawing. Check all dimensions on site before fabrication. If no dimension is shown the recipient must ascertain the dimension specifically from the client or by site measurement and may not rely on the drawing. Supply of the drawing in digital form is solely for convenience and no reliance may be placed on any data in digital form. All data must be checked against hard copy. This drawing is issued for design intent only and should not be used for construction unless stated. Discrepancies or omissions are to be brought to the attention of the design team. This drawing shall not be reproduced in whole or part without prior expressed permission of Designitude Associates LTD.

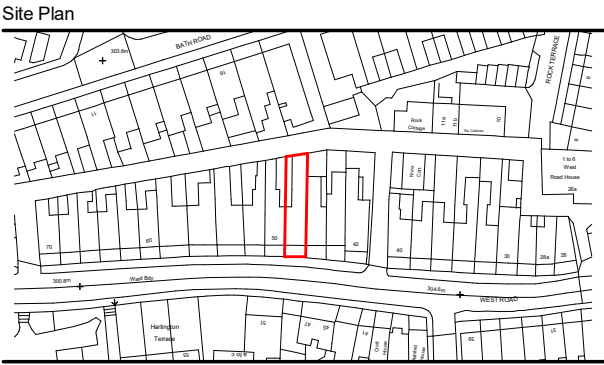

- Key :
- Site Boundary
 - Existing Development
 - Proposed Walls
 - Demolished Walls
 - Out of Scope
 - MH Existing Manhole
 - RWP Rain Water Pipe
 - SVP Soil Ventilation Pipe

Door Schedule-Existing				
Name	Height	Width	Comments	
124	2200	1900		
160	2134	915		
171	2134	864		
204				
205				
206				
207				

Window Schedule-Existing				
Name	Sill Height	Width	Height	Comments
1	<varies>	2200	1800	
2	<varies>	1200	1800	
4	<varies>	1200	1500	
5	<varies>	800	1500	
6	<varies>	600	1200	
7	<varies>	900	1800	
8	<varies>	1400	1400	
9		1290	1000	
57	2134	965	430	
148	844	800	1800	
151				
152				
160	600	800	1760	
162				
163				

Rev Description By Check Date

DIA

DESIGN-ITUDE ASSOCIATES

Architecture | Interior Design | Planning
124 City Road - London - EC1V 2NX
+44 (0) 207 459 4964
info@design-itude.com - www.design-itude.com

PROJECT
2401-11-0194 - West Rd

DRAWING TITLE
Existing Roof Plan

LEVEL	STATUS
RF	Preliminary

SCALE	BY	DATE	REVISION
1 : 100@A2	MA	10.09.2023	

DRAWING NUMBER
0194-DIA-XX-RF-DR-A-XX-000103

Protected under copyright 2023. ©
Even after issuing, this drawing is and remains the copy written intellectual property of Designitude Associates. As such it is
forbidden to reproduce it in part or whole or issue it to third parties without the explicit written permission of Designitude
Associates. Designitude Associates explicitly forbids the issuing of this drawing to its competitors for the purpose of
competitive tendering.