




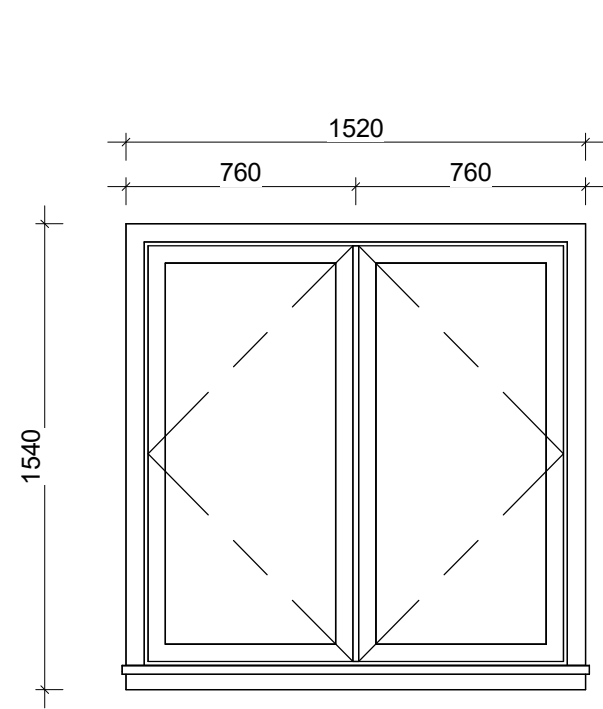


W-8 Front Dormer Window
001400 1:25

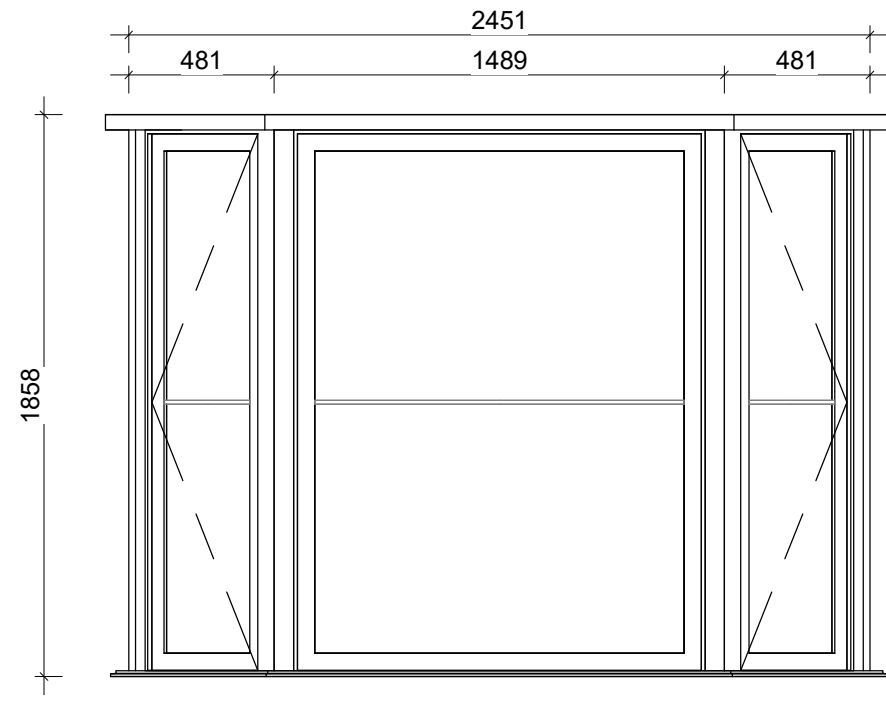


W-1 Front Window
001400 1:25

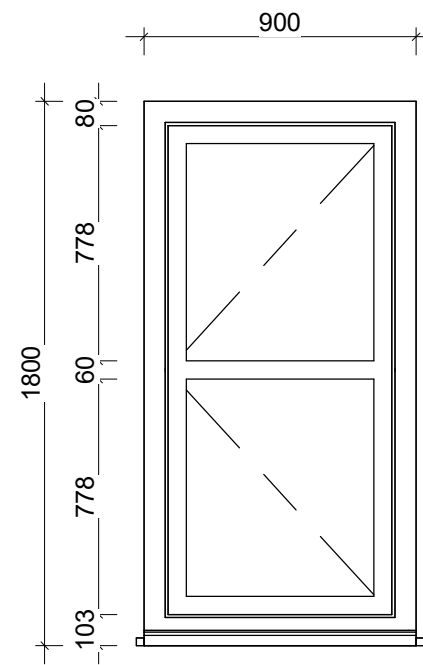


W-7 Front Window
001400 1:25

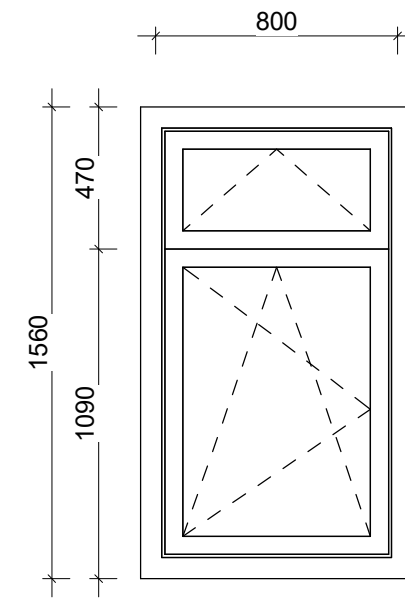


W-5 Rear Window
001400 1:25

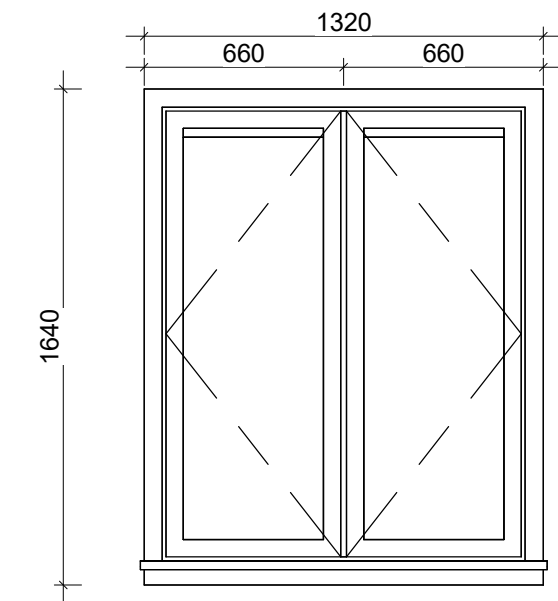


W-4 Rear Window
001400 1:25

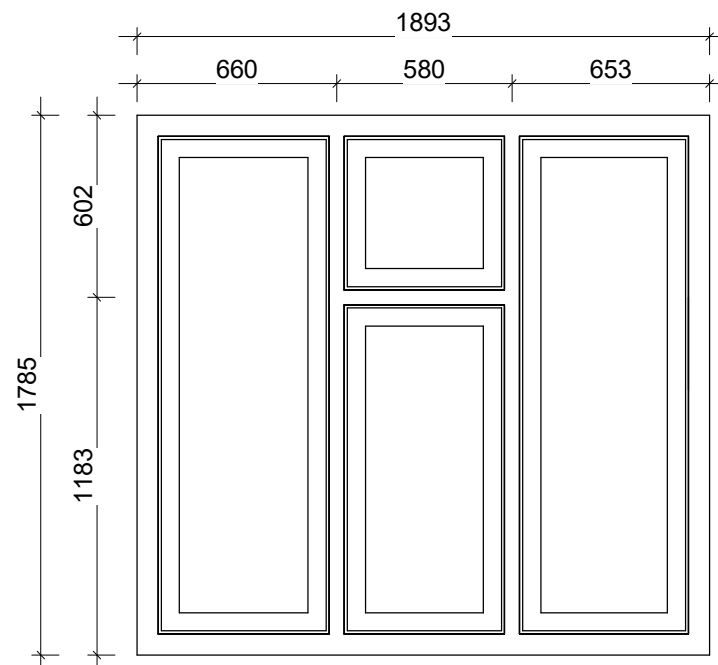


W-3 Rear Window
001400 1:25

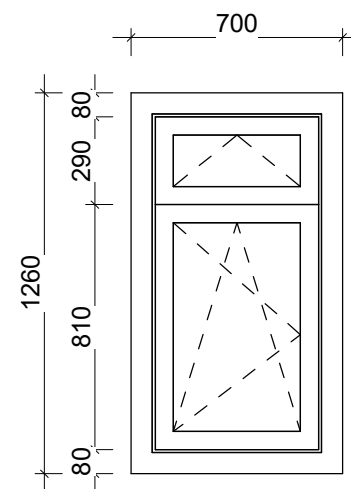


W-6 Rear Window
001400 1:25

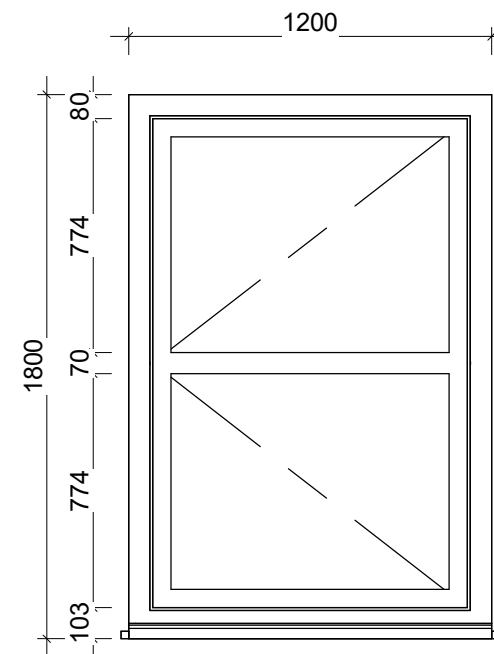


W-2 Rear Window
001400 1:25

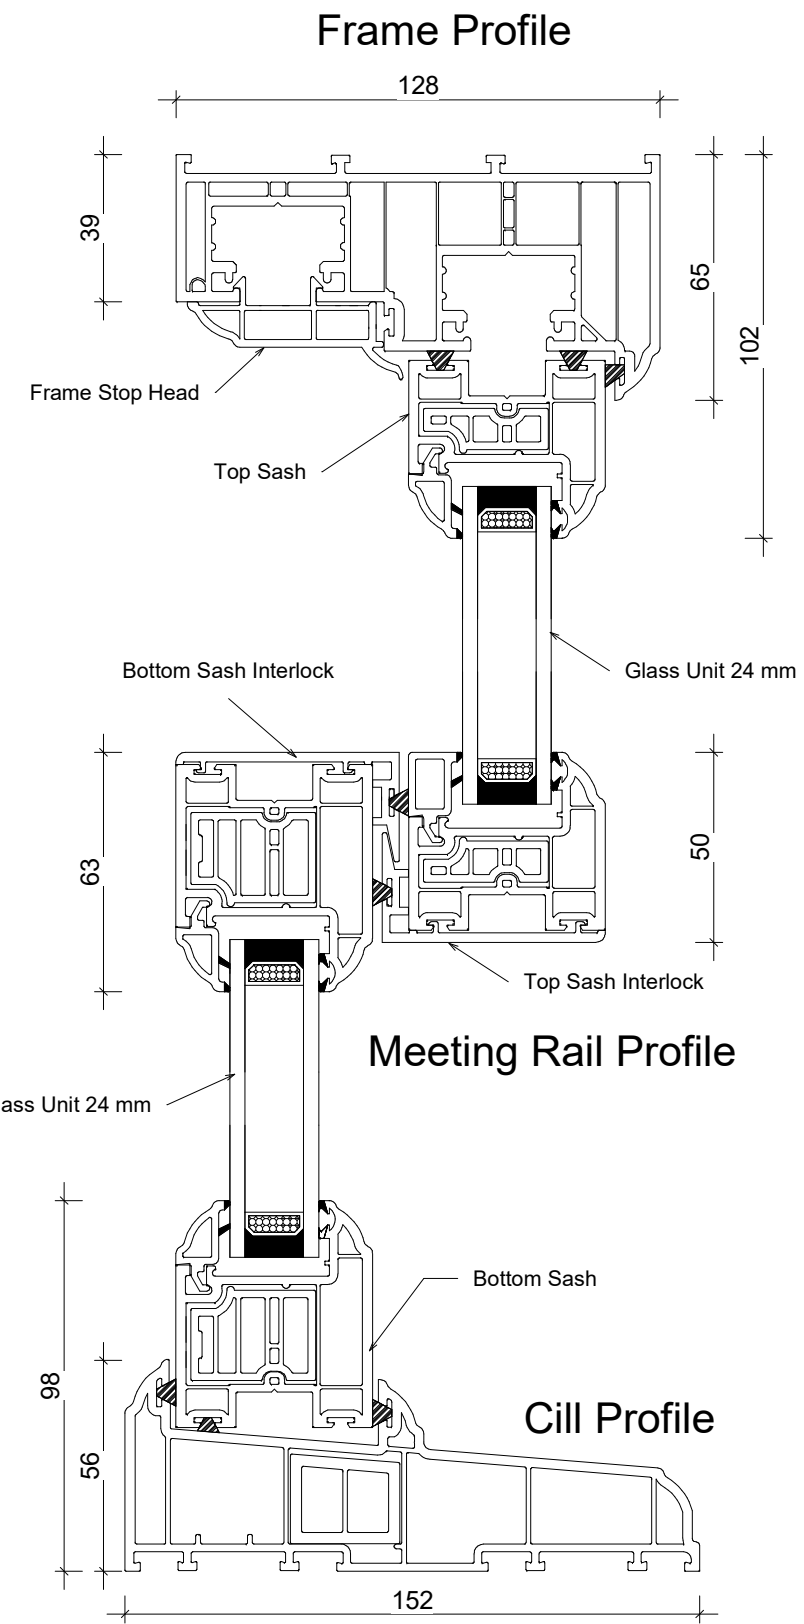

A Window Detail Cross-section
001400 1 : 2

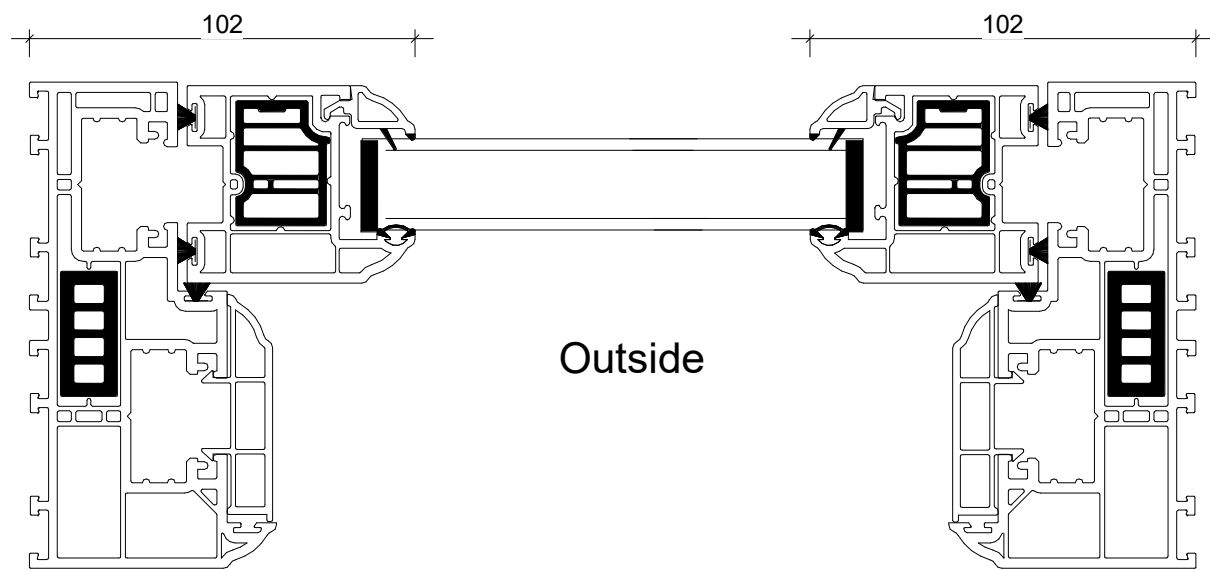

B Horizontal Section Through Bottom Sash
001400 1 : 2

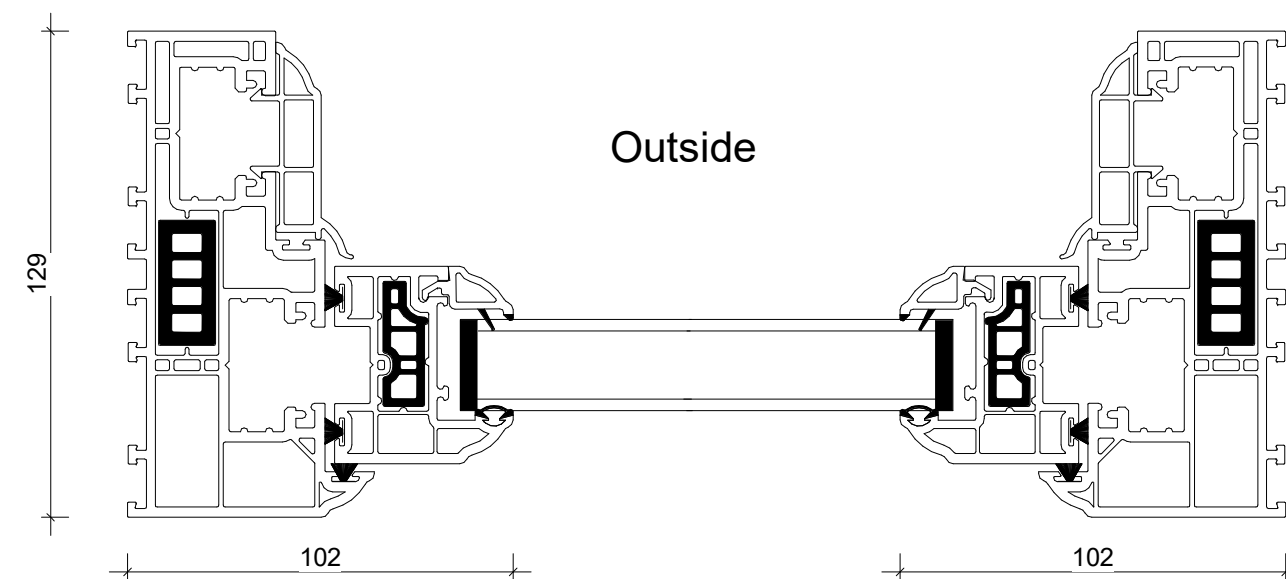

C Horizontal Section Through Top Sash
001400 1 : 2

Notes

Designitude Associates LTD takes no responsibility for dimensions obtained by scaling from this drawing. Check all dimensions on site before fabrication. If no dimension is shown the recipient must ascertain the dimension specifically from the client or by site measurement and may not rely on the drawing. Supply of the drawing in digital form is solely for convenience and no reliance may be placed on any data in digital form. All data must be checked against hard copy. This drawing is issued for design intent only and should not be used for construction unless stated. Discrepancies or omissions are to be brought to the attention of the design team. This drawing shall not be reproduced in whole or part without prior expressed permission of Designitude Associates LTD.

Site Plan



Key :



Rev	Description	By	Check	Date
-----	-------------	----	-------	------



DESIGN-ITUDE ASSOCIATES

Architecture | Interior Design | Planning
124 City Road - London - EC1V 2NX
+44 (0) 207 459 4964
info@design-itude.com - www.design-itude.com

PROJECT

2401-11-0194 - West Rd

DRAWING TITLE

Window Details

LEVEL	STATUS
XX	Preliminary
SCALE	BY DATE REVISION
As indicated@A2	MI 10.09.2023
DRAWING NUMBER	
0194-DIA-XX-XX-DR-A-XX-001400	

Protected under copyright 2023. ©
Even after issuing, this drawing is and remains the copy written intellectual property of Designitude Associates. As such it is
forbidden to reproduce it in part or whole or issue it to third parties without the explicit written permission of Designitude
Associates. Designitude Associates explicitly forbids the issuing of this drawing to its competitors for the purpose of
competitive tendering.