


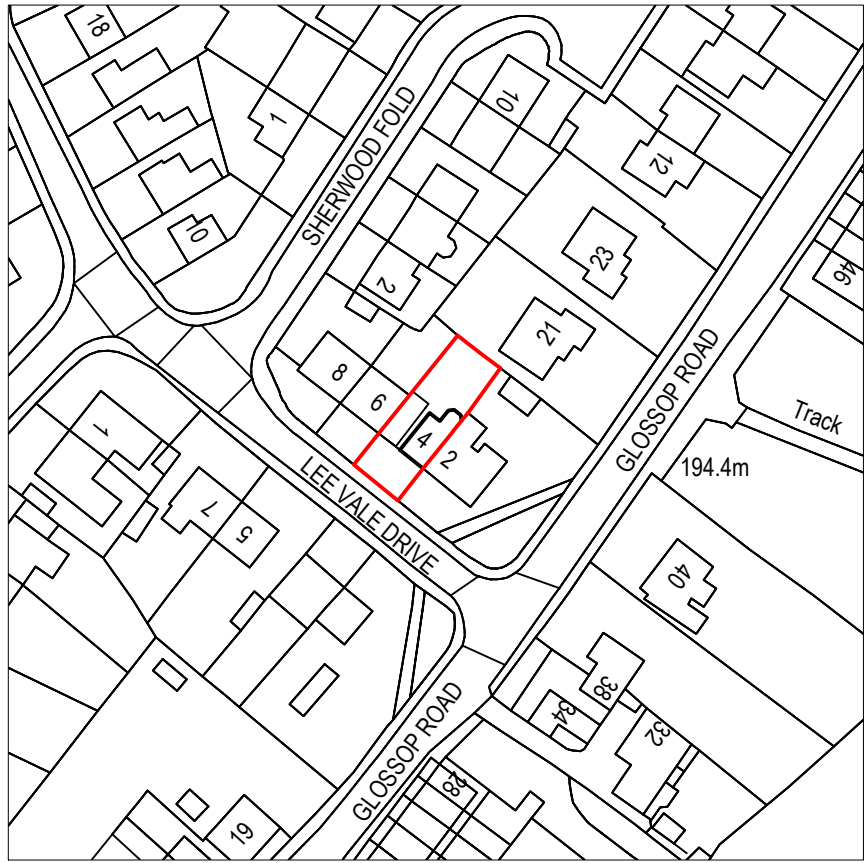
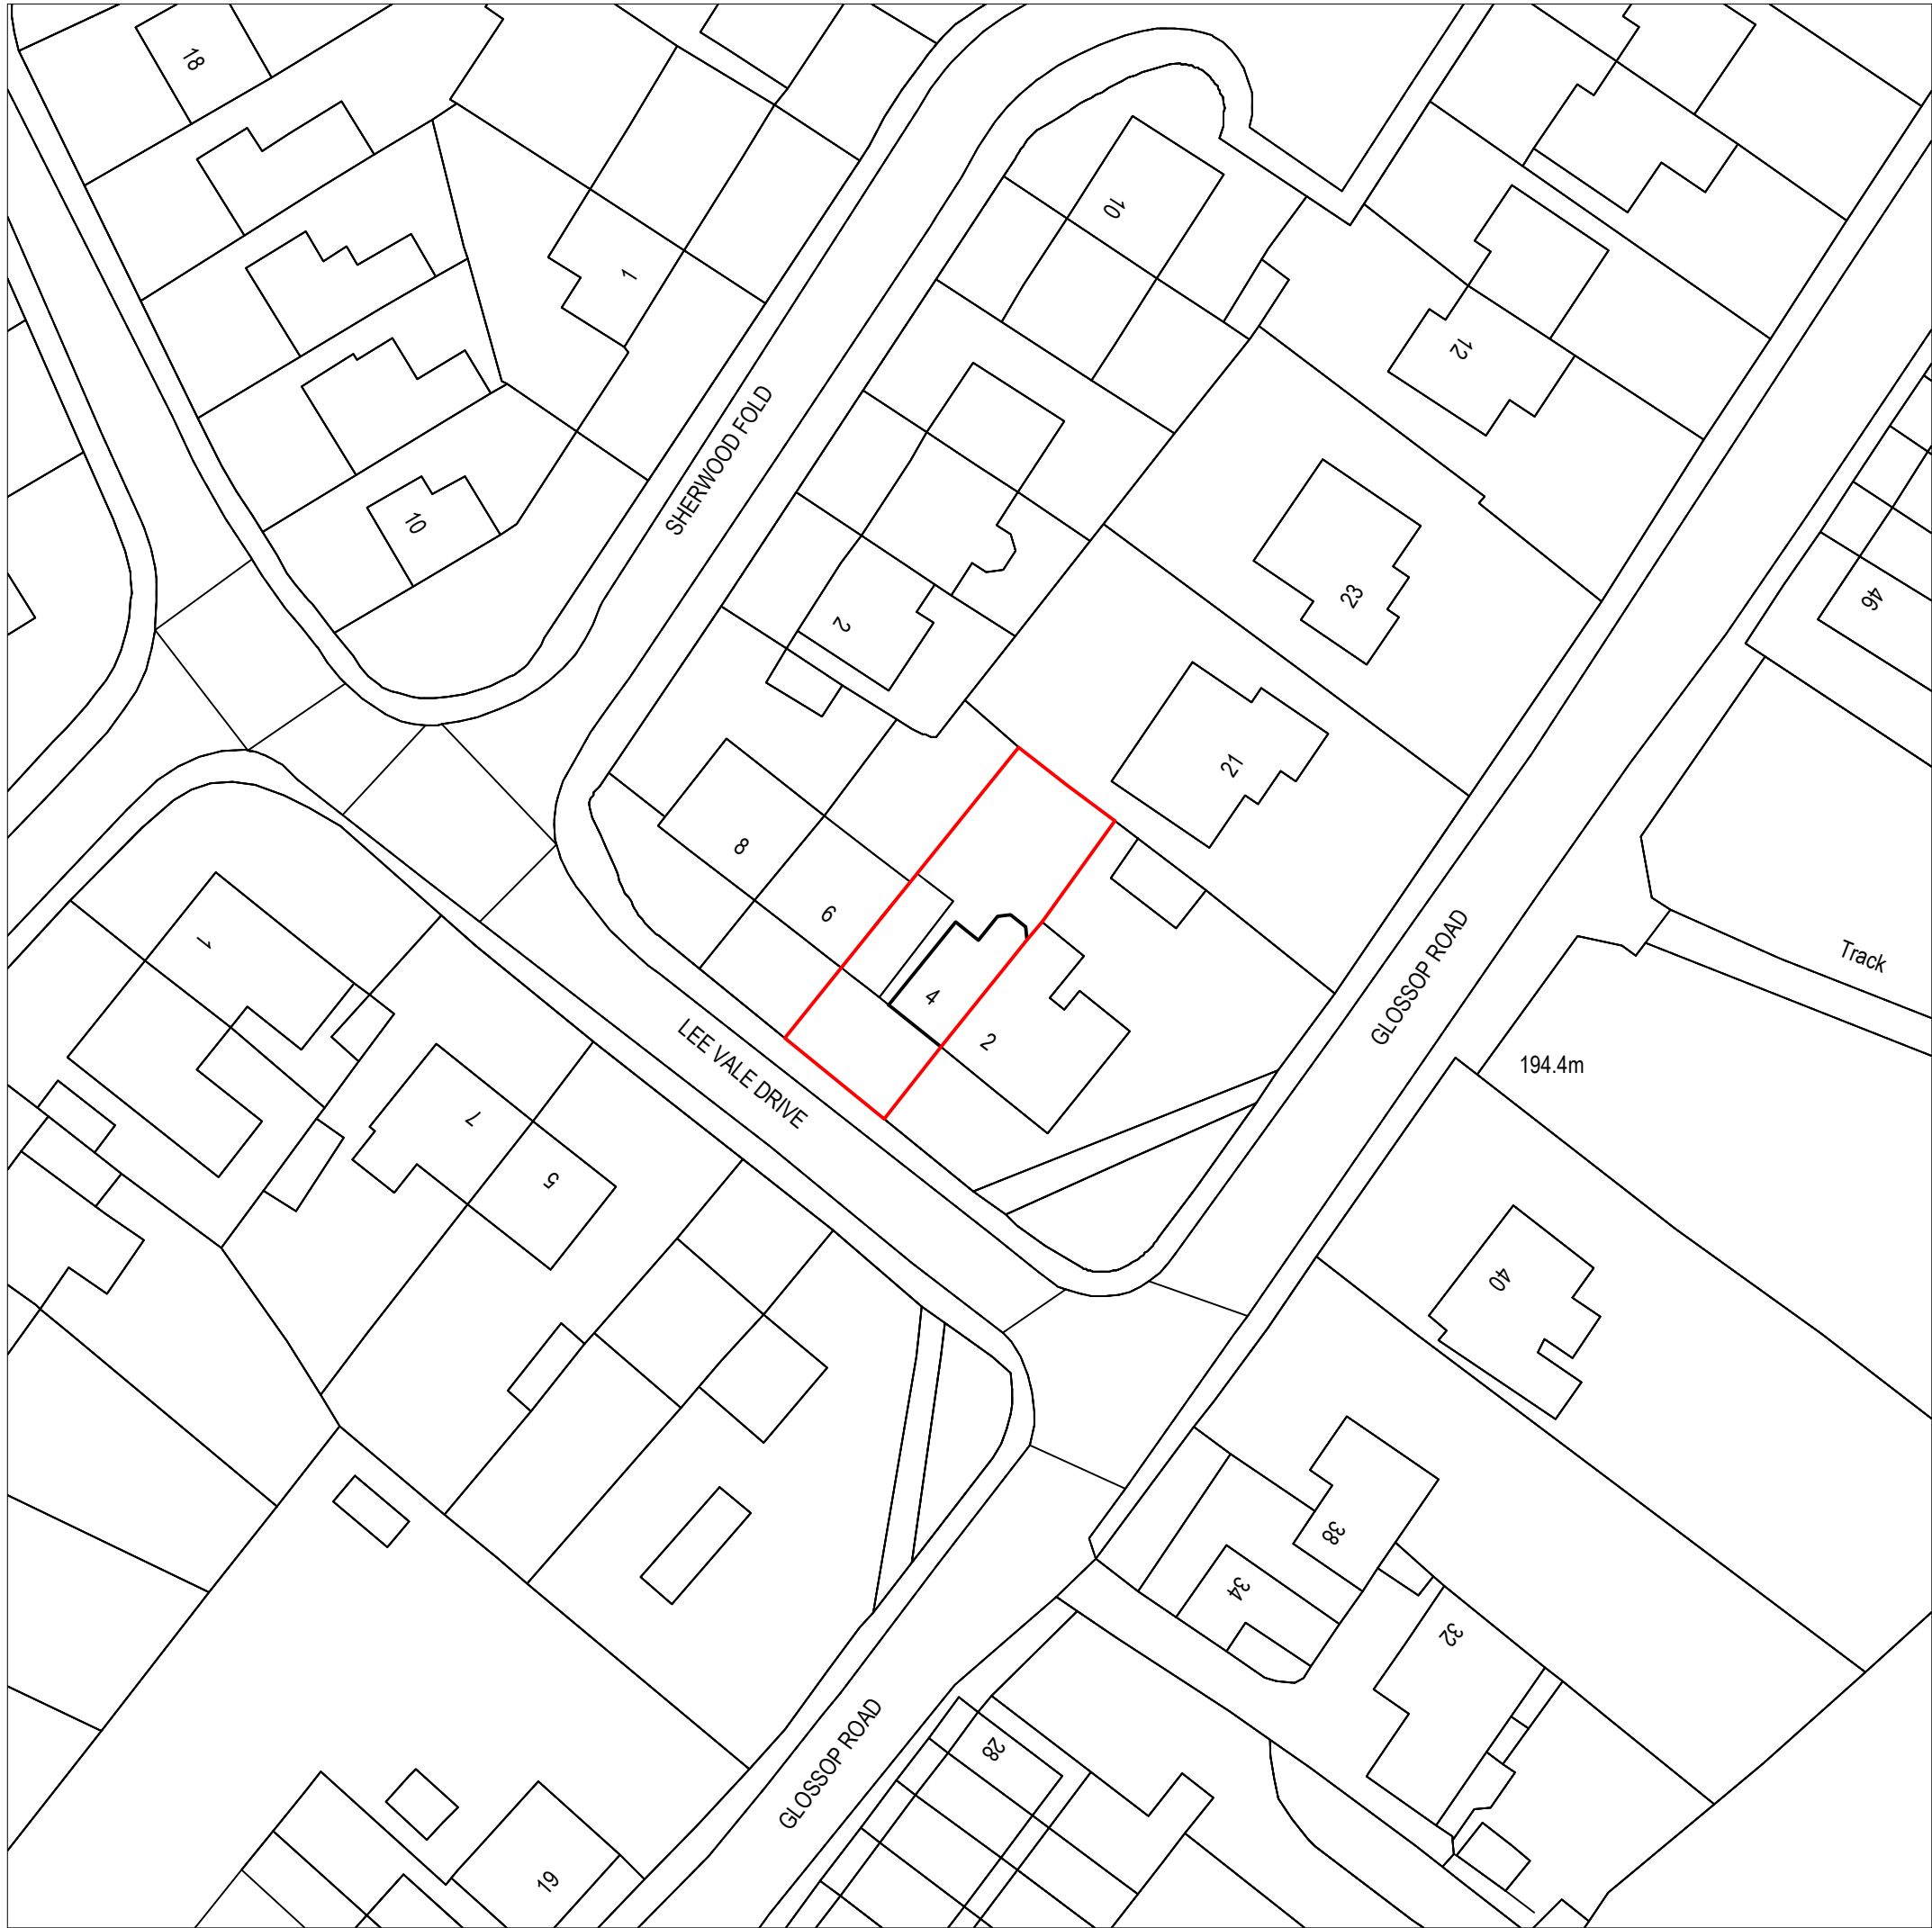


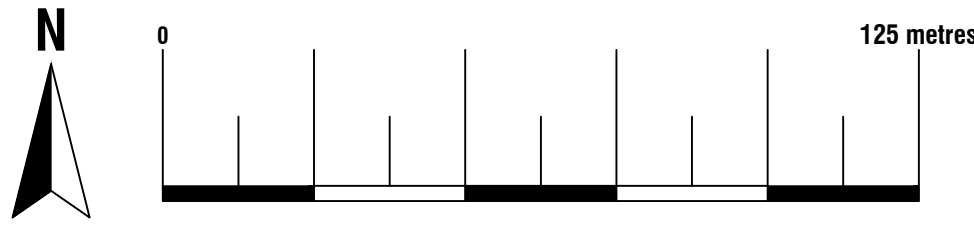


Location Plan
Scale 1:1250
© Crown Copyright and database rights 2022
OS 100047474

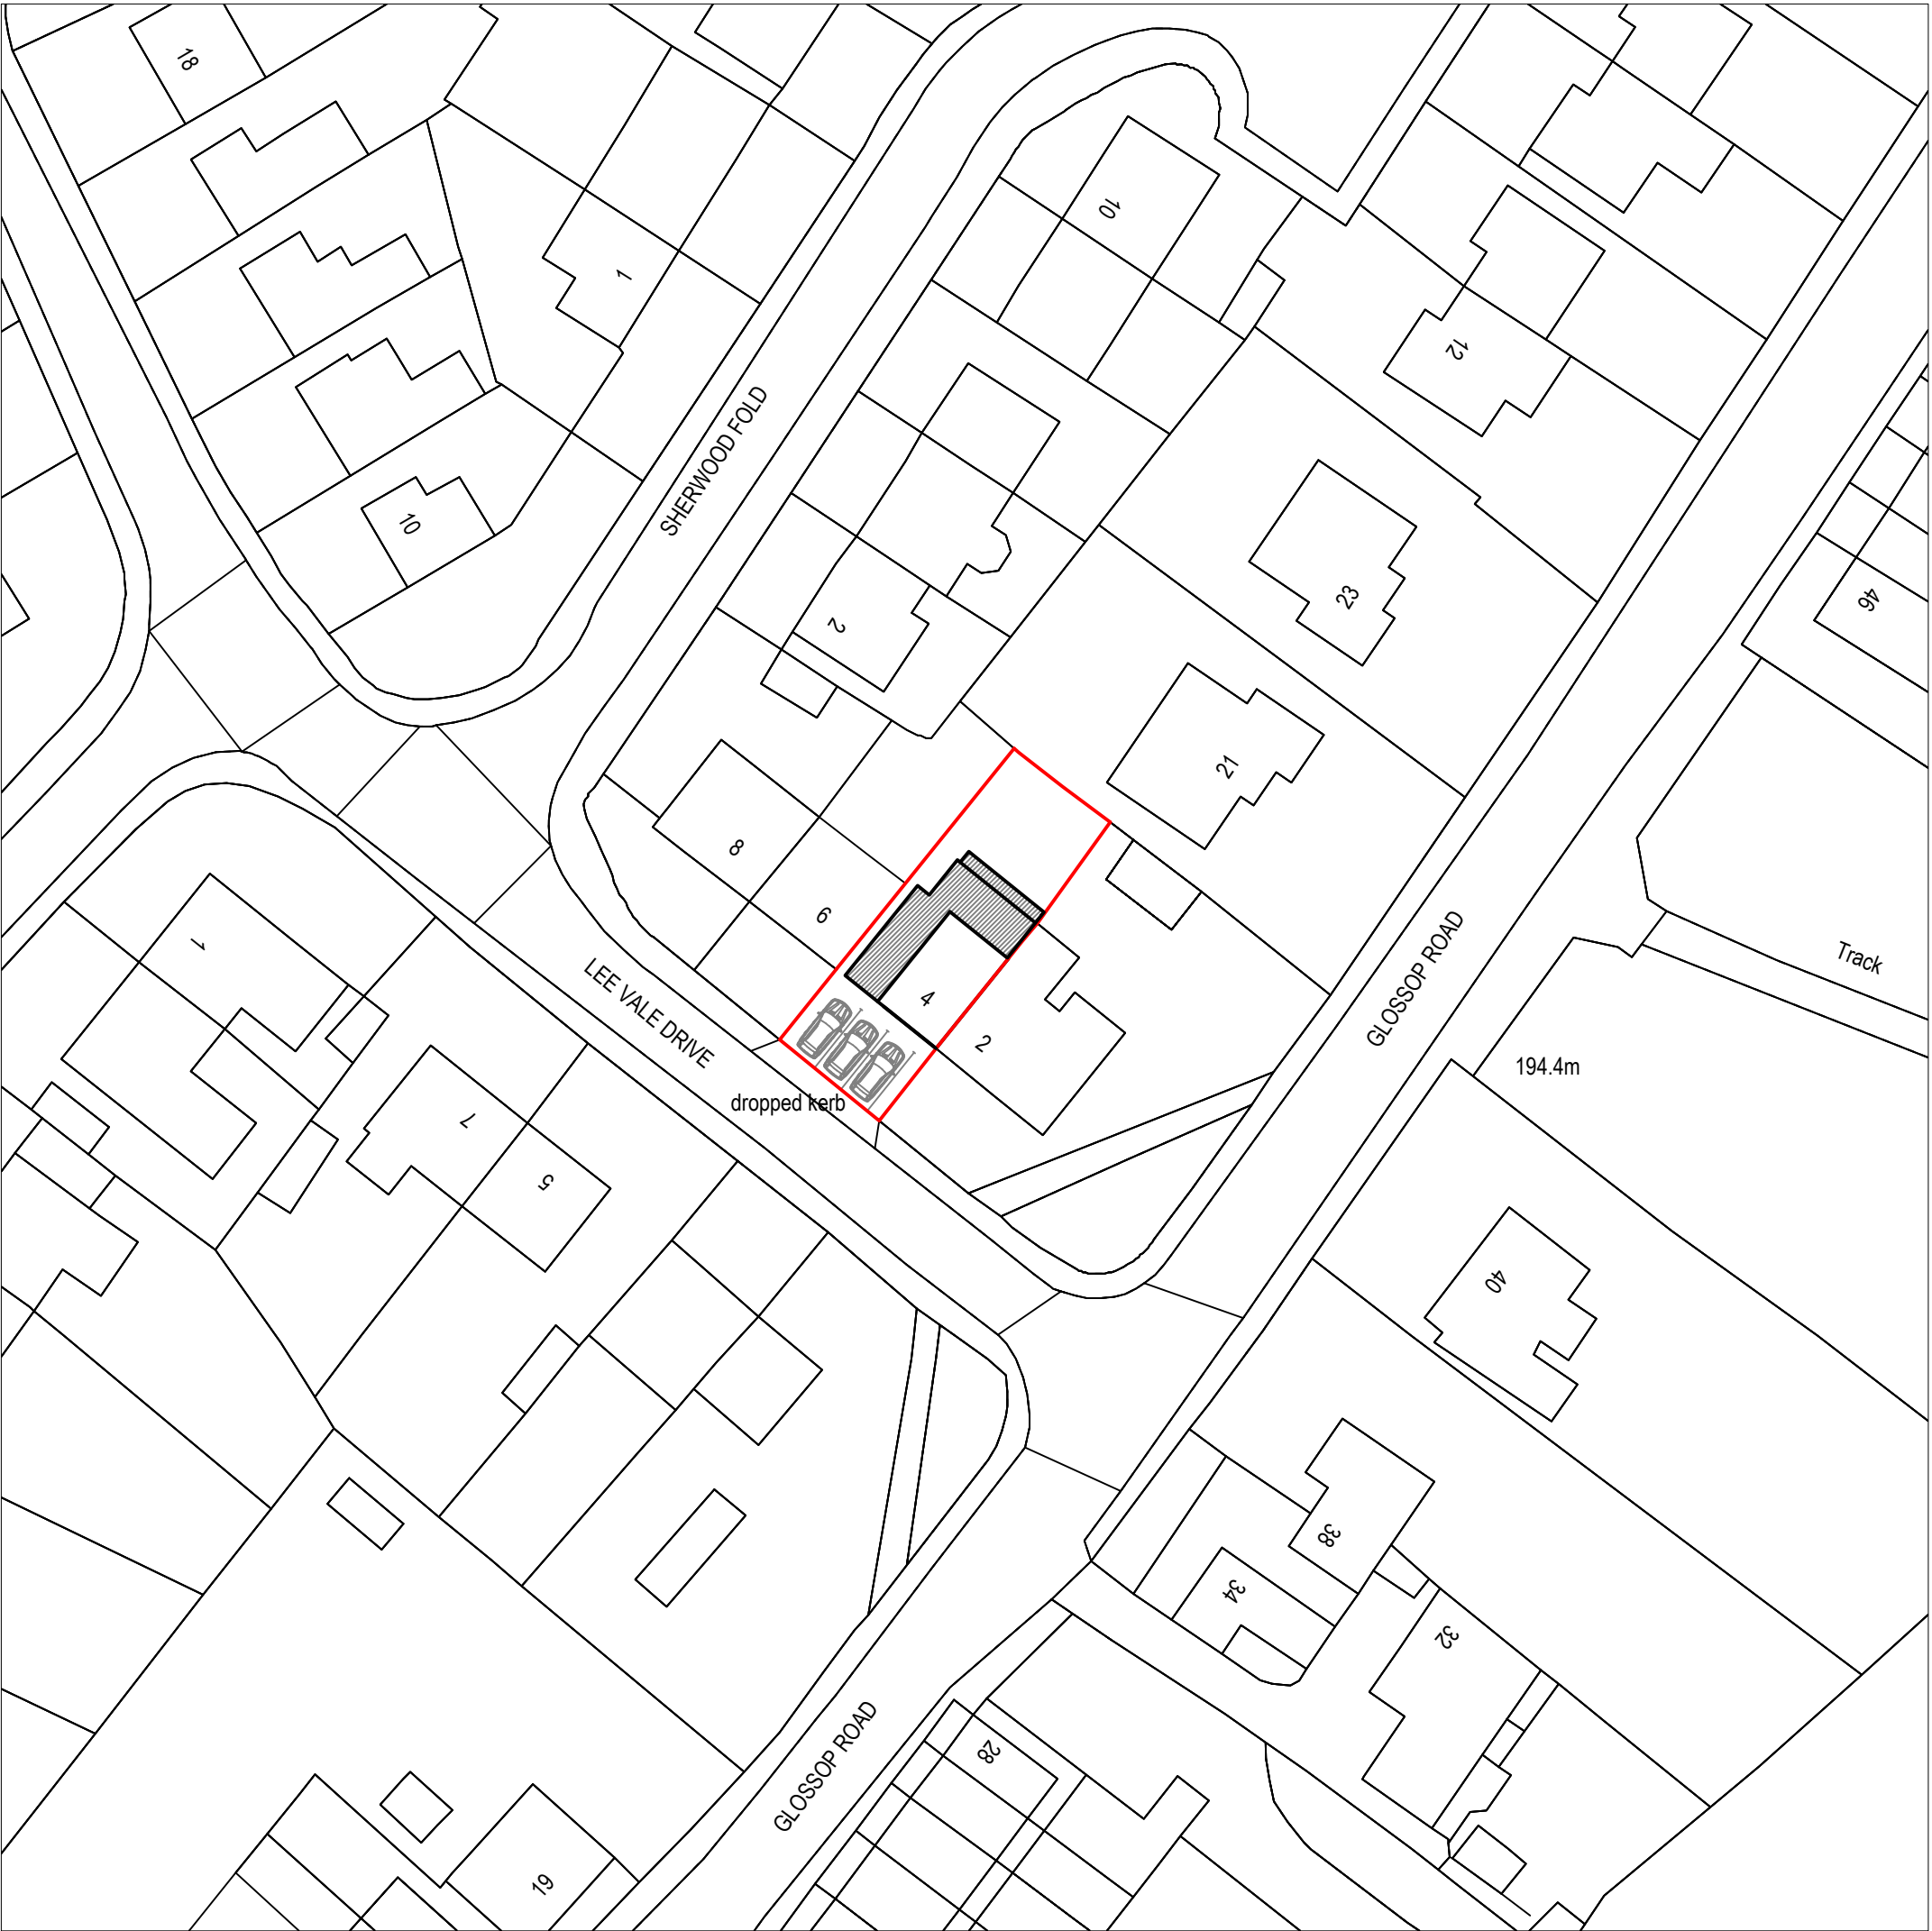

Existing Block Plan
Scale 1:500
© Crown Copyright and database rights 2022
OS 100047474

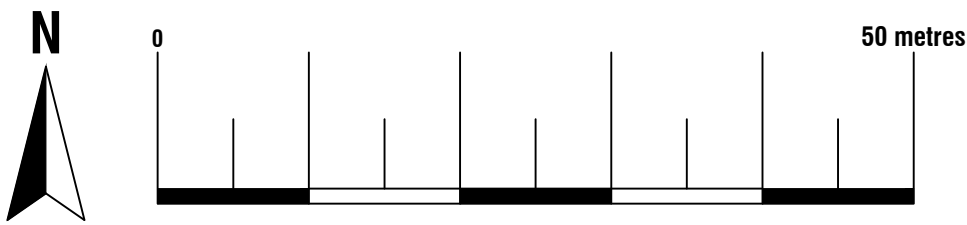


Proposed Block Plan
Scale 1:500
© Crown Copyright and database rights 2022
OS 100047474

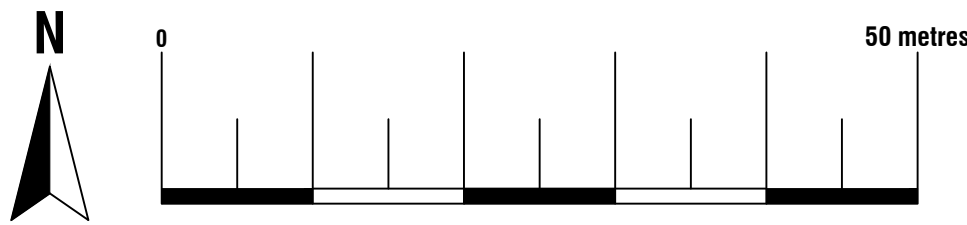




74 Cardiff Road, CF15 7QE • Enquiries@ArkiPlan.co.uk


Site	4 Lee Vale Drive, Charlesworth, Glossop Sk135HD	Date	13.01.2023
		Sheet	22-1644 D01 REV 2
		Job	New Extension & Garage Conversion
		Scale	As Shown@A1
Title Number	DY524659	Title	As Shown

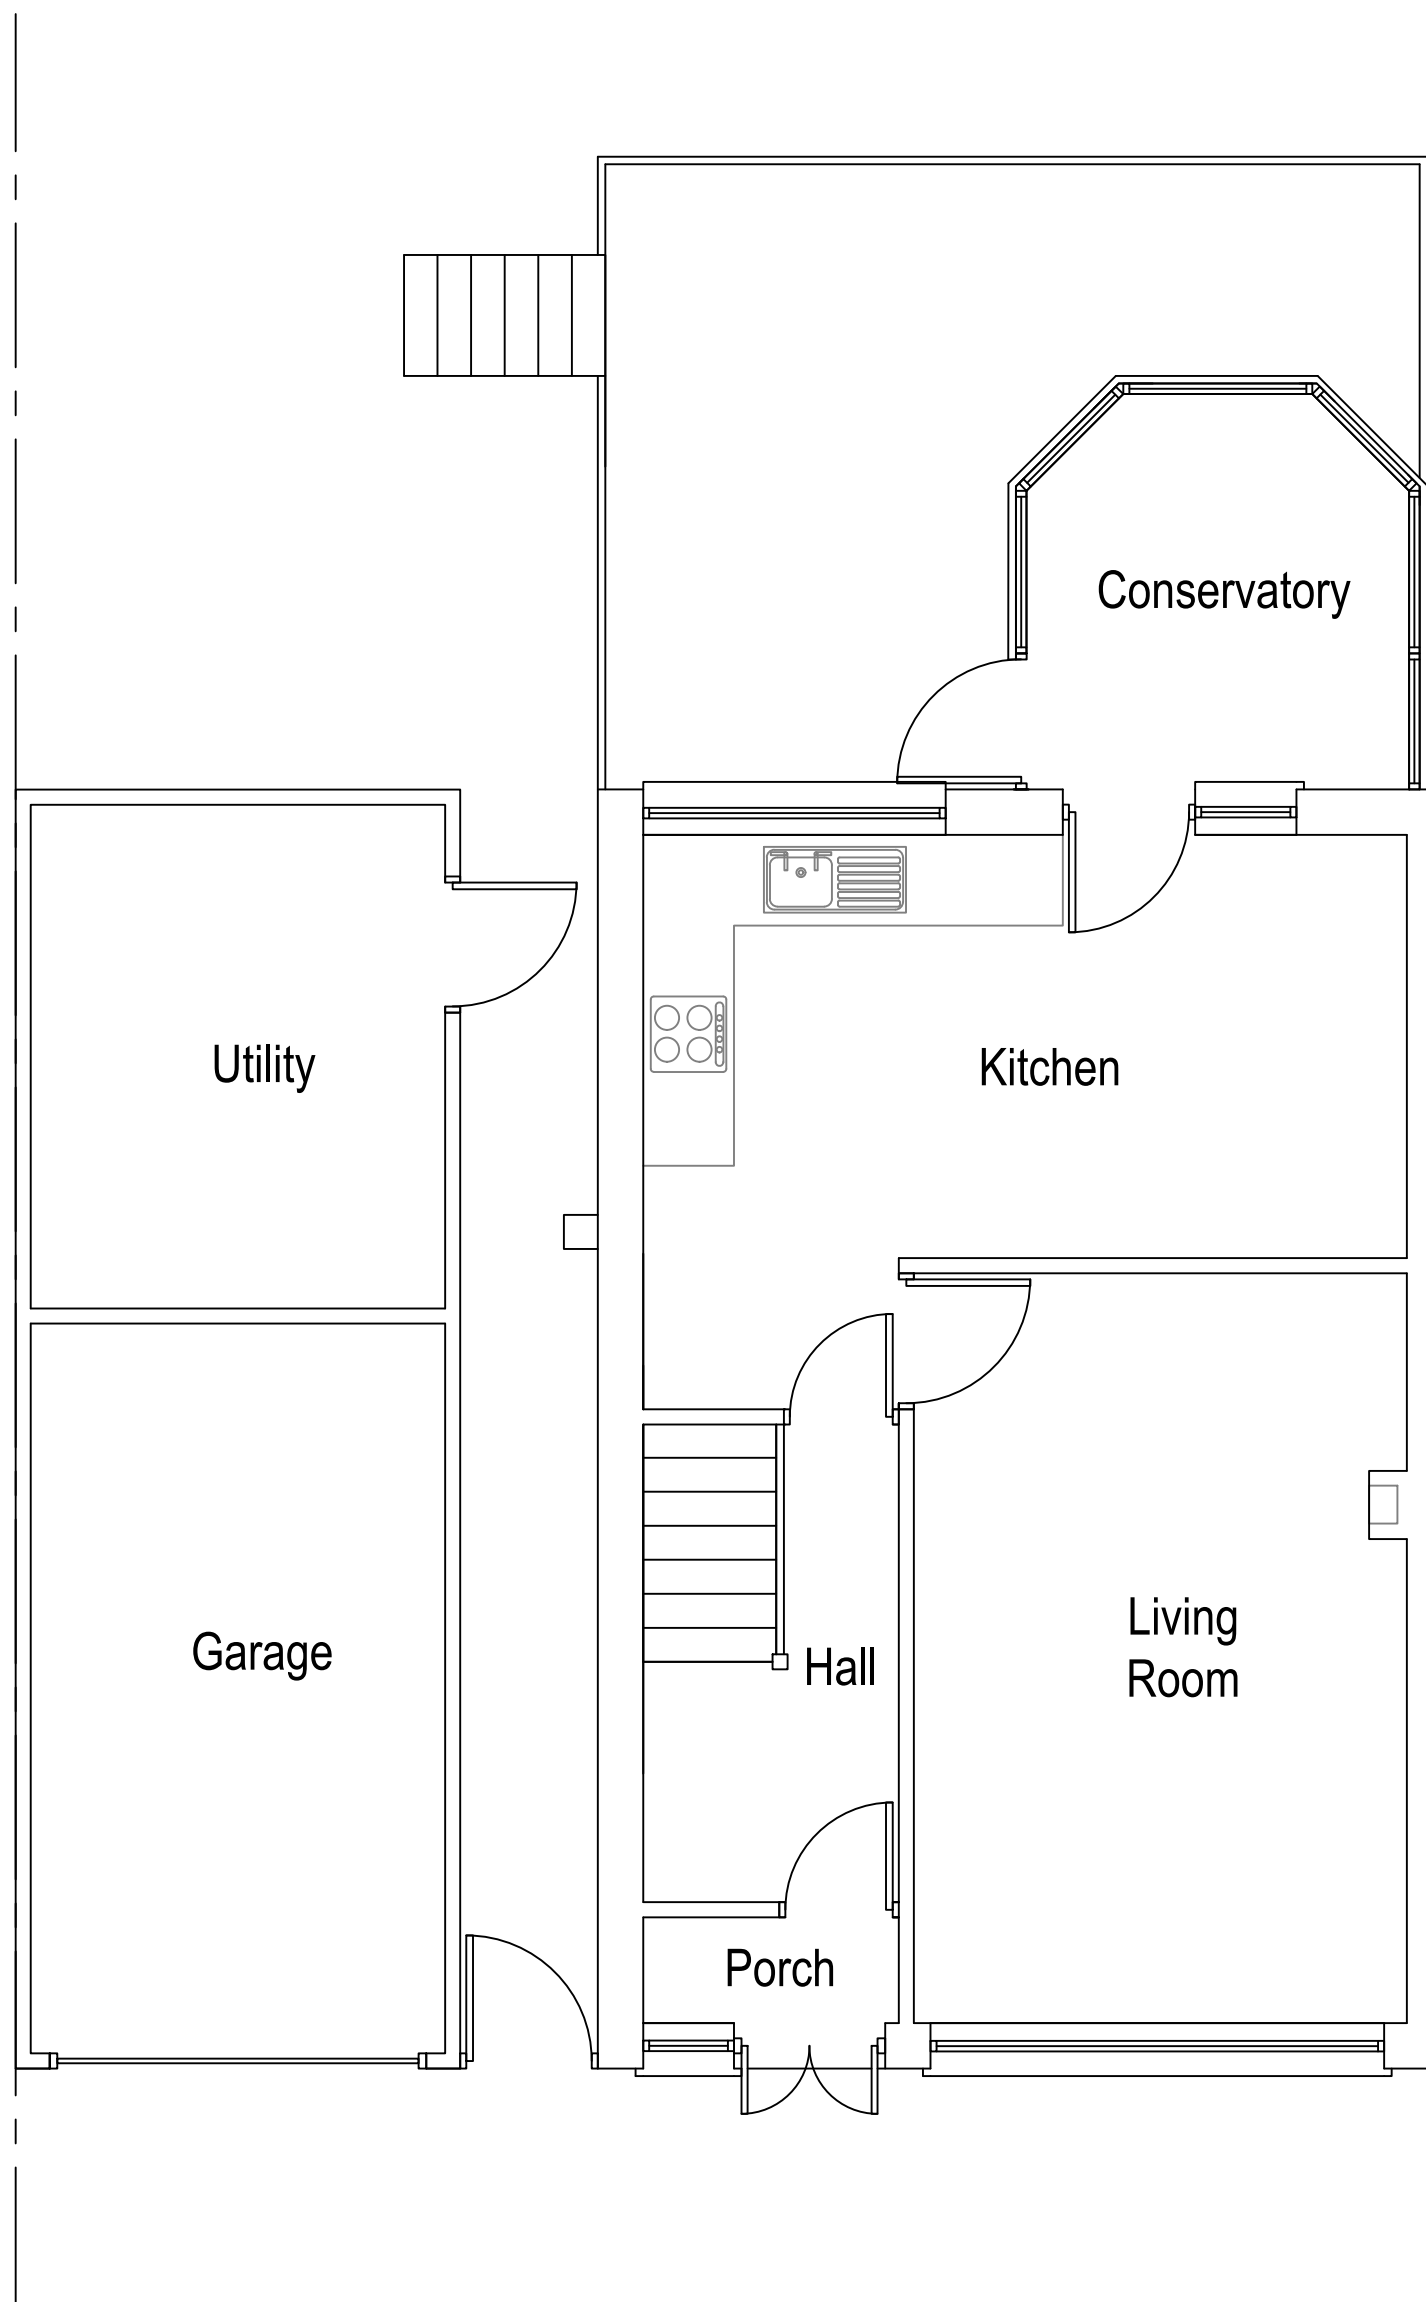


Existing Ground Floor Plan
Scale 1:50

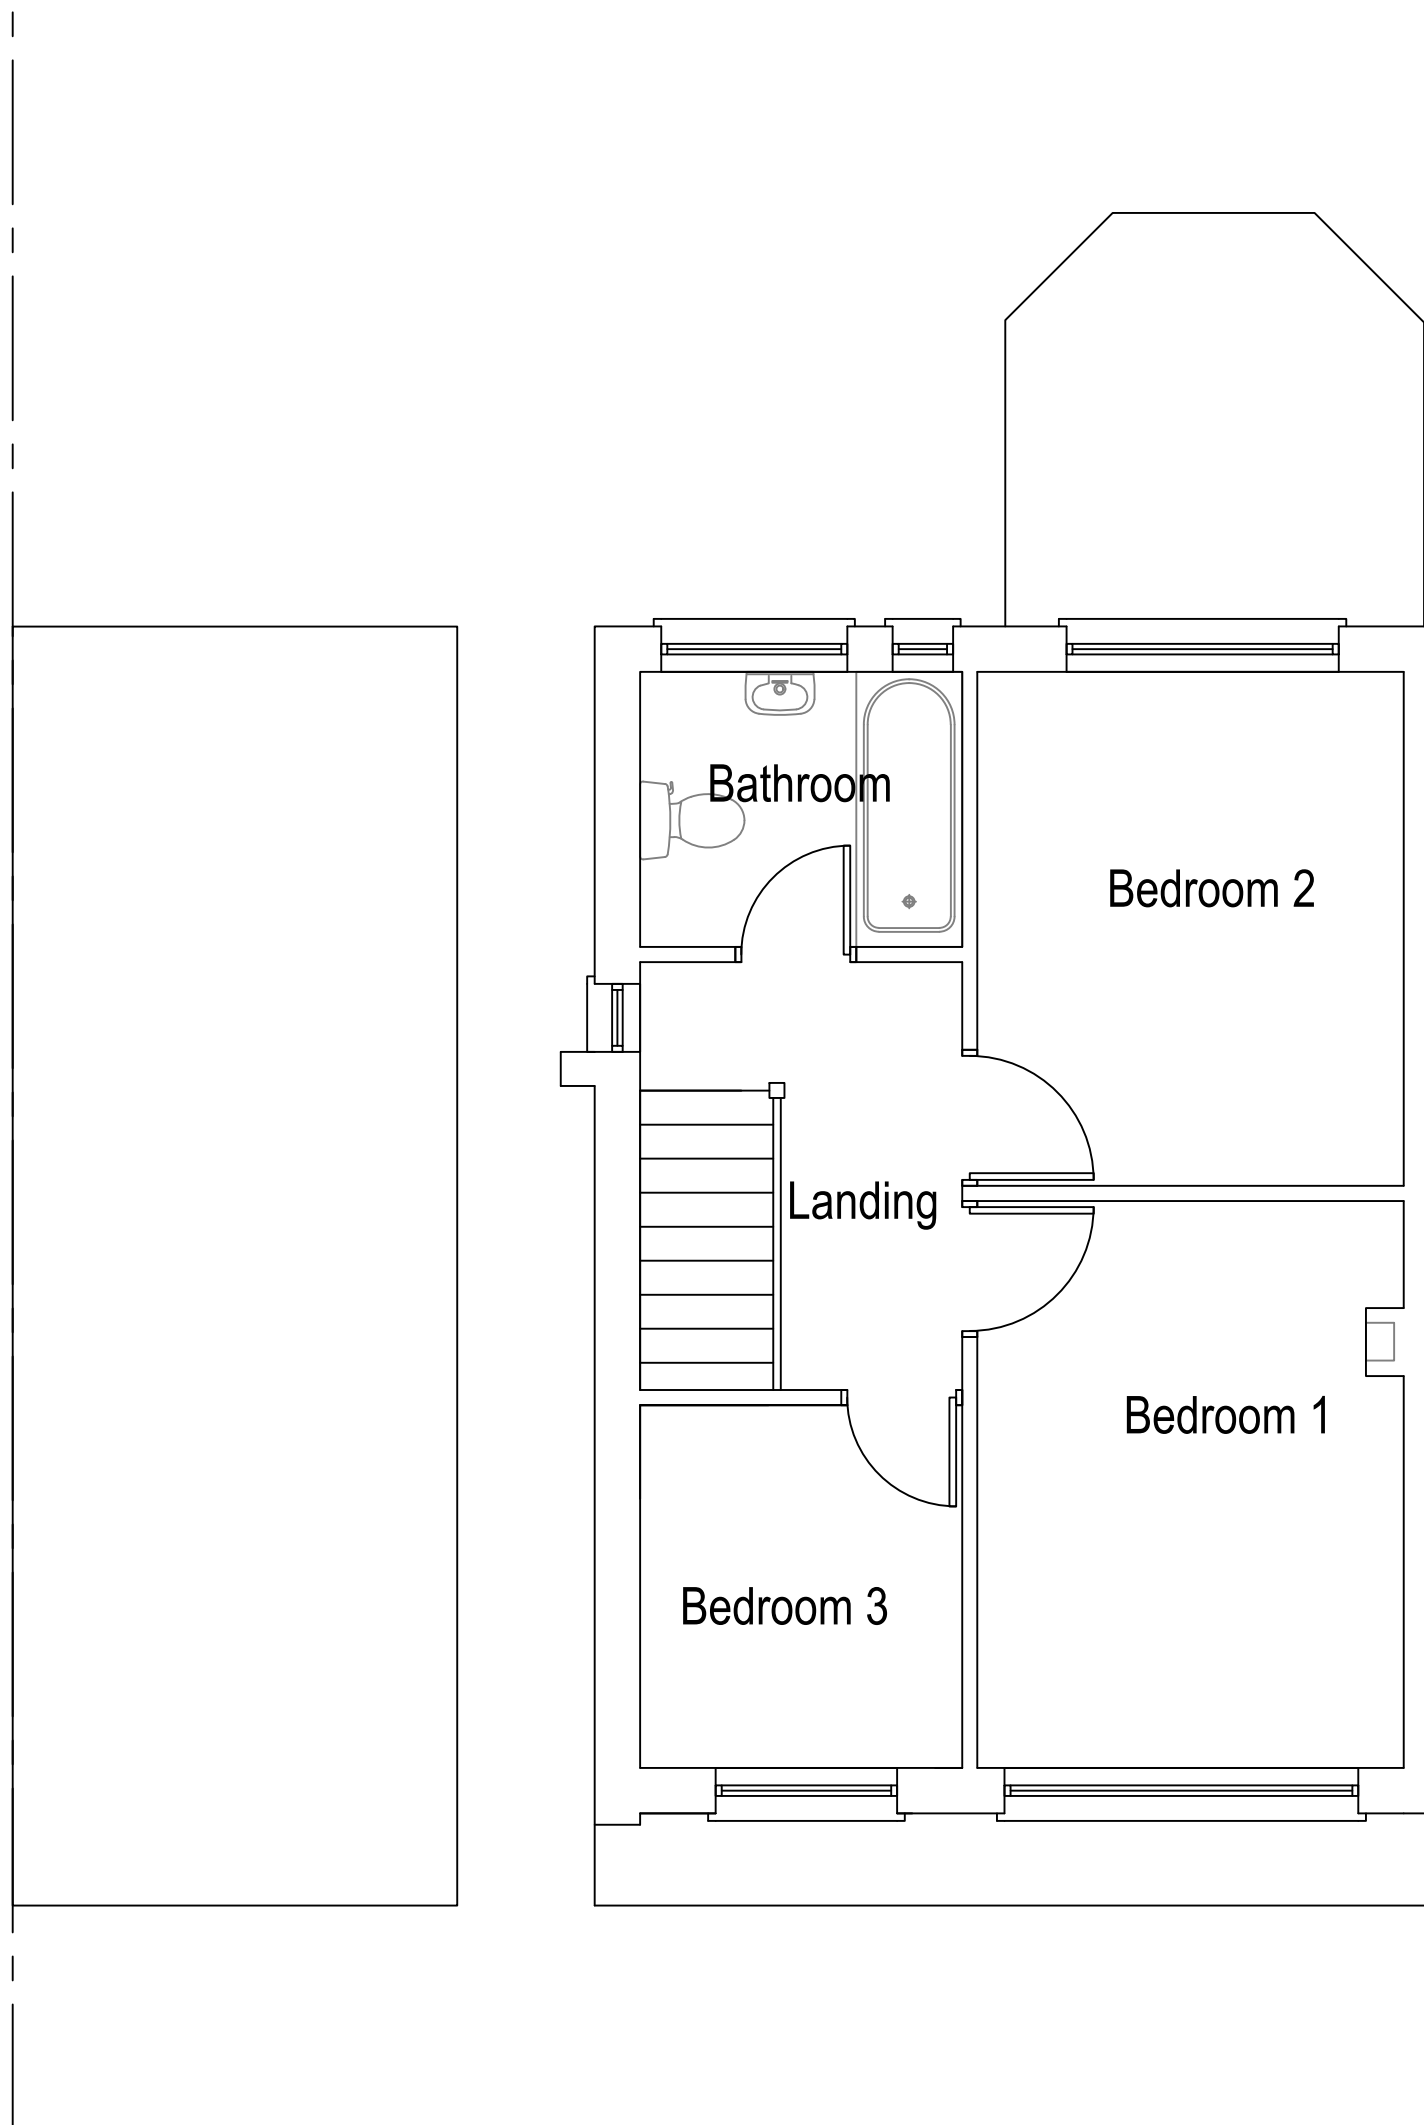


Existing First Floor Plan
Scale 1:50

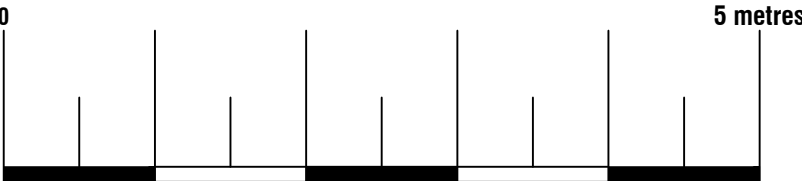


Arkiplan 74 Cardiff Road, CF15 7QE • Enquiries@ArkiPlan.co.uk			
Site	4 Lee Vale Drive, Charlesworth, Glossop Sk135HD	Date	13.01.2023
		Sheet	22-1644 D02 REV 2
		Job	New Extension & Garage Conversion
		Scale	As Shown@A1
Title Number	DY524659	Title	As Shown

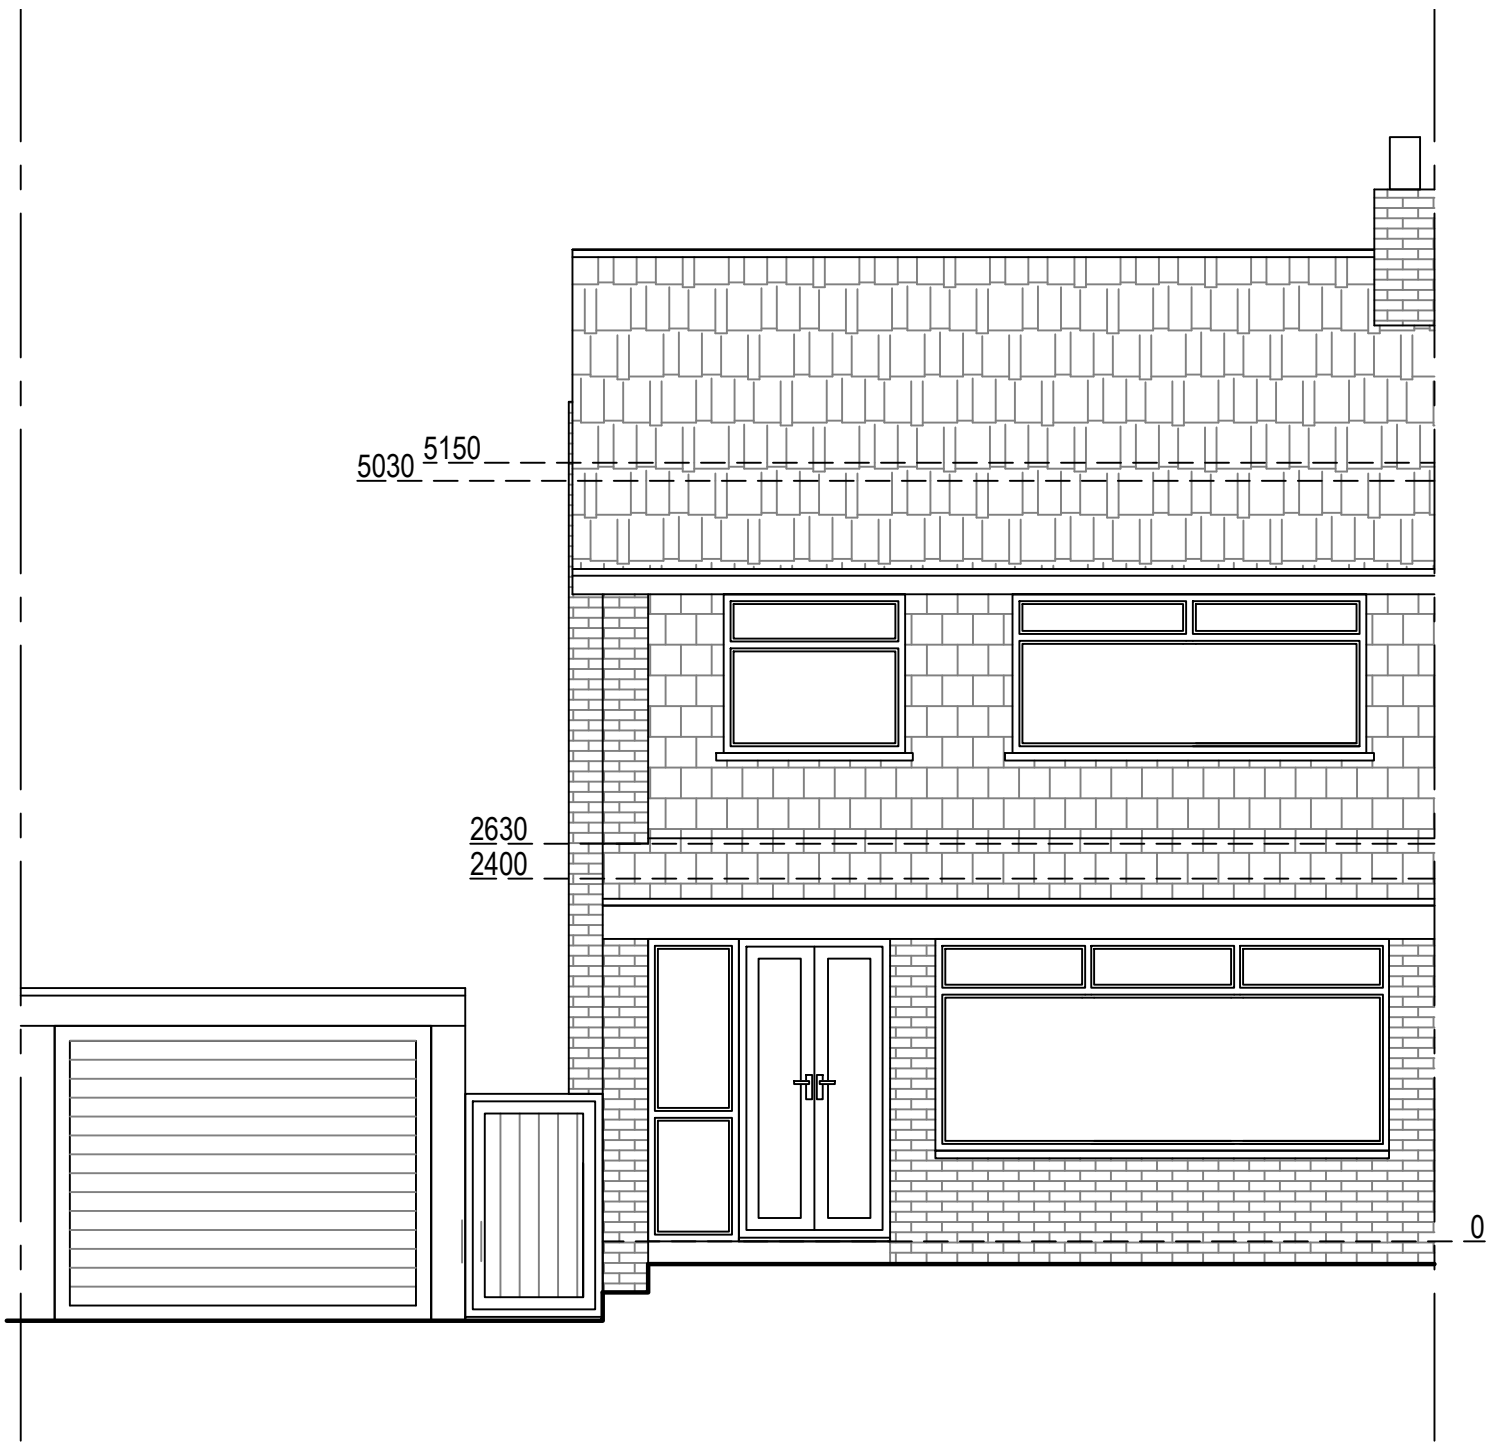


Existing Southwest Elevation
Scale 1:50

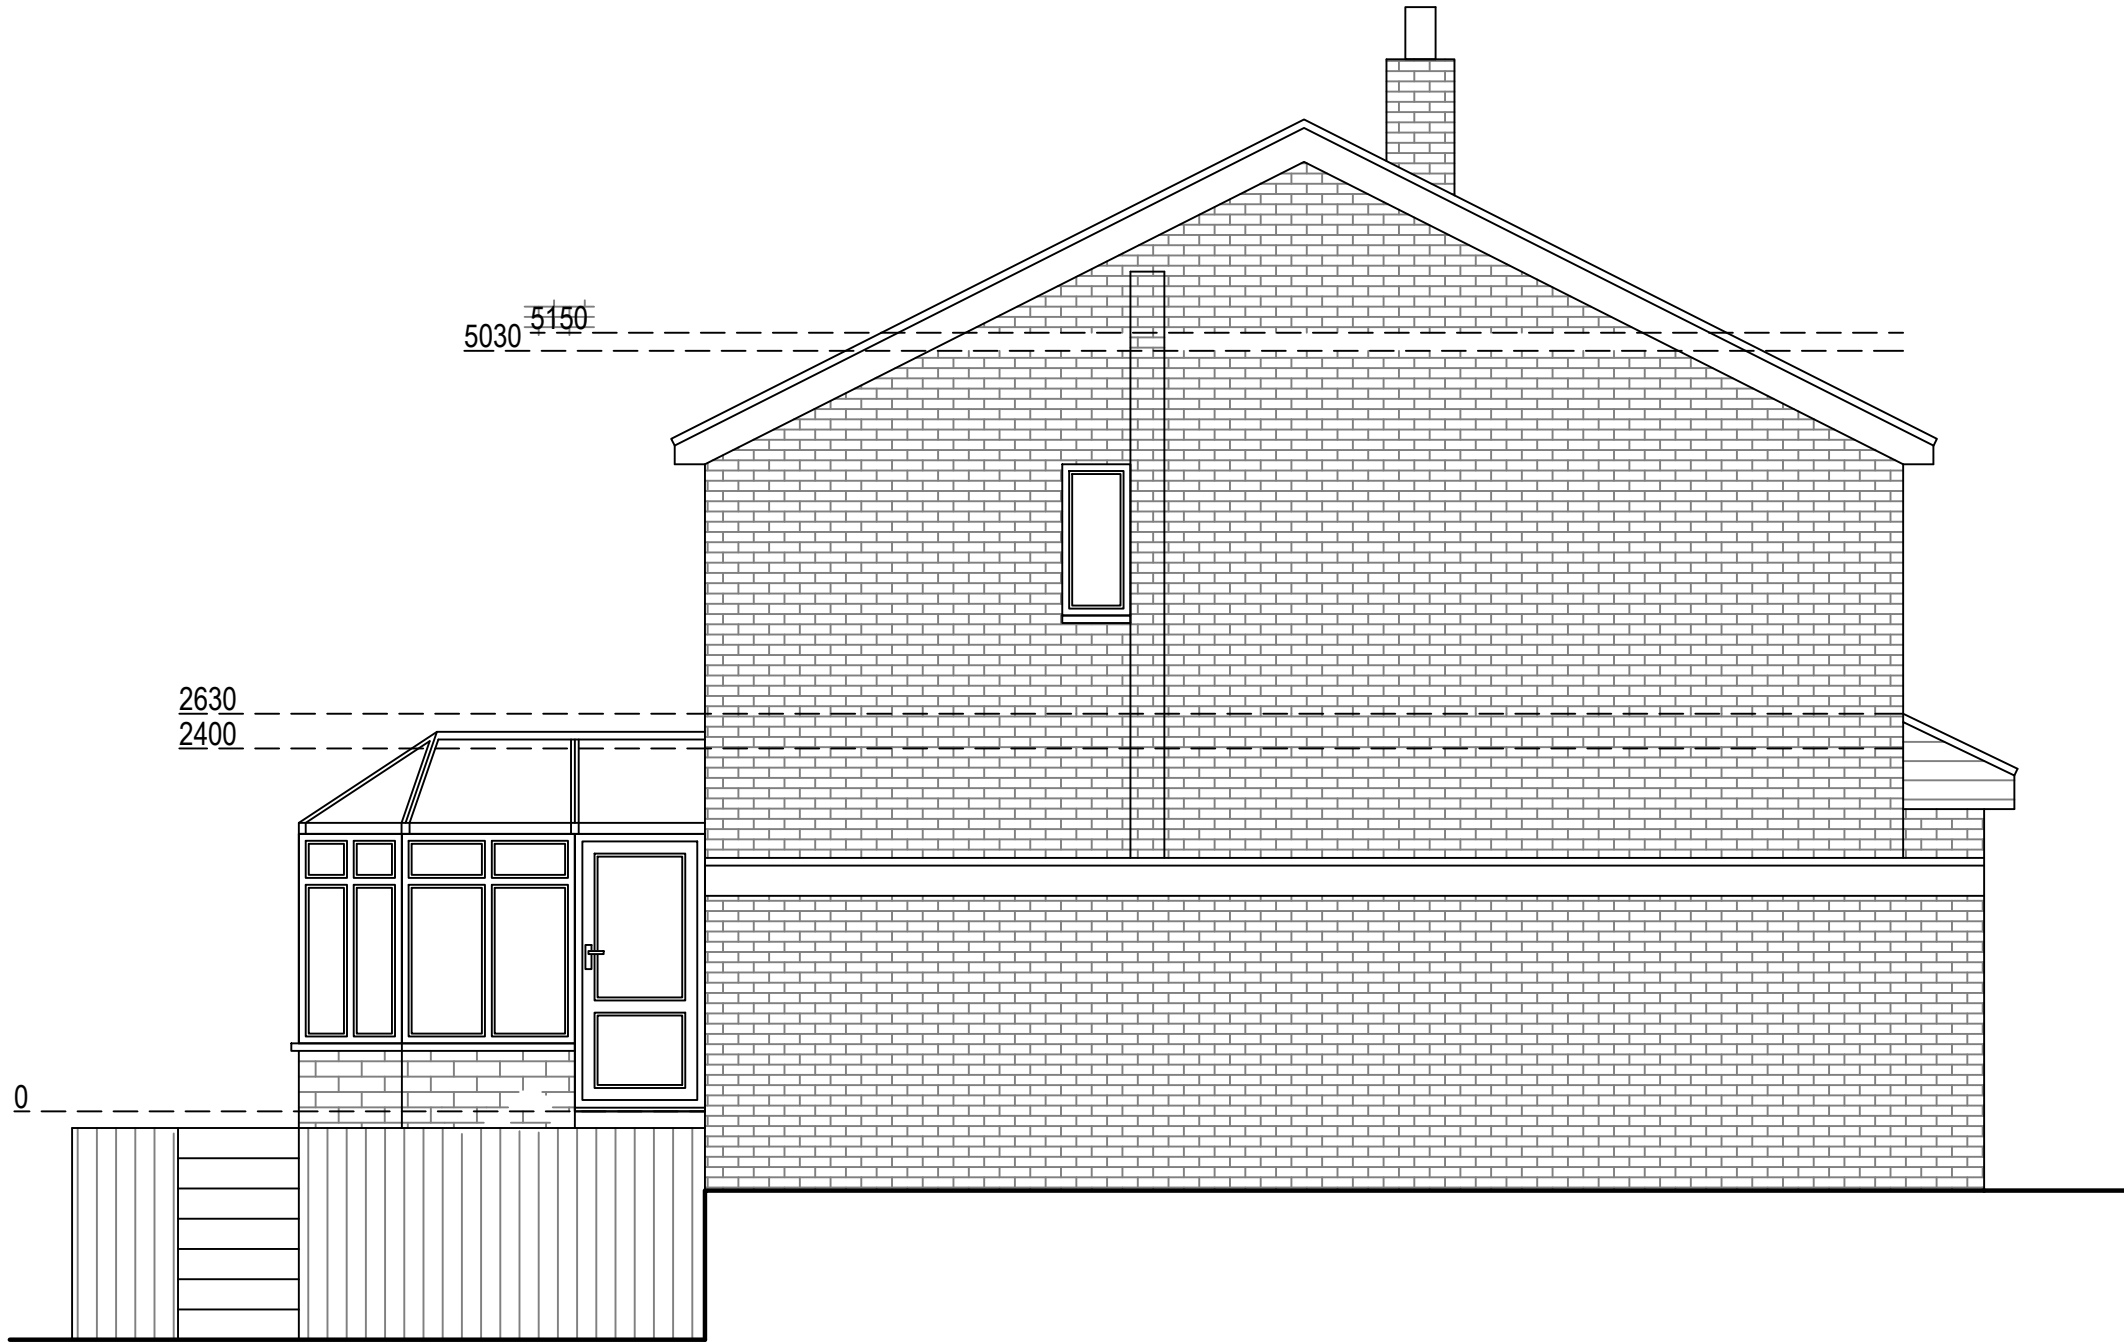


Existing Northwest Elevation
Scale 1:50

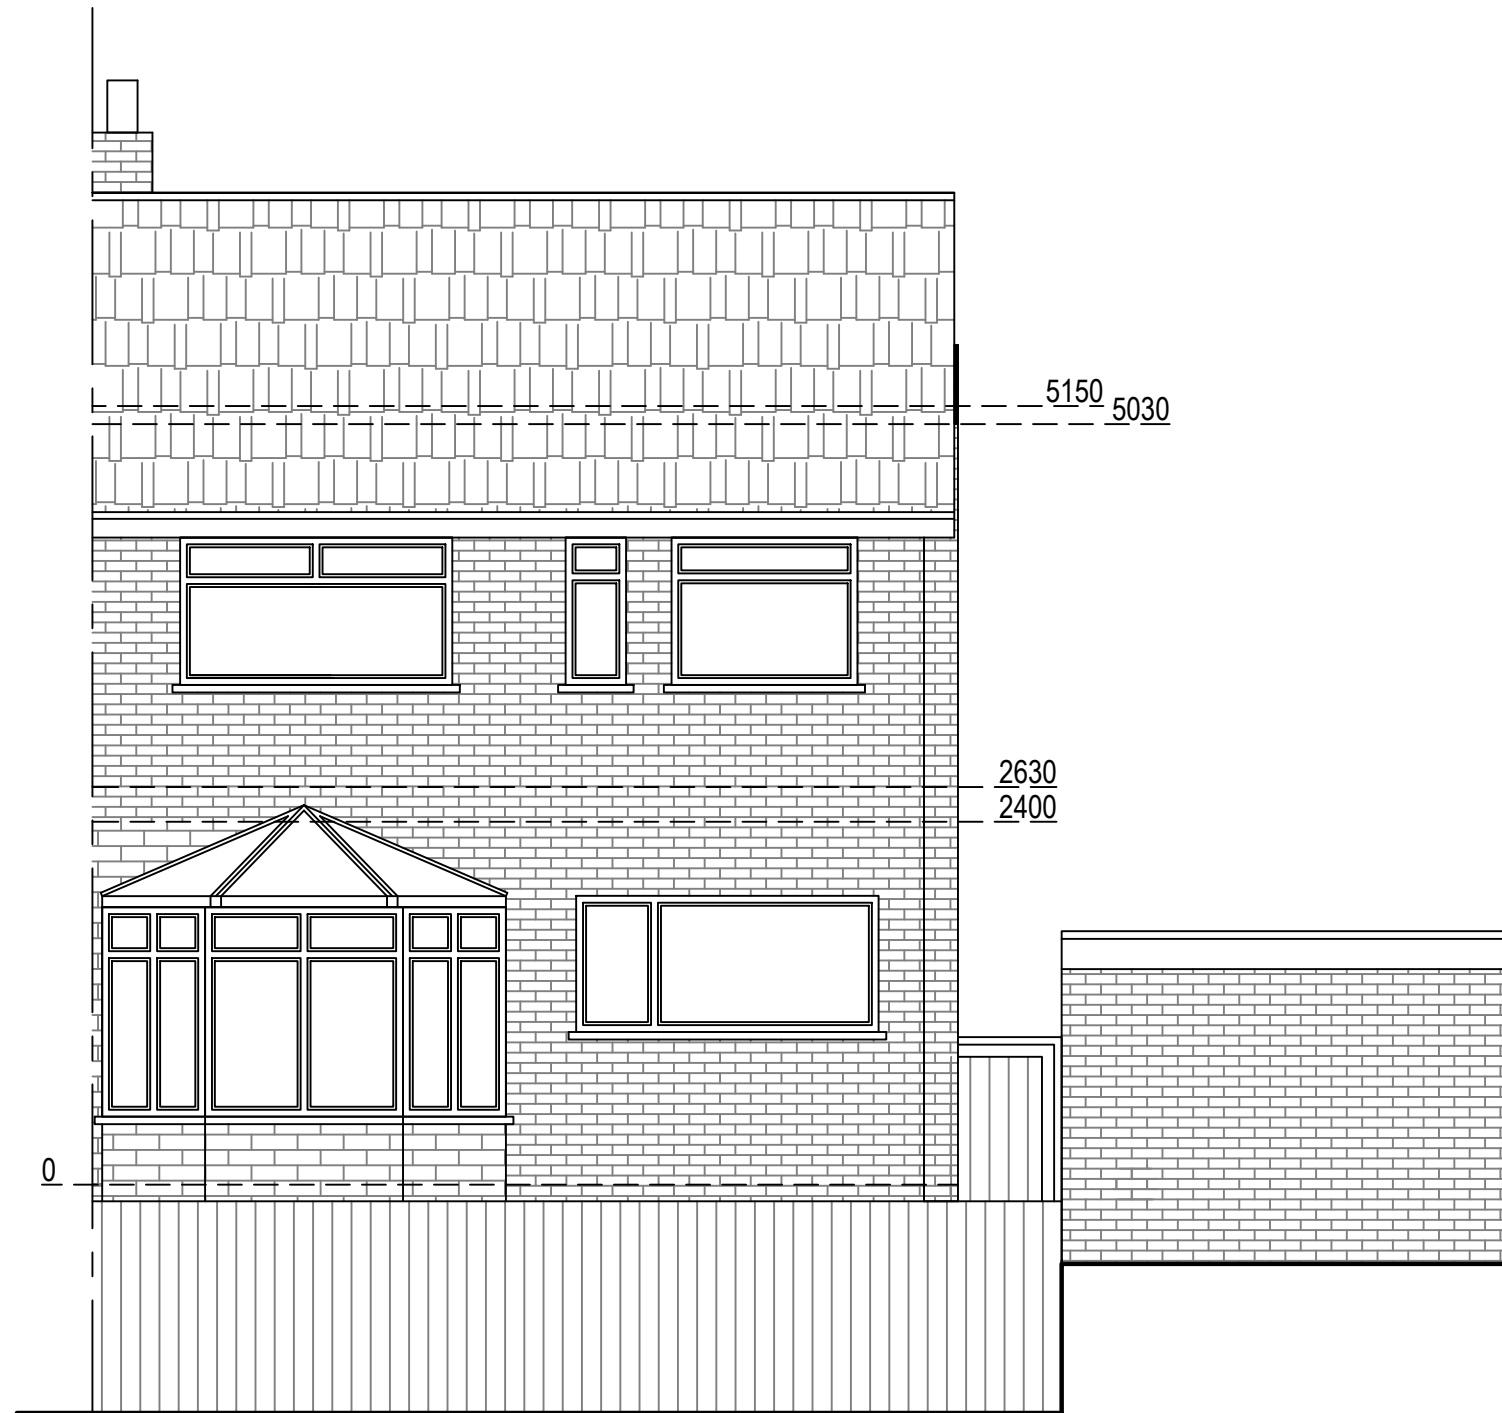

Existing Northeast Elevation
Scale 1:50

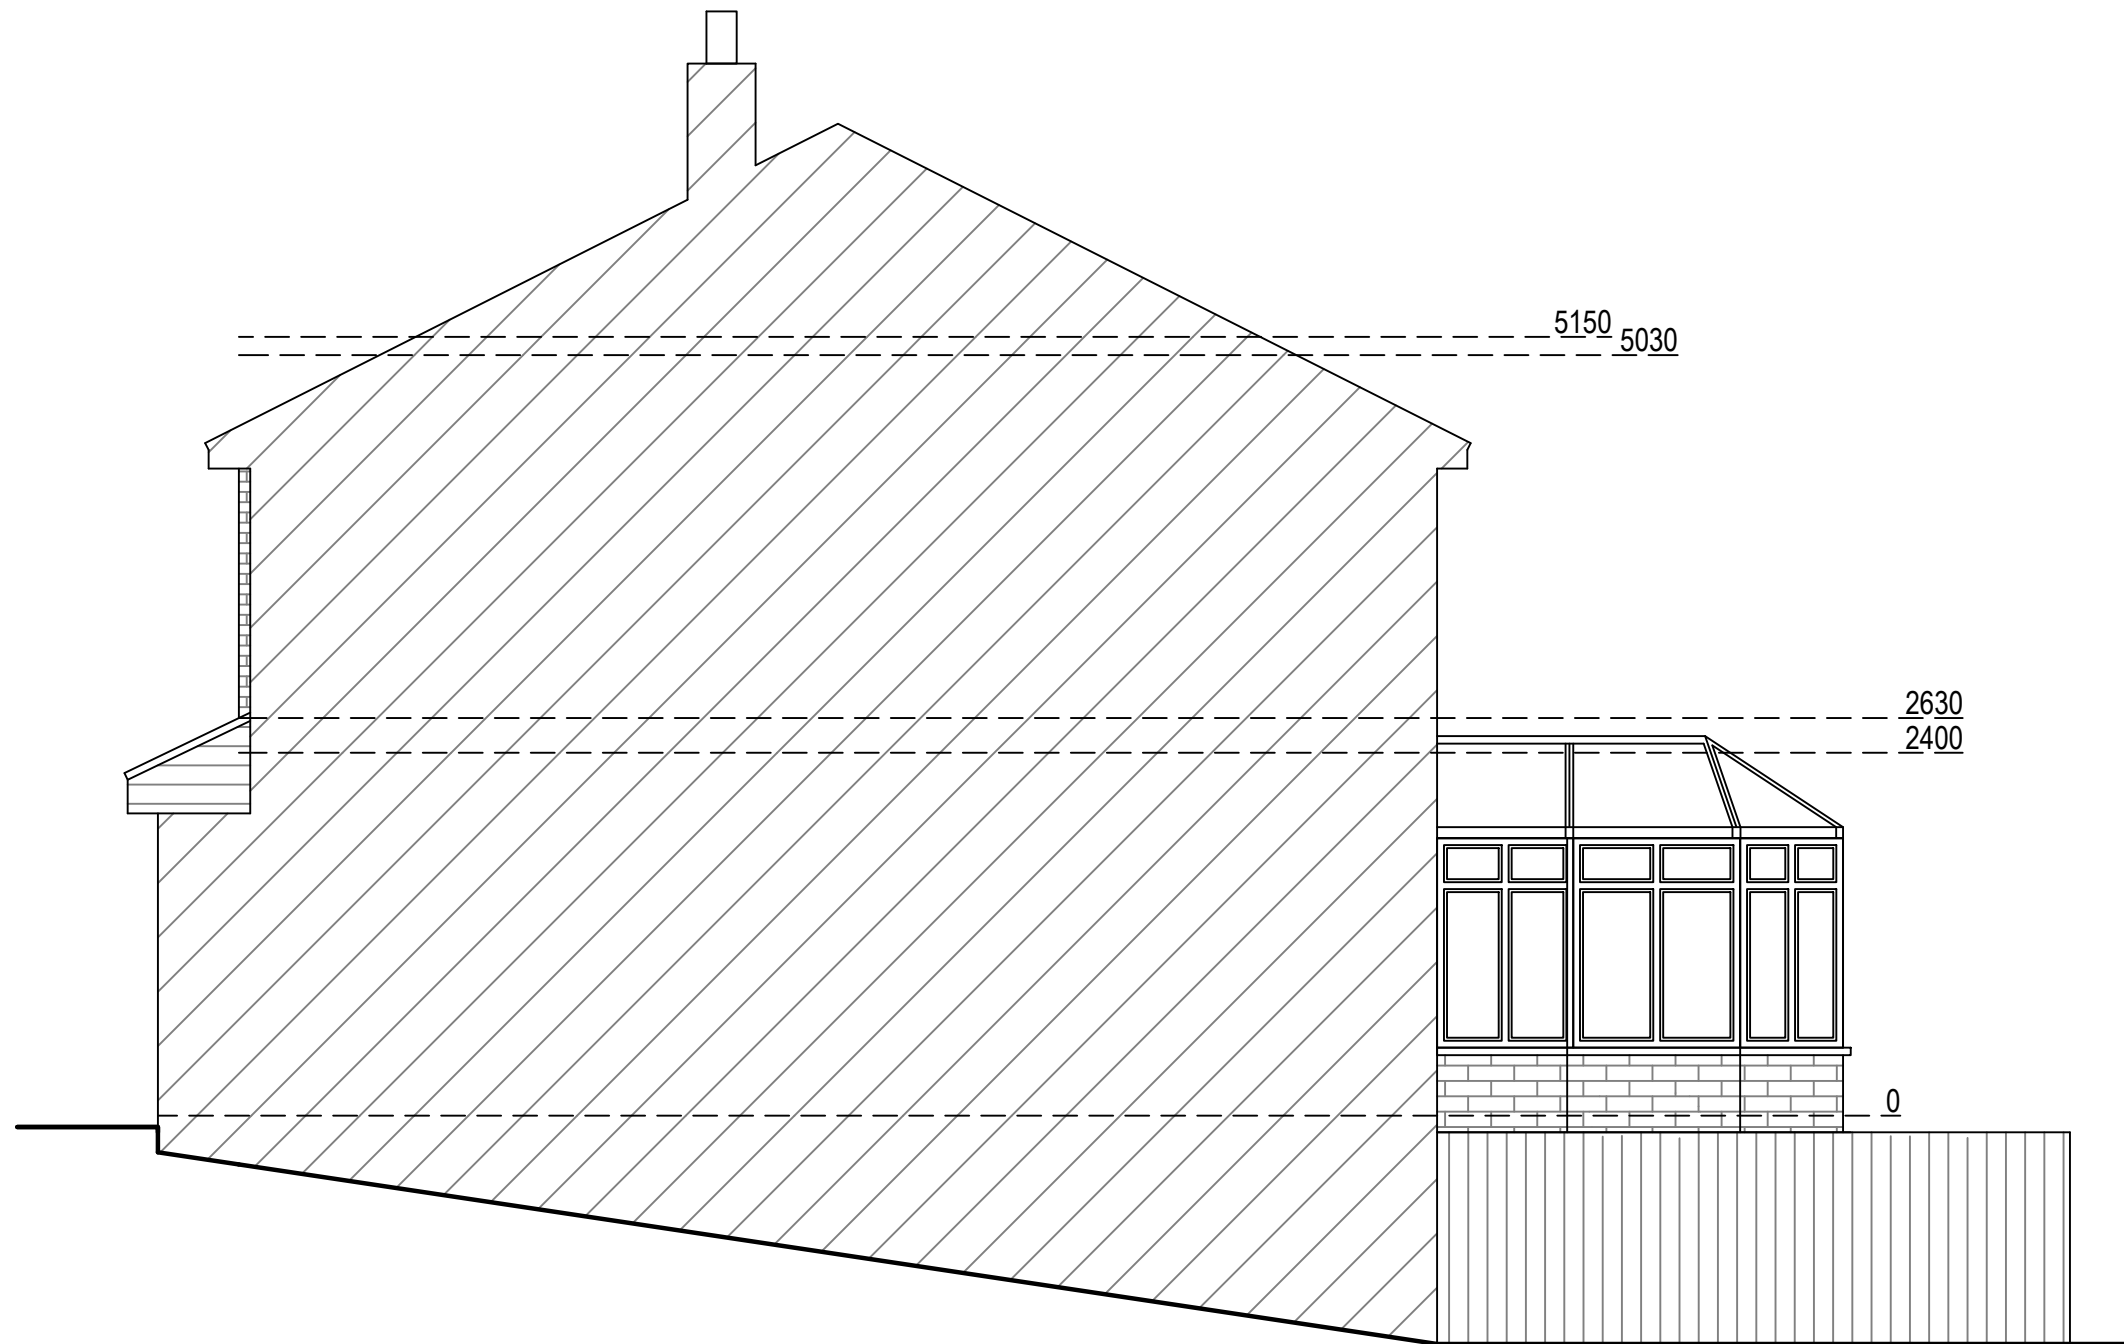


Existing Southeast Elevation
Scale 1:50

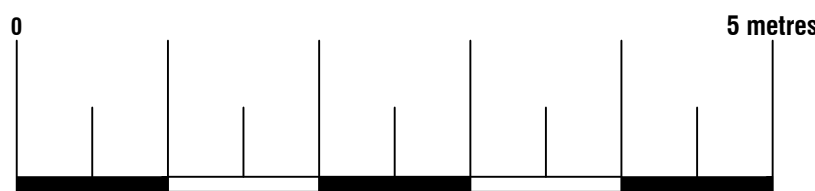




74 Cardiff Road, CF15 7QE • Enquiries@ArkiPlan.co.uk


Site	4 Lee Vale Drive, Charlesworth, Glossop Sk135HD	Date	13.01.2023
		Sheet	22-1644 D03 REV 2
		Job	New Extension & Garage Conversion
		Scale	As Shown@A1
Title Number	DY524659	Title	As Shown

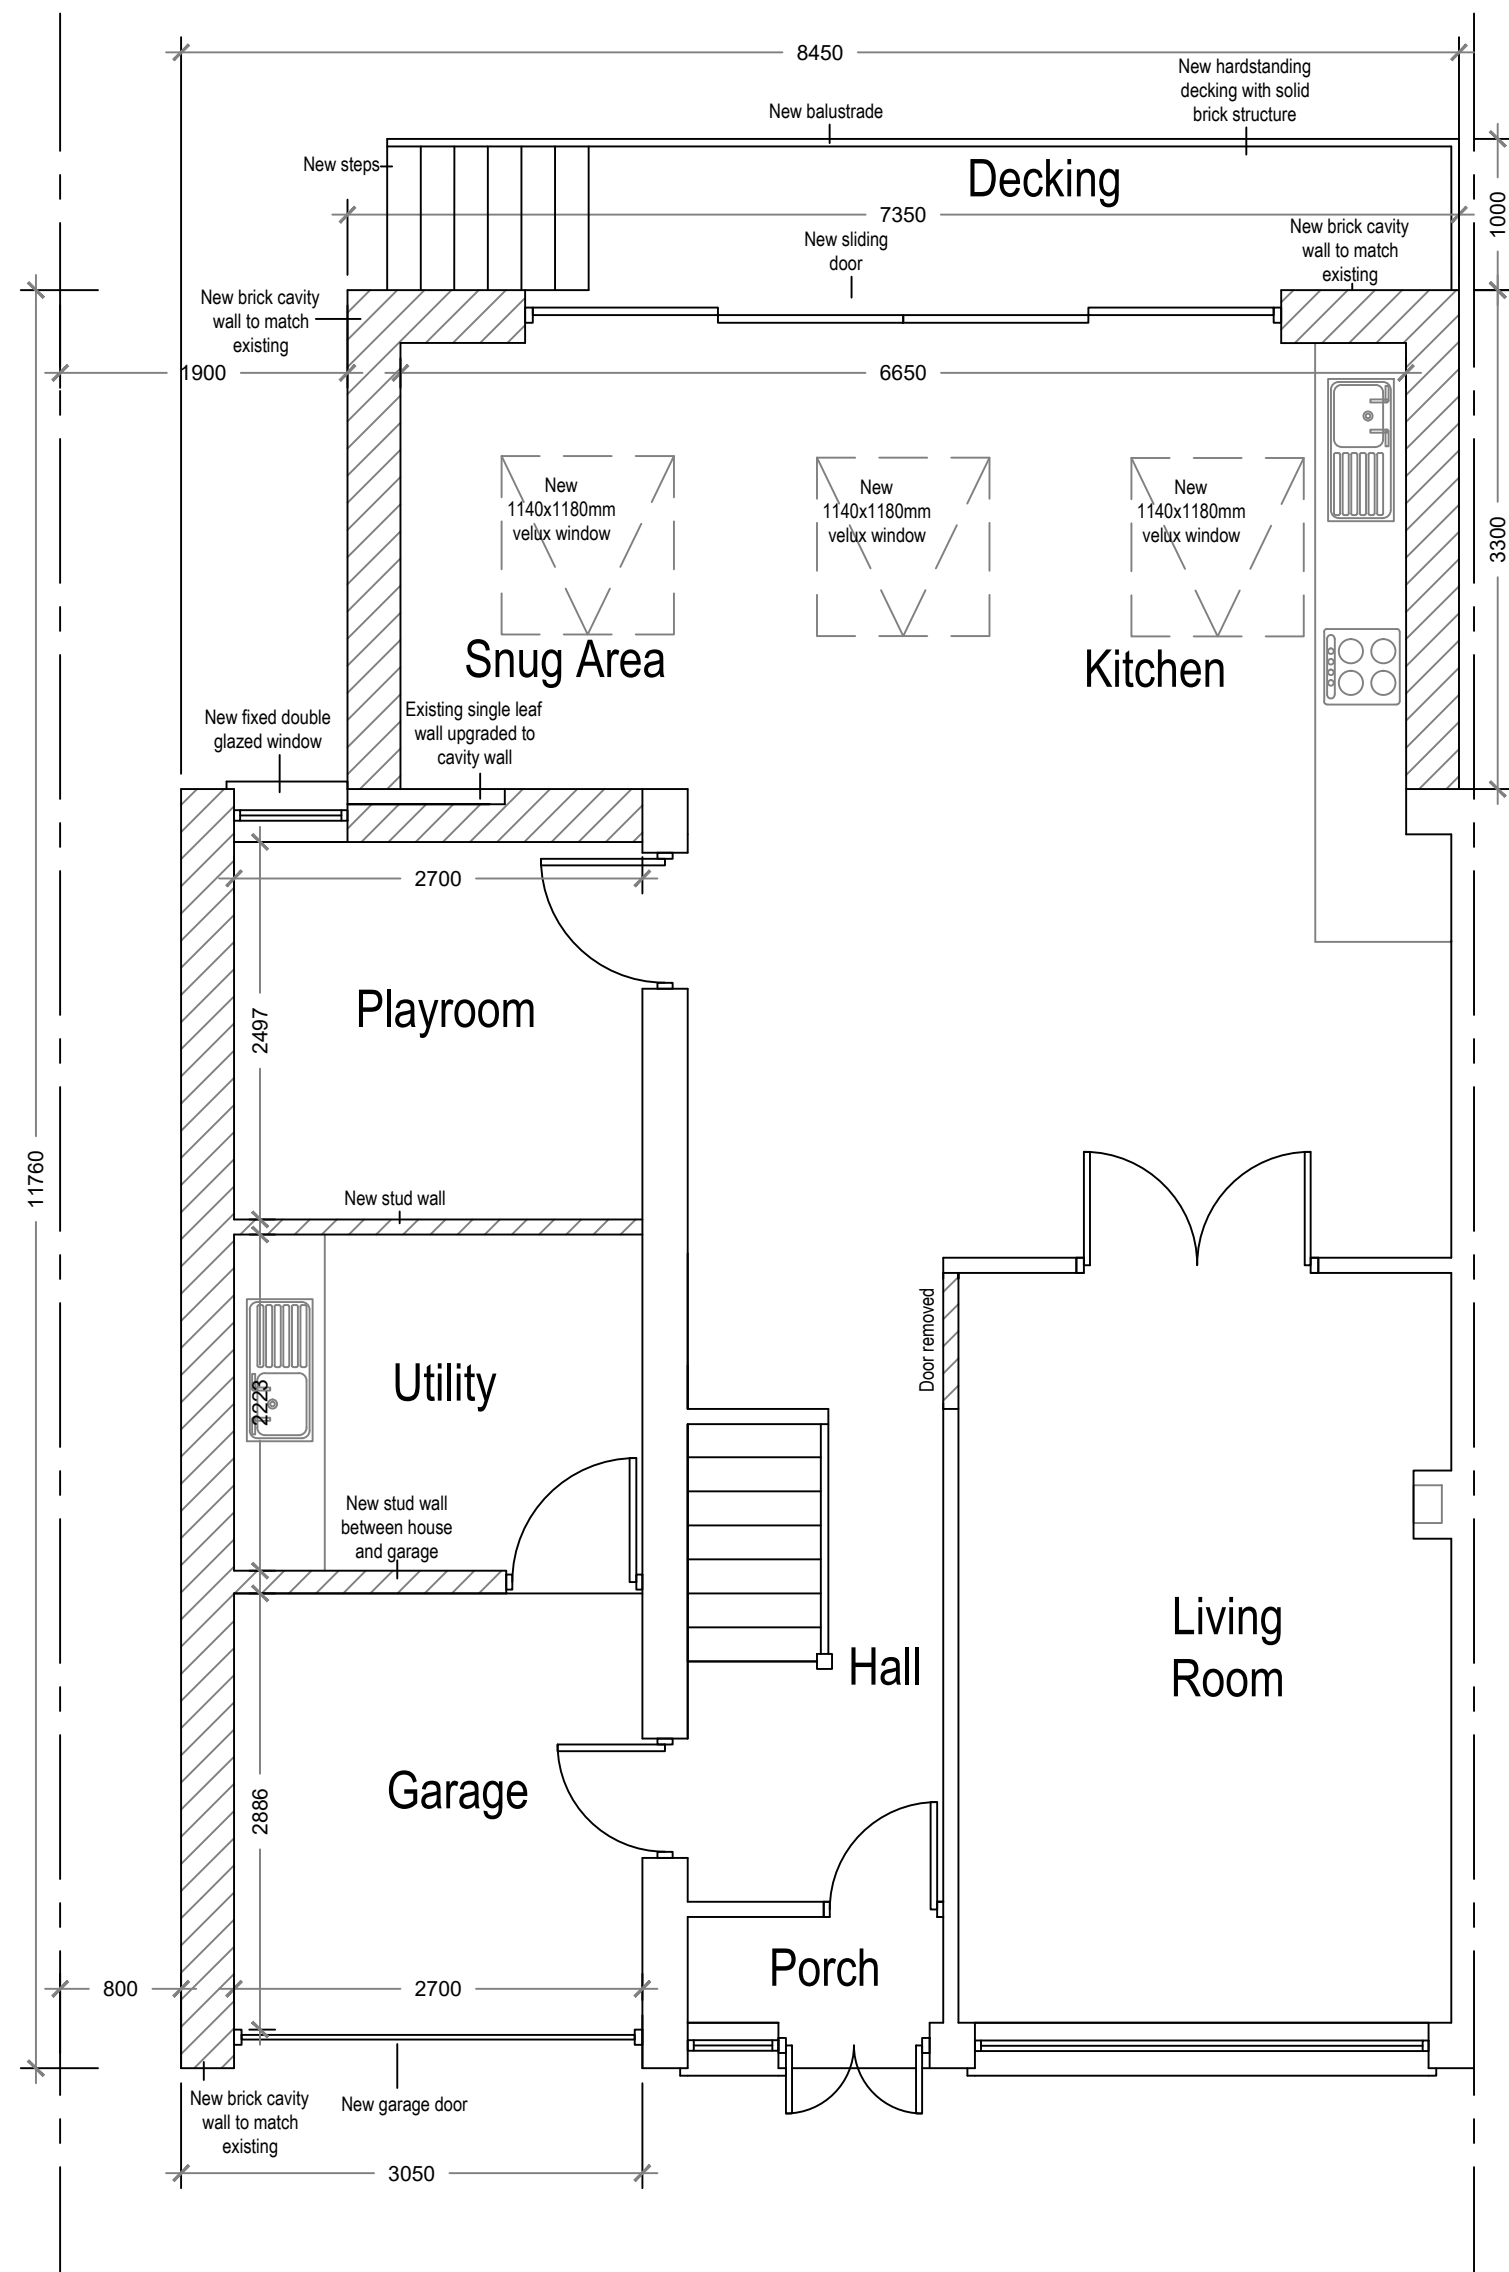


Proposed Ground Floor Plan
Scale 1:50

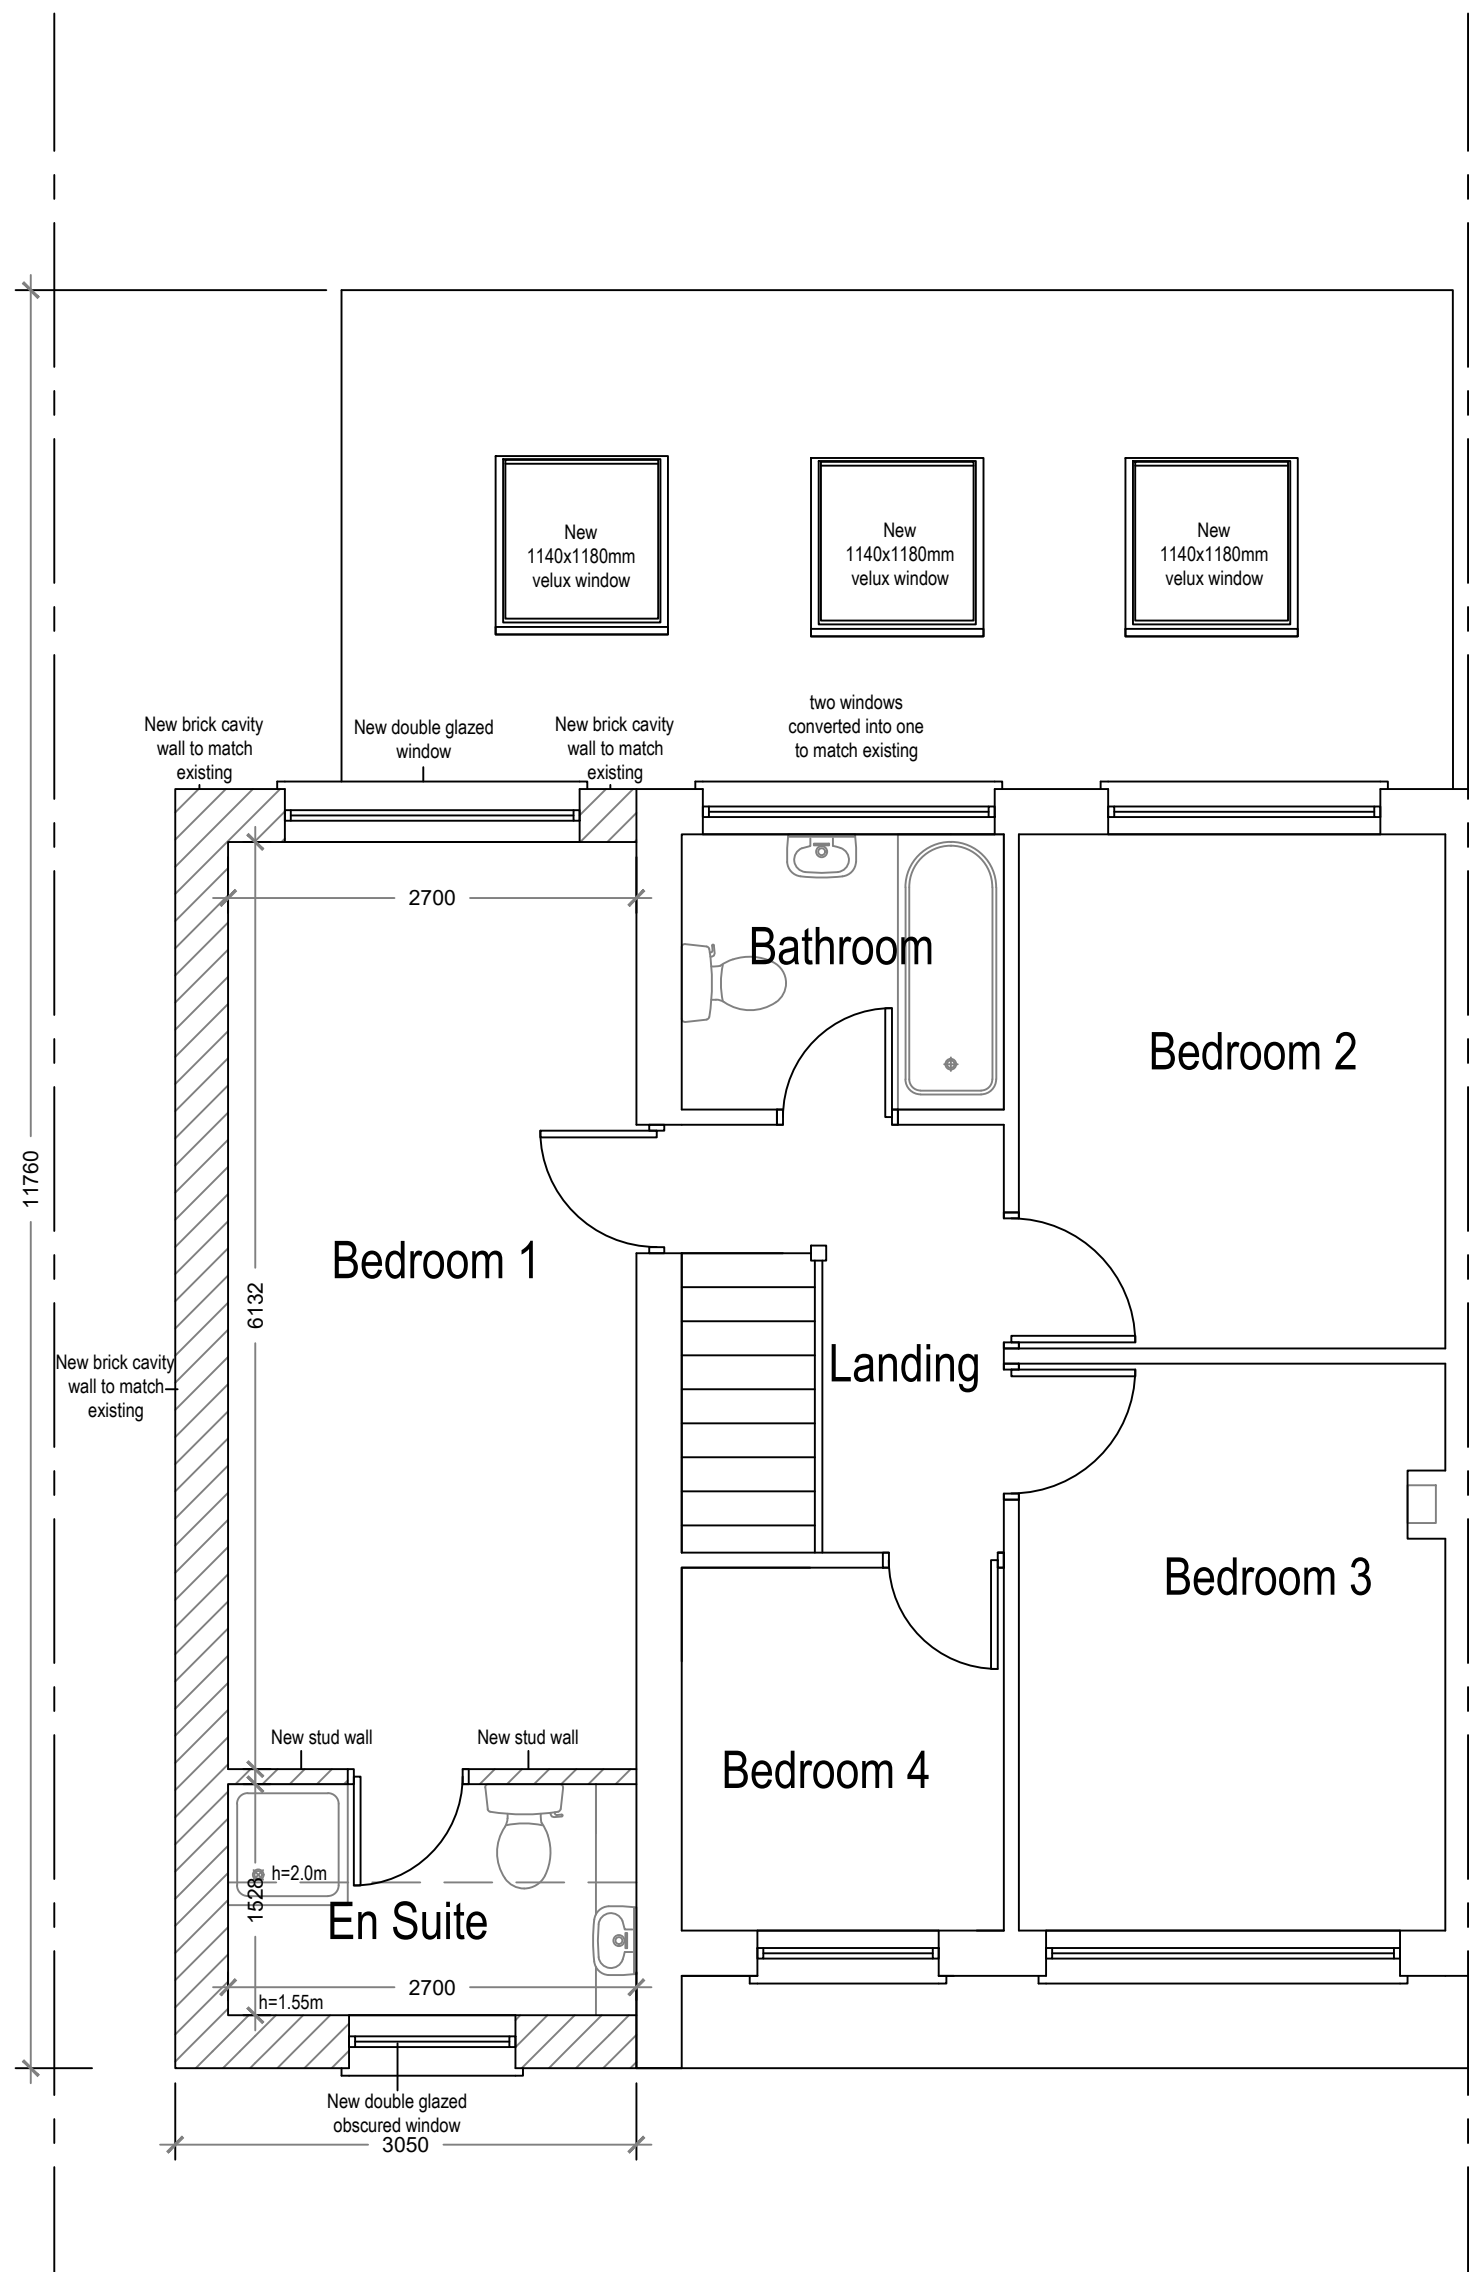


Proposed First Floor Plan
Scale 1:50

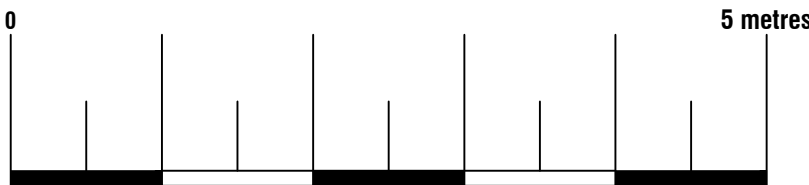


Arkiplan 74 Cardiff Road, CF15 7QE • Enquiries@ArkiPlan.co.uk			
Site	4 Lee Vale Drive, Charlesworth, Glossop Sk135HD	Date	13.01.2023
		Sheet	22-1644 D04 REV 2
		Job	New Extension & Garage Conversion
		Scale	As Shown@A1
Title Number	DY524659	Title	As Shown

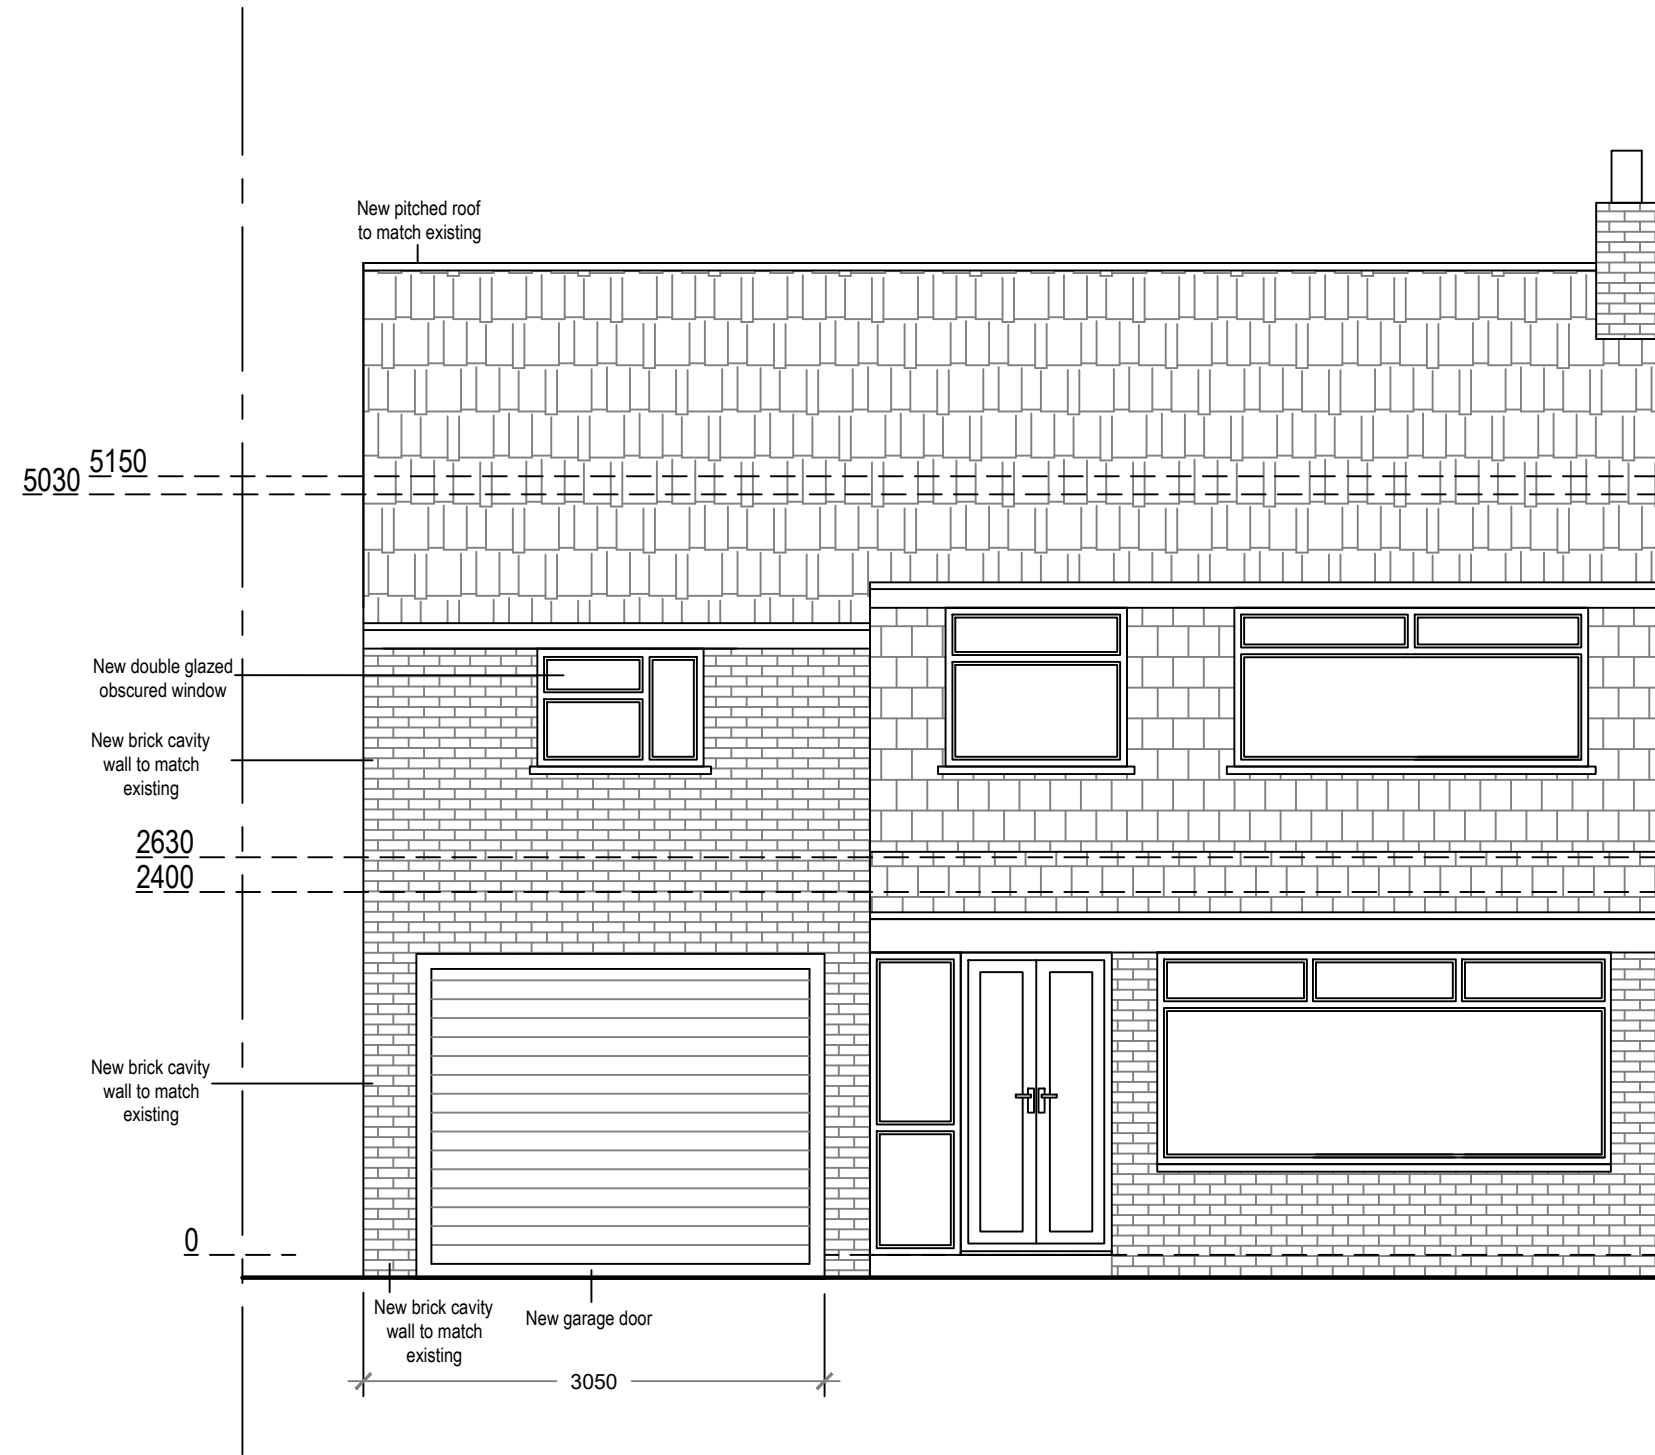


Proposed Southwest Elevation
Scale 1:50

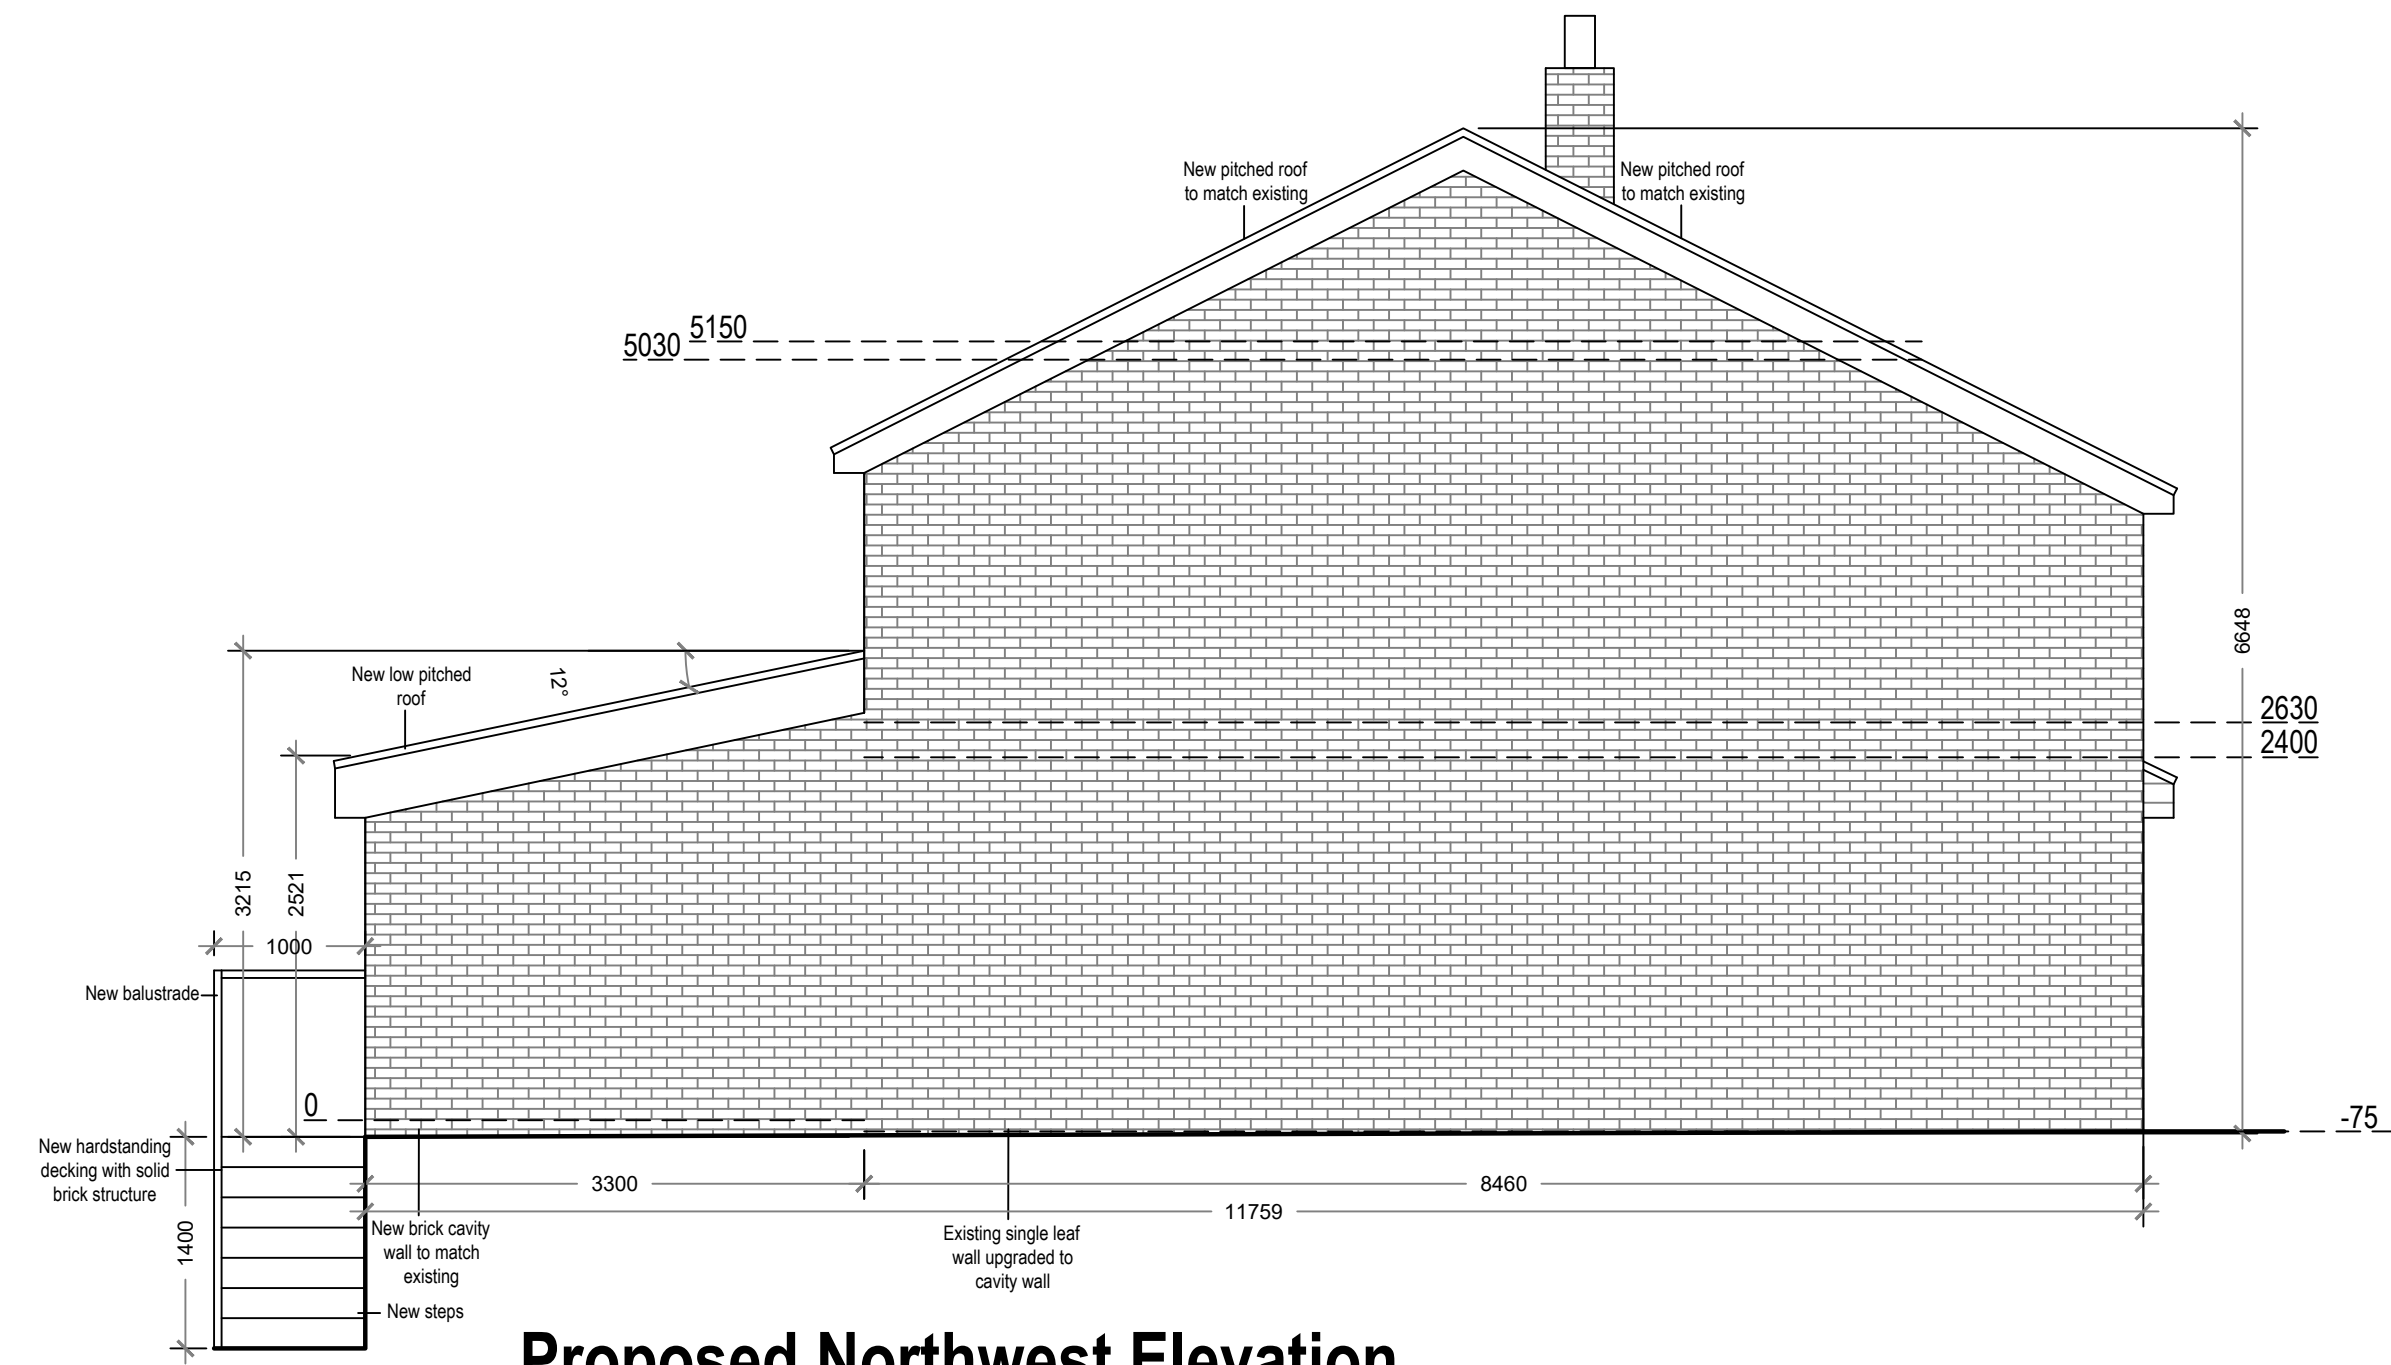


Proposed Northwest Elevation
Scale 1:50

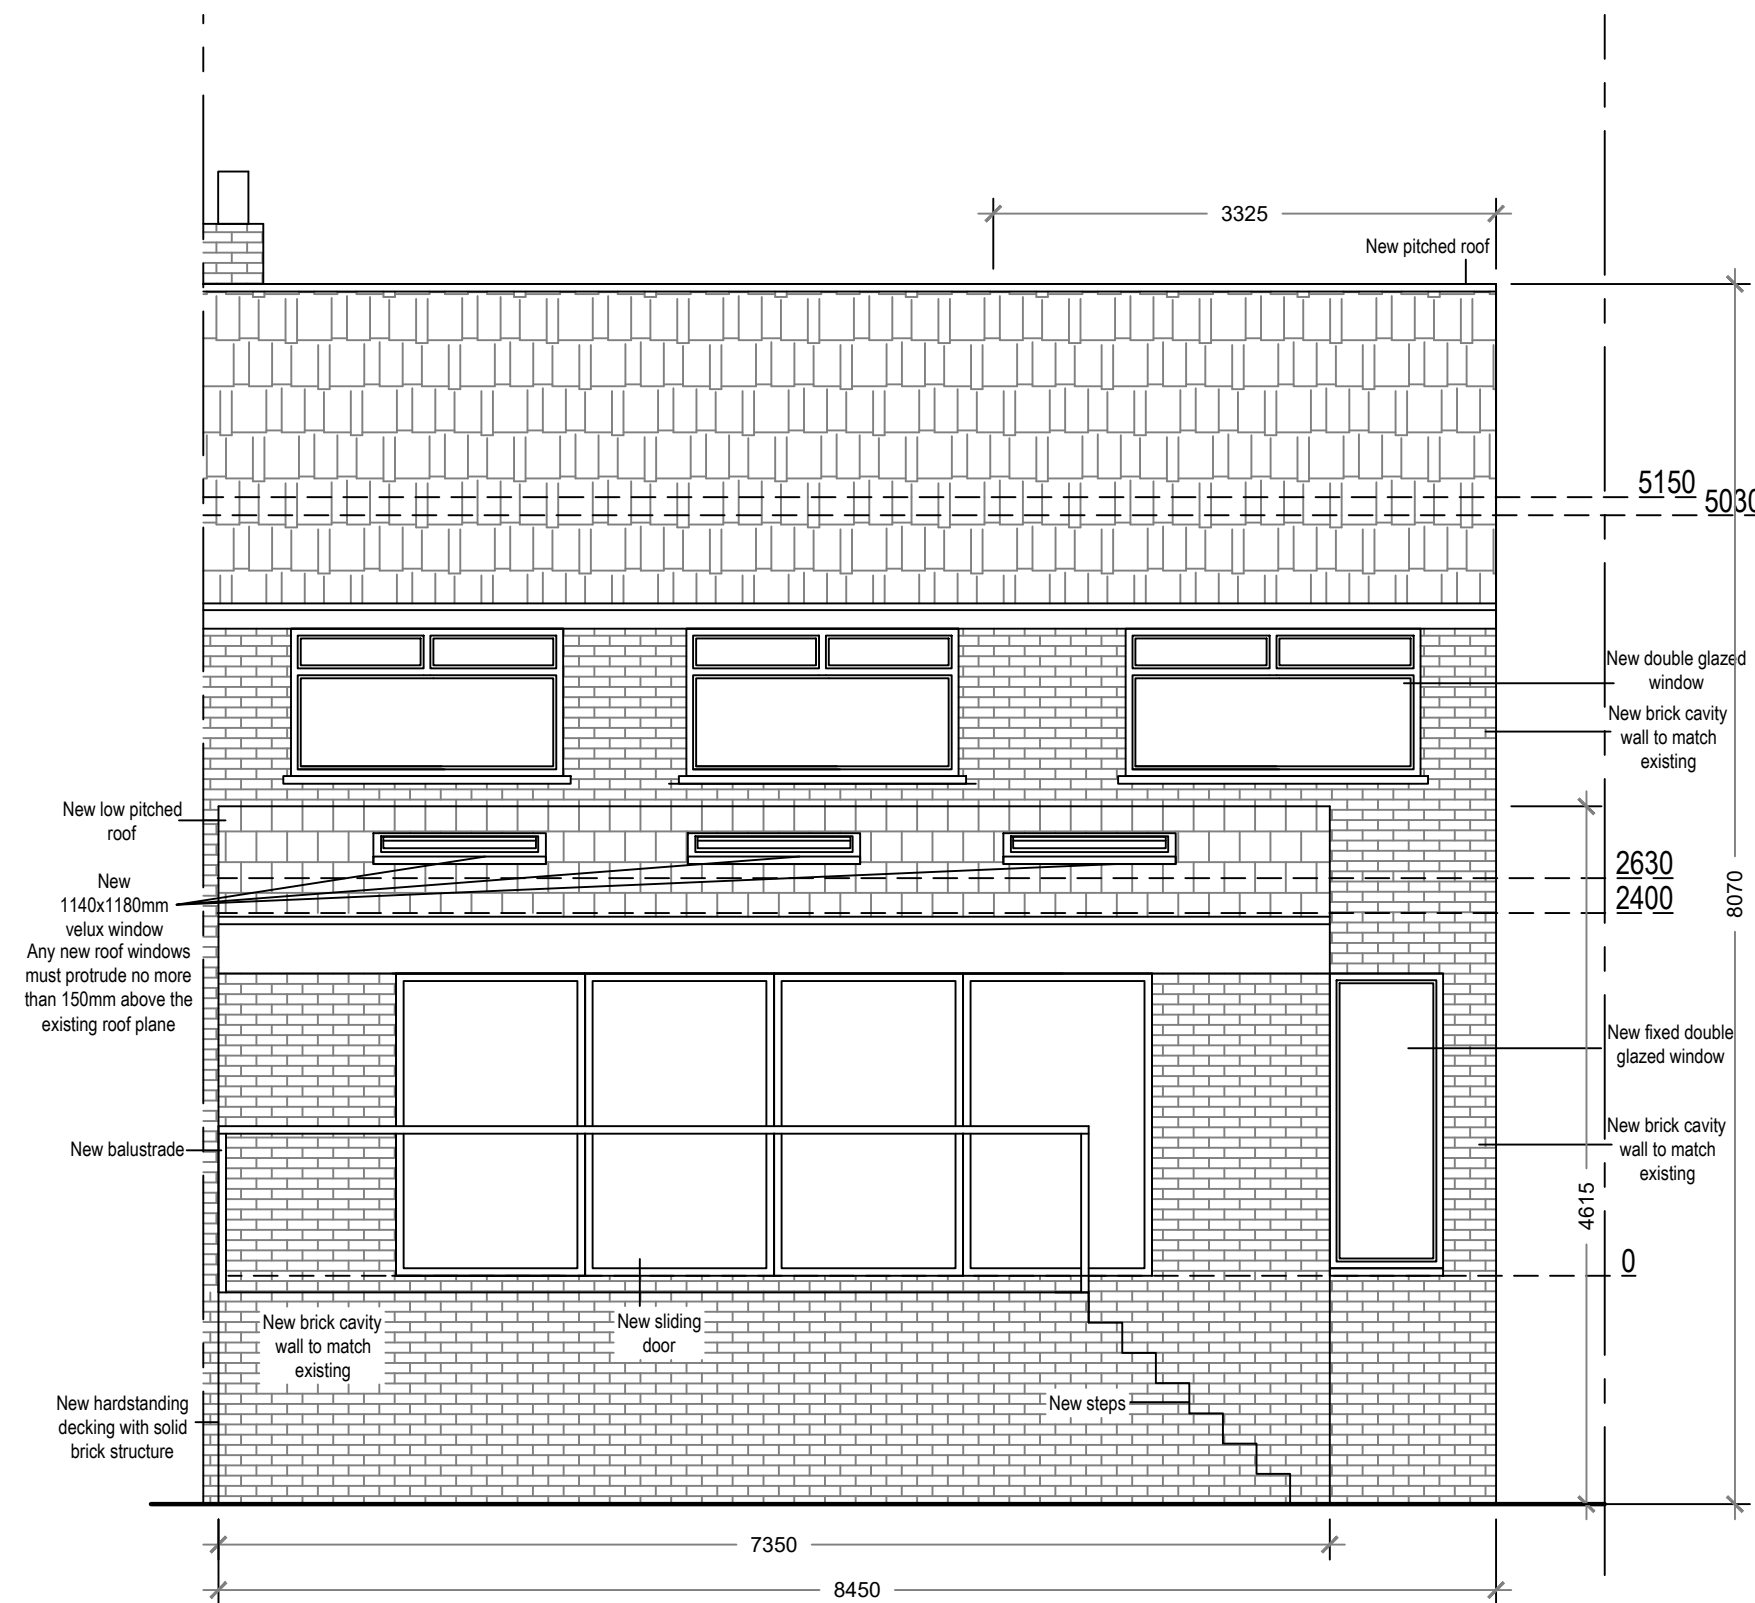

Proposed Northeast Elevation
Scale 1:50

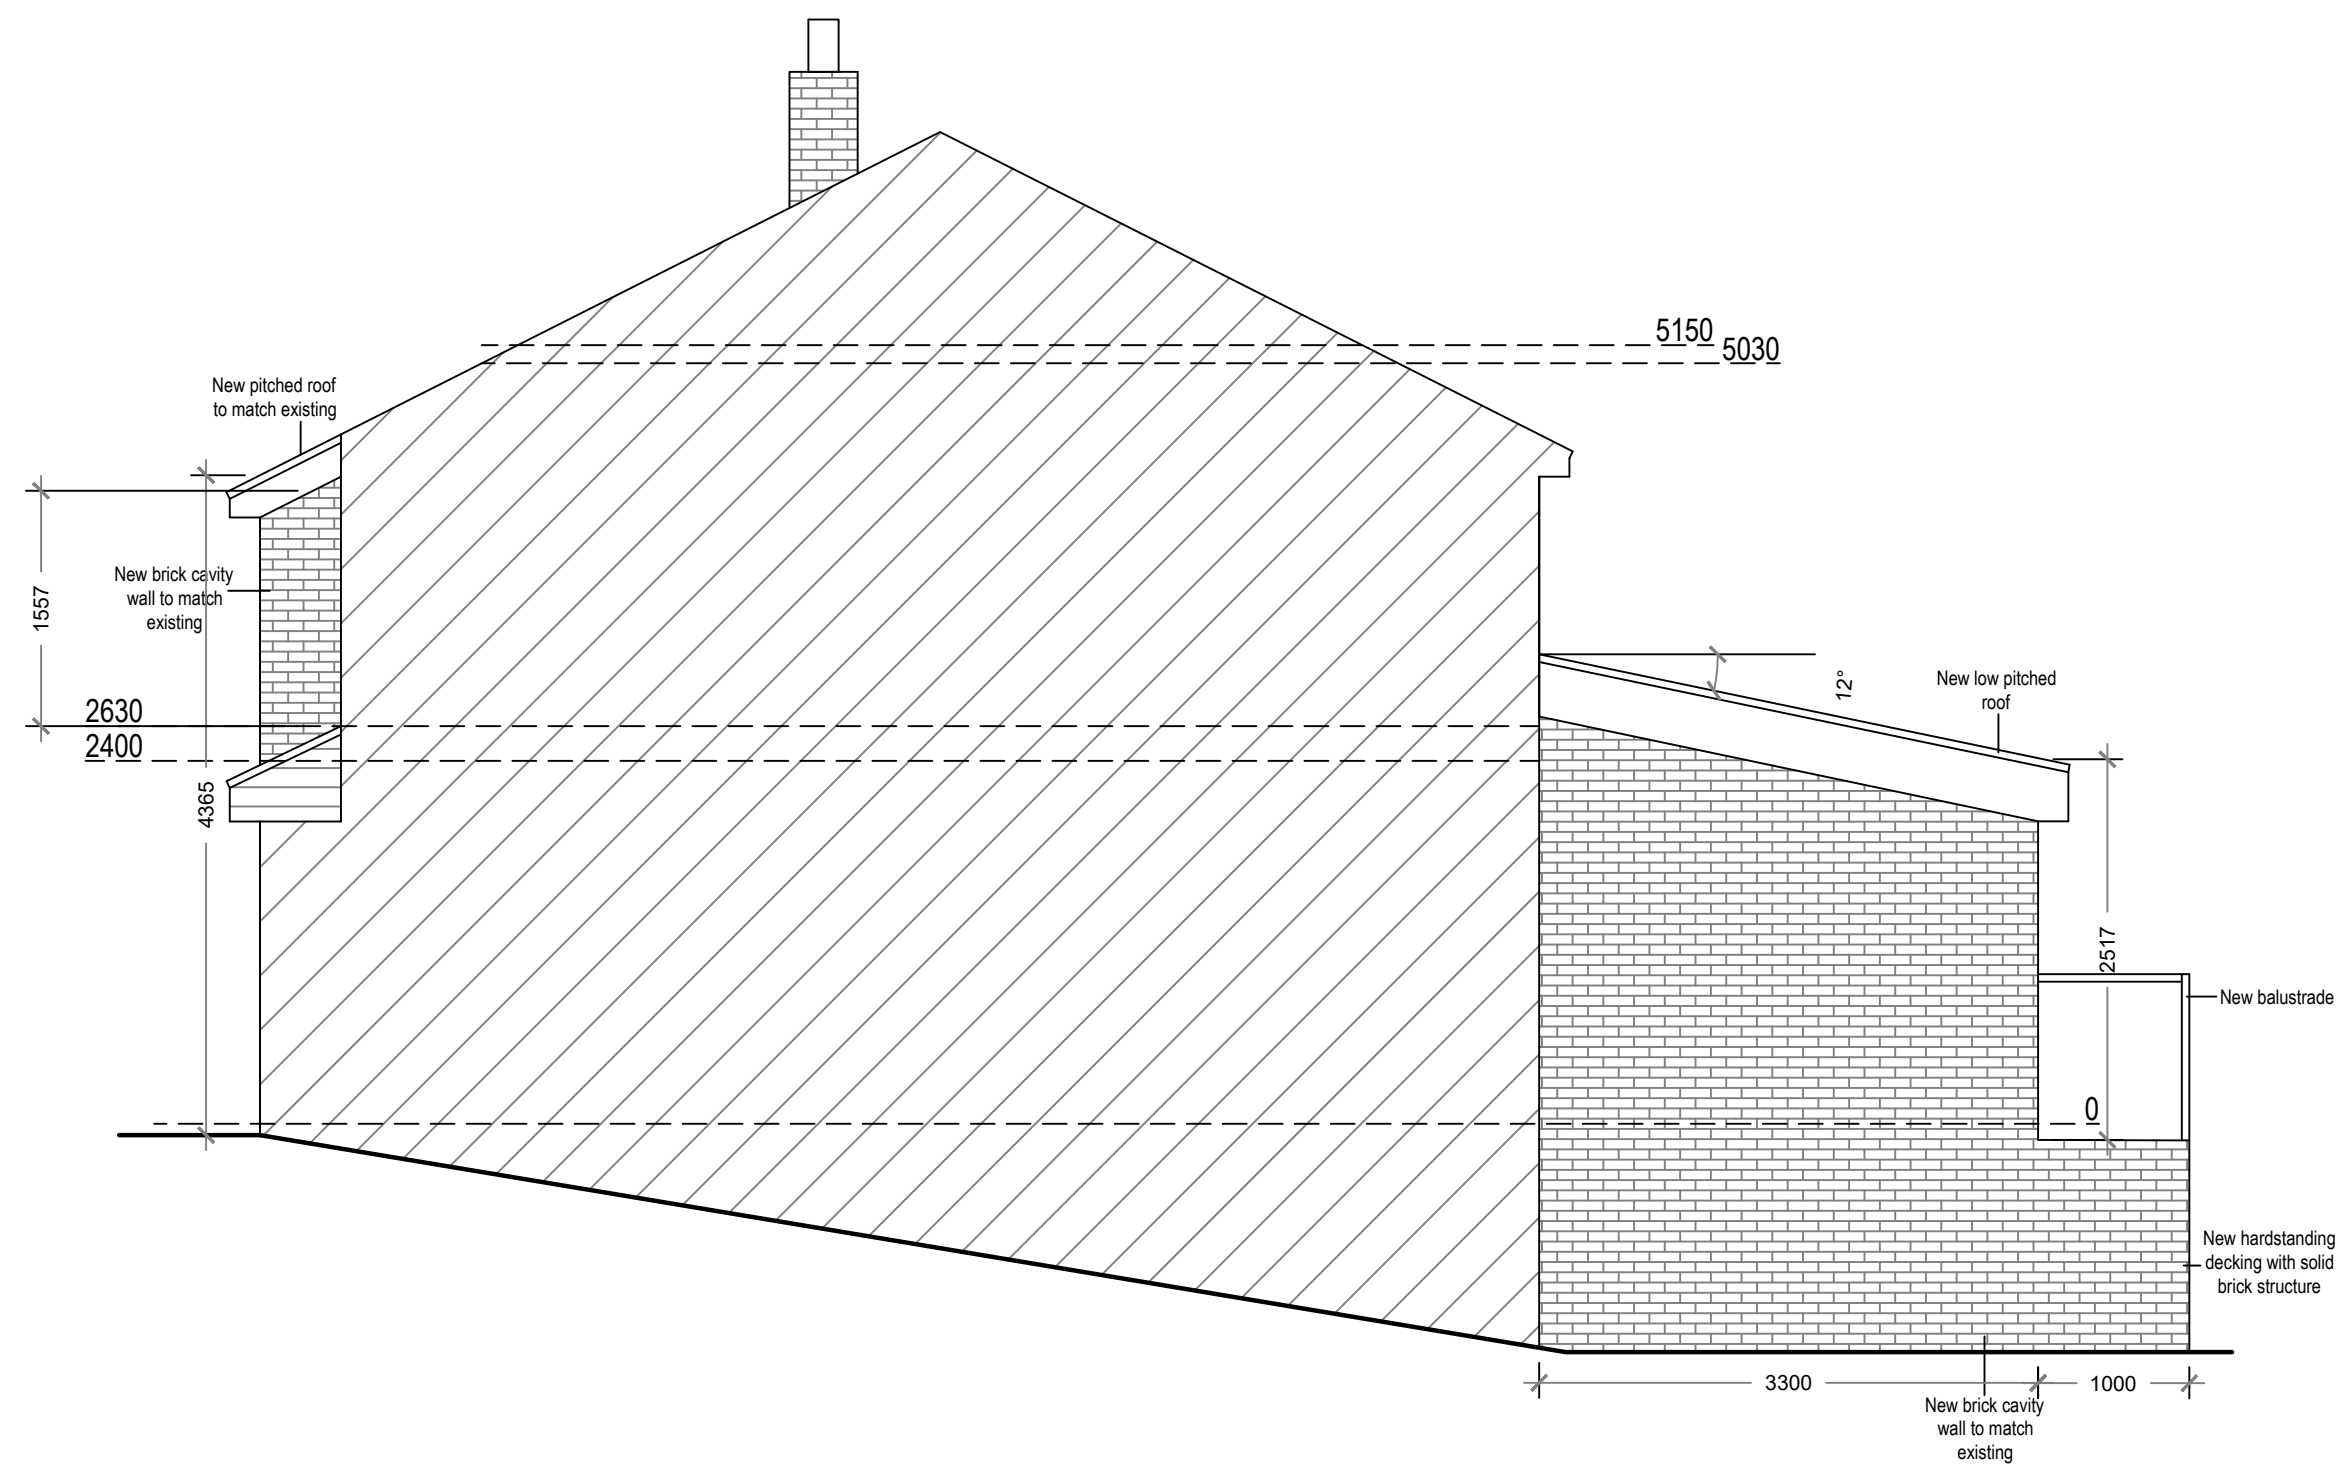

Proposed Southeast Elevation
Scale 1:50

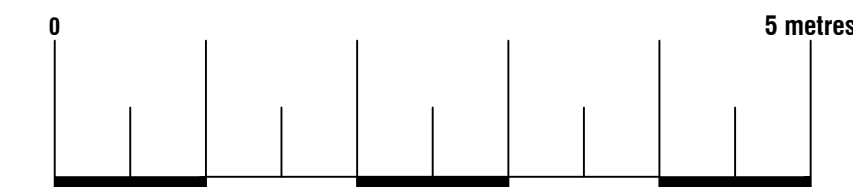



74 Cardiff Road, CF15 7QE • Enquiries@ArkiPlan.co.uk

Site	4 Lee Vale Drive, Charlesworth, Glossop Sk135HD	Date	13.01.2023
		Sheet	22-1644 D05 REV 2
		Job	New Extension & Garage Conversion
		Scale	As Shown@A1
Title Number	DY524659	Title	As Shown