




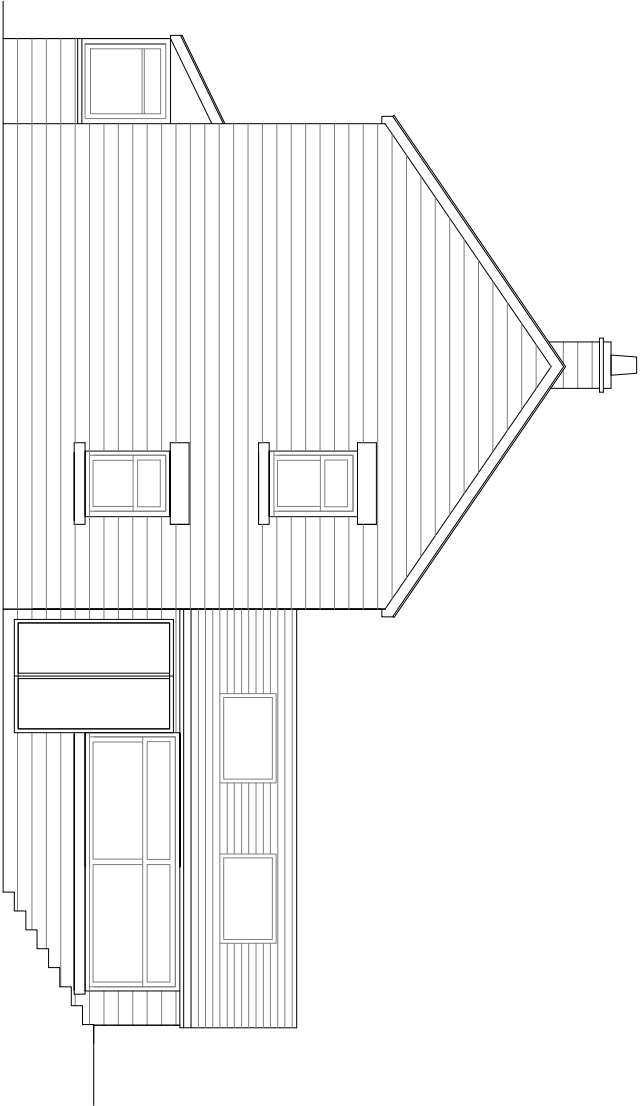


Proposed side elevation

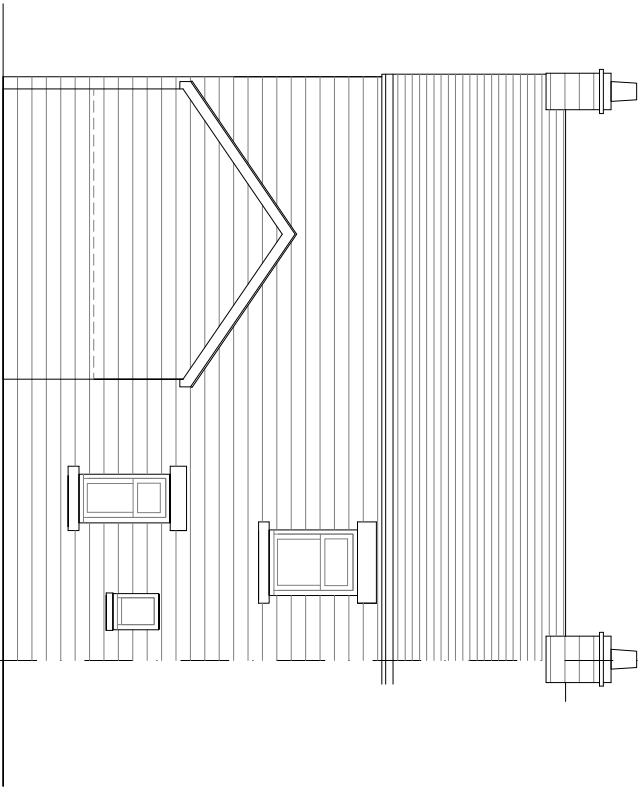

Proposed rear elevation

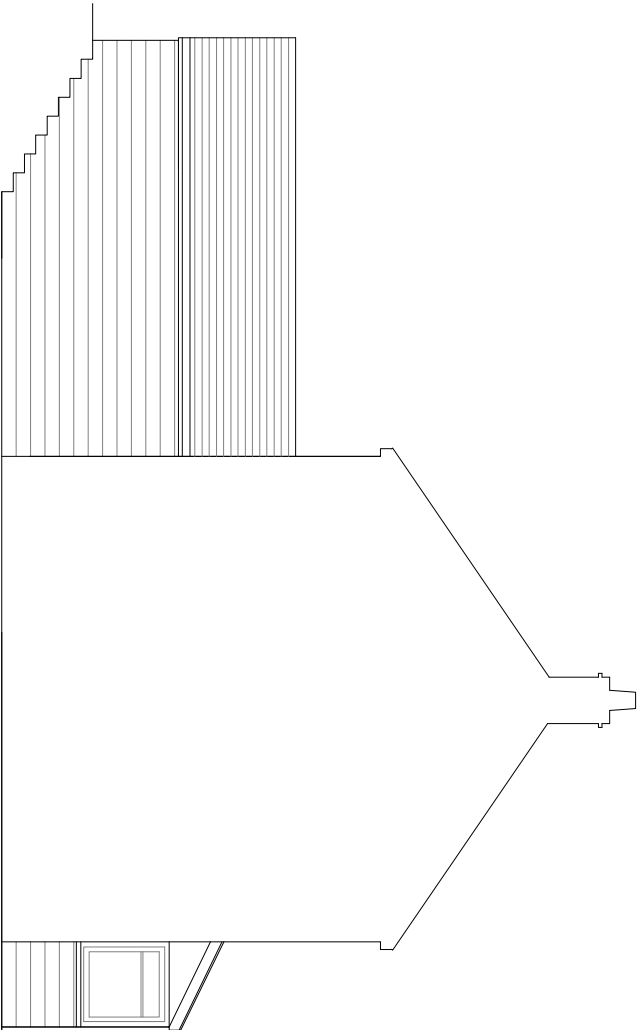

Proposed side elevation

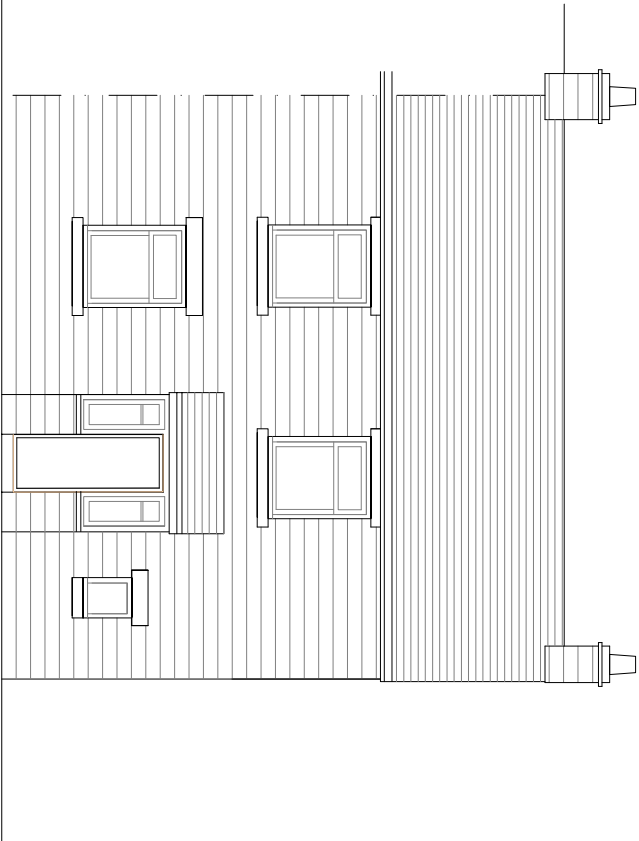

Proposed front elevation

REVISIONS

NO.	DATE	DESCRIPTION	BY	CHKD
1	Dec 24	FW	SCALE 1:100@A3	AREA 32M 32Ft

PROJECT Rect extension at 103 Leek Road, Buxton

CLIENT Ms. S. Phillips

TITLE Proposed elevations



DRAWING NUMBER	REV
03.03	A