


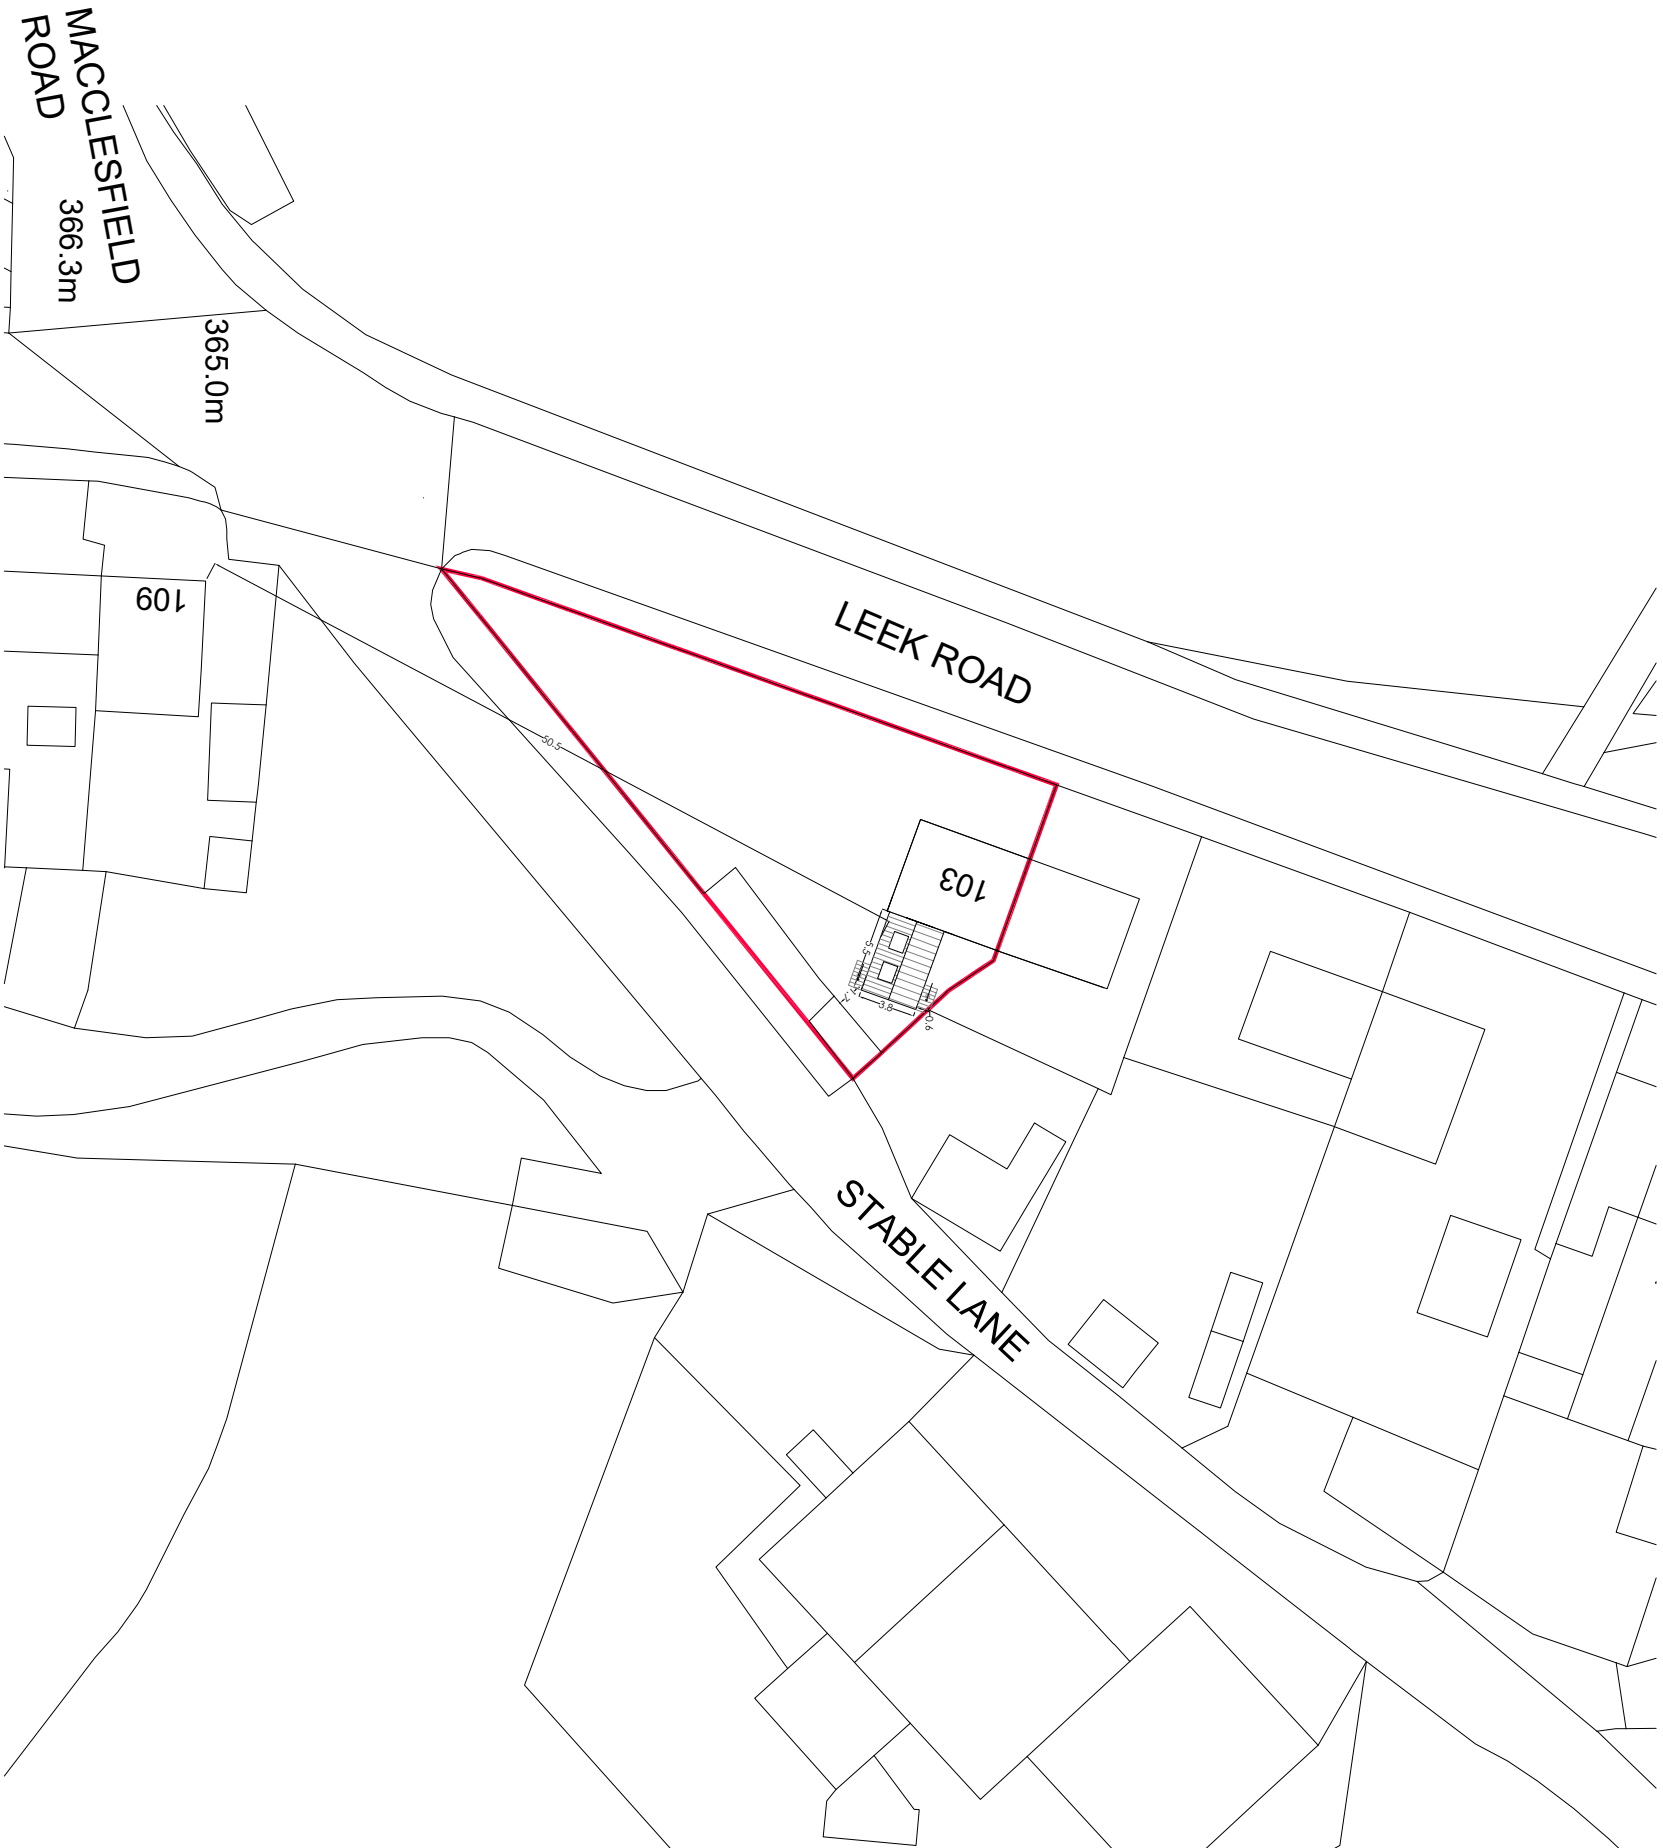

Ordnance Survey, (c) Crown Copyright 2024. All rights reserved. Licence number 100022432

REVISIONS

DATE	DESCRIPTION	SCALE	AREA	SQ.M.
Dec 24	FW	1:500@A3		SQ.Ft.

PROJECT Rear extension at 103 Leek Road, Buxton

CLIENT Ms. S. Phillips

TITLE Proposed site plan

DRAWING NUMBER	REV
02.02	-