

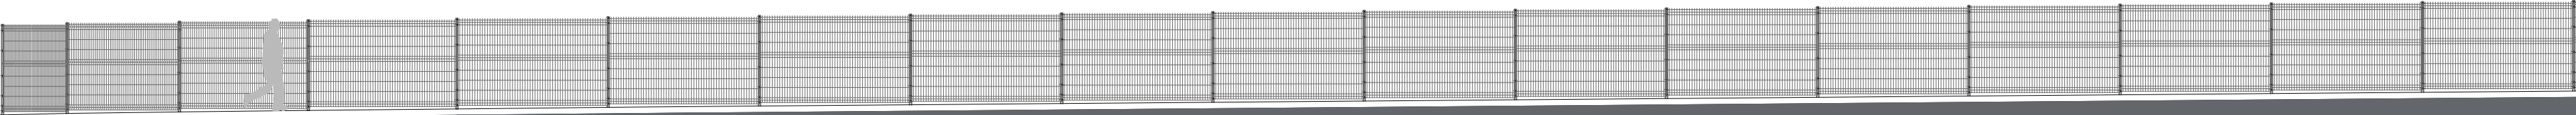



Rev	Date	Description	Drawn	Chk'd
P01	18.12.24	Updated	NBB	JMR

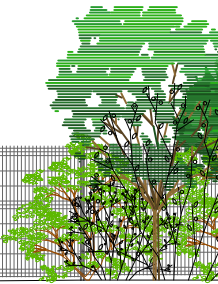


Woolley Bridge Road Elevation 1:100

 


SCALE 1:100

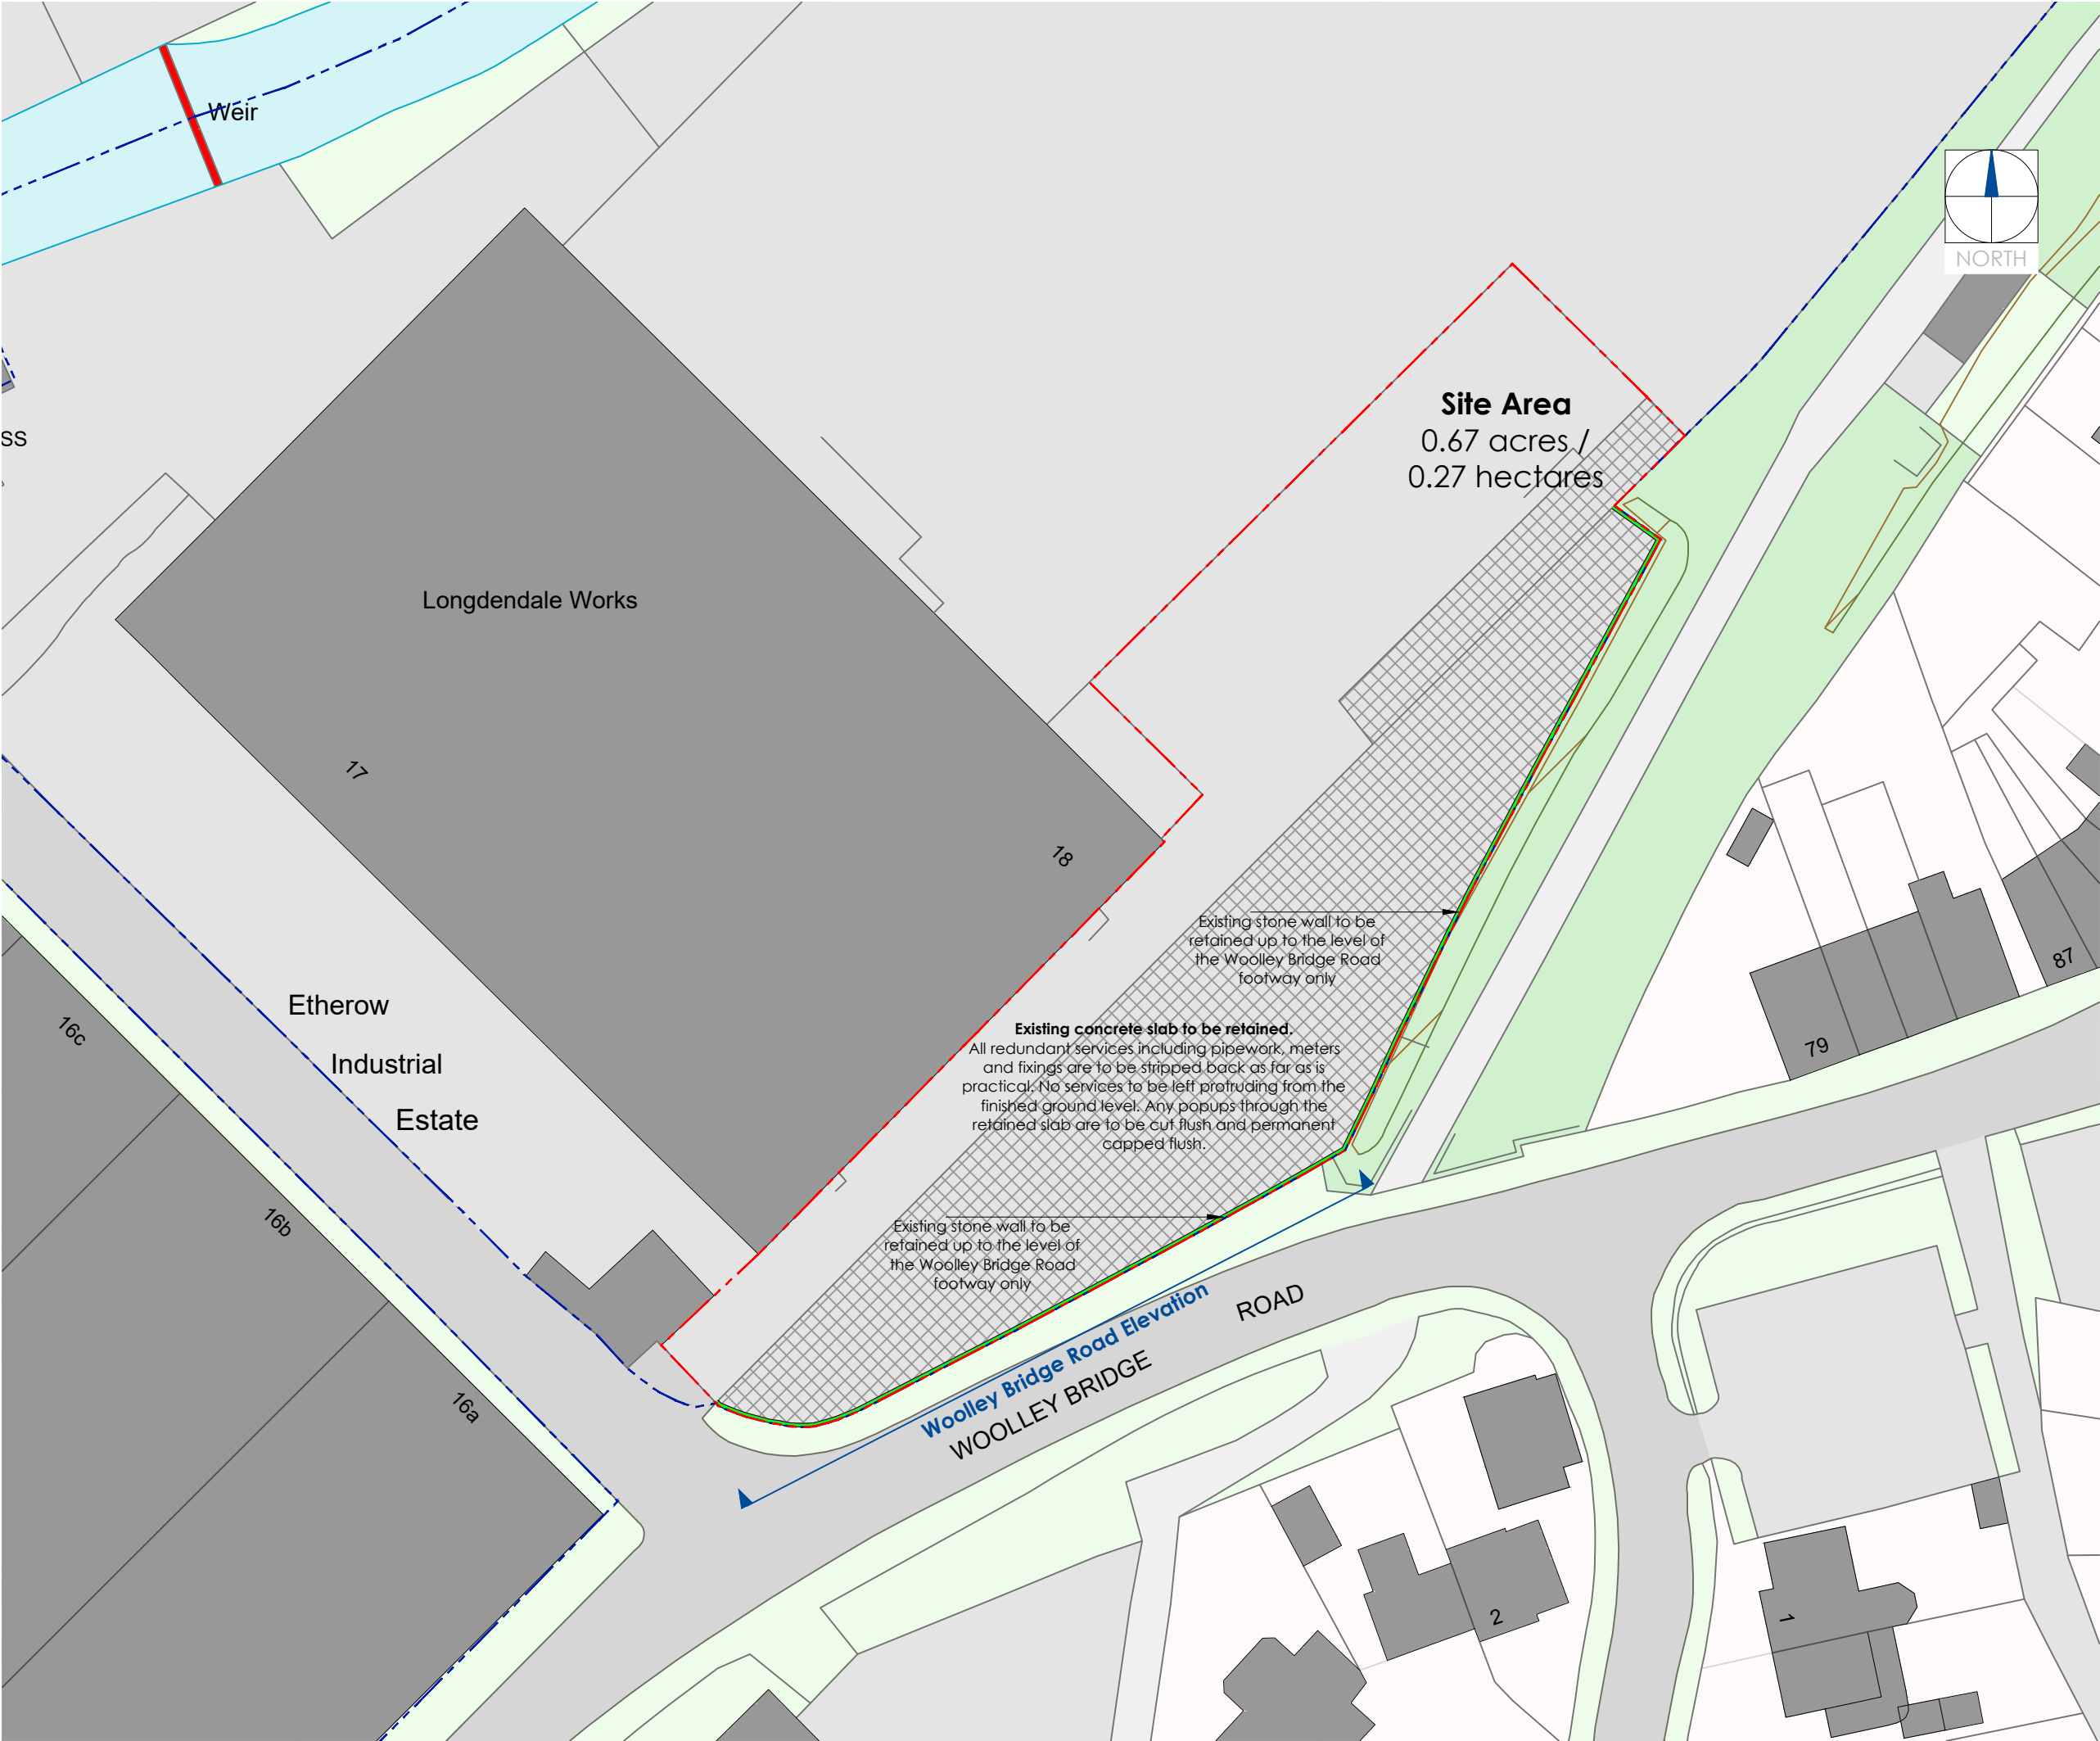


Site Plan 1:500

 


SCALE 1:500

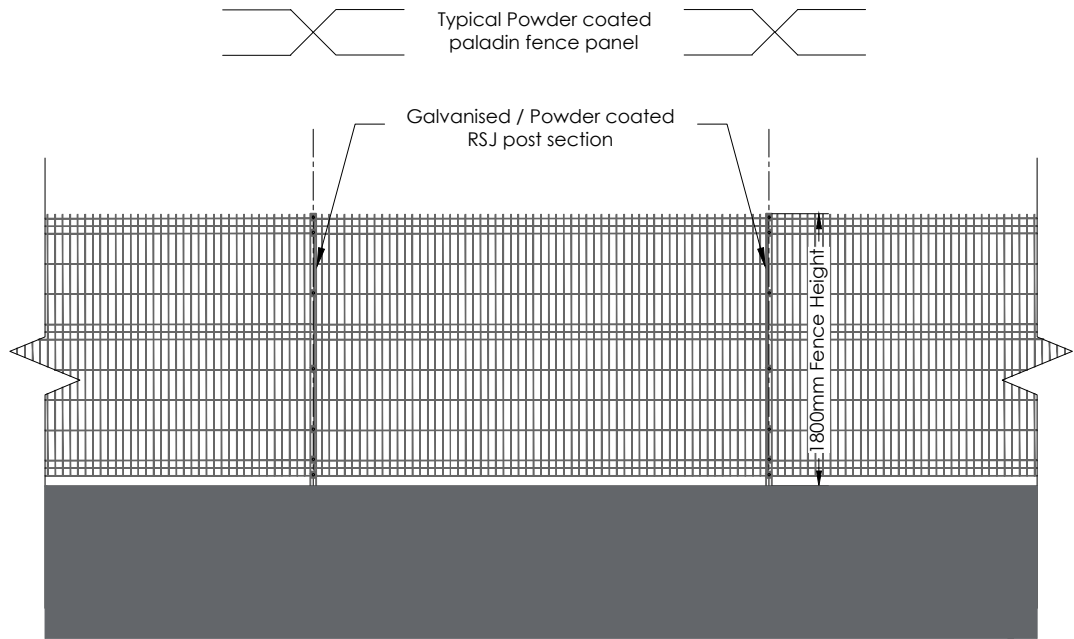


Typical Fence Elevation Detail 1:50

 

SCALE 1:50

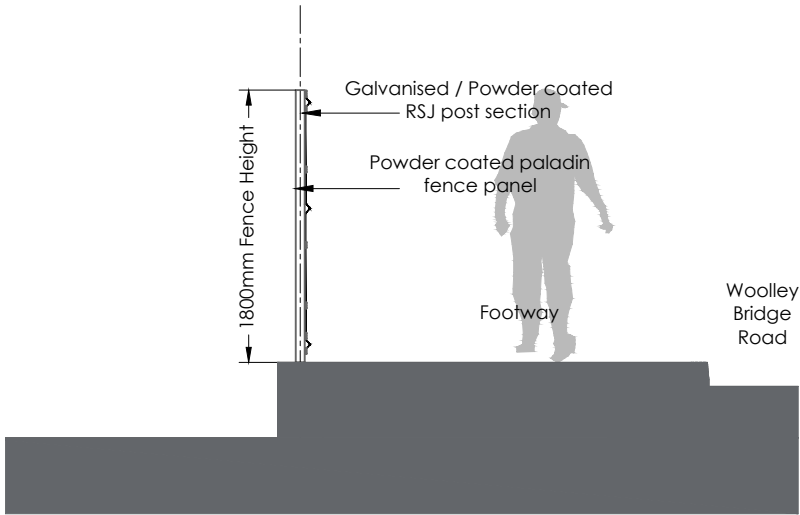

Typical Fence Section Detail 1:50

 

SCALE 1:50



Architecture
Masterplanning
Interior Design

www.harrispartnership.com

Wakefield Manchester Milton Keynes Reading London Harrogate Edinburgh

Client

Harworth

Project Title
Ethrow Industrial Estate

Woolley Bridge Road
Hadfield
Glossop

Drawing Title
Fencing Drawing

Drawn	Checked	Scale @A2	BIM Status	Date
NBB	JMR	MIXED		12/24

Drawing Status	Rev.	THP Project No
INFORMATION	P01	17850

Project No.	Originator	Volume	Level	Type	Role	Number
17850	THP	XX	XX	DR	A	0003