


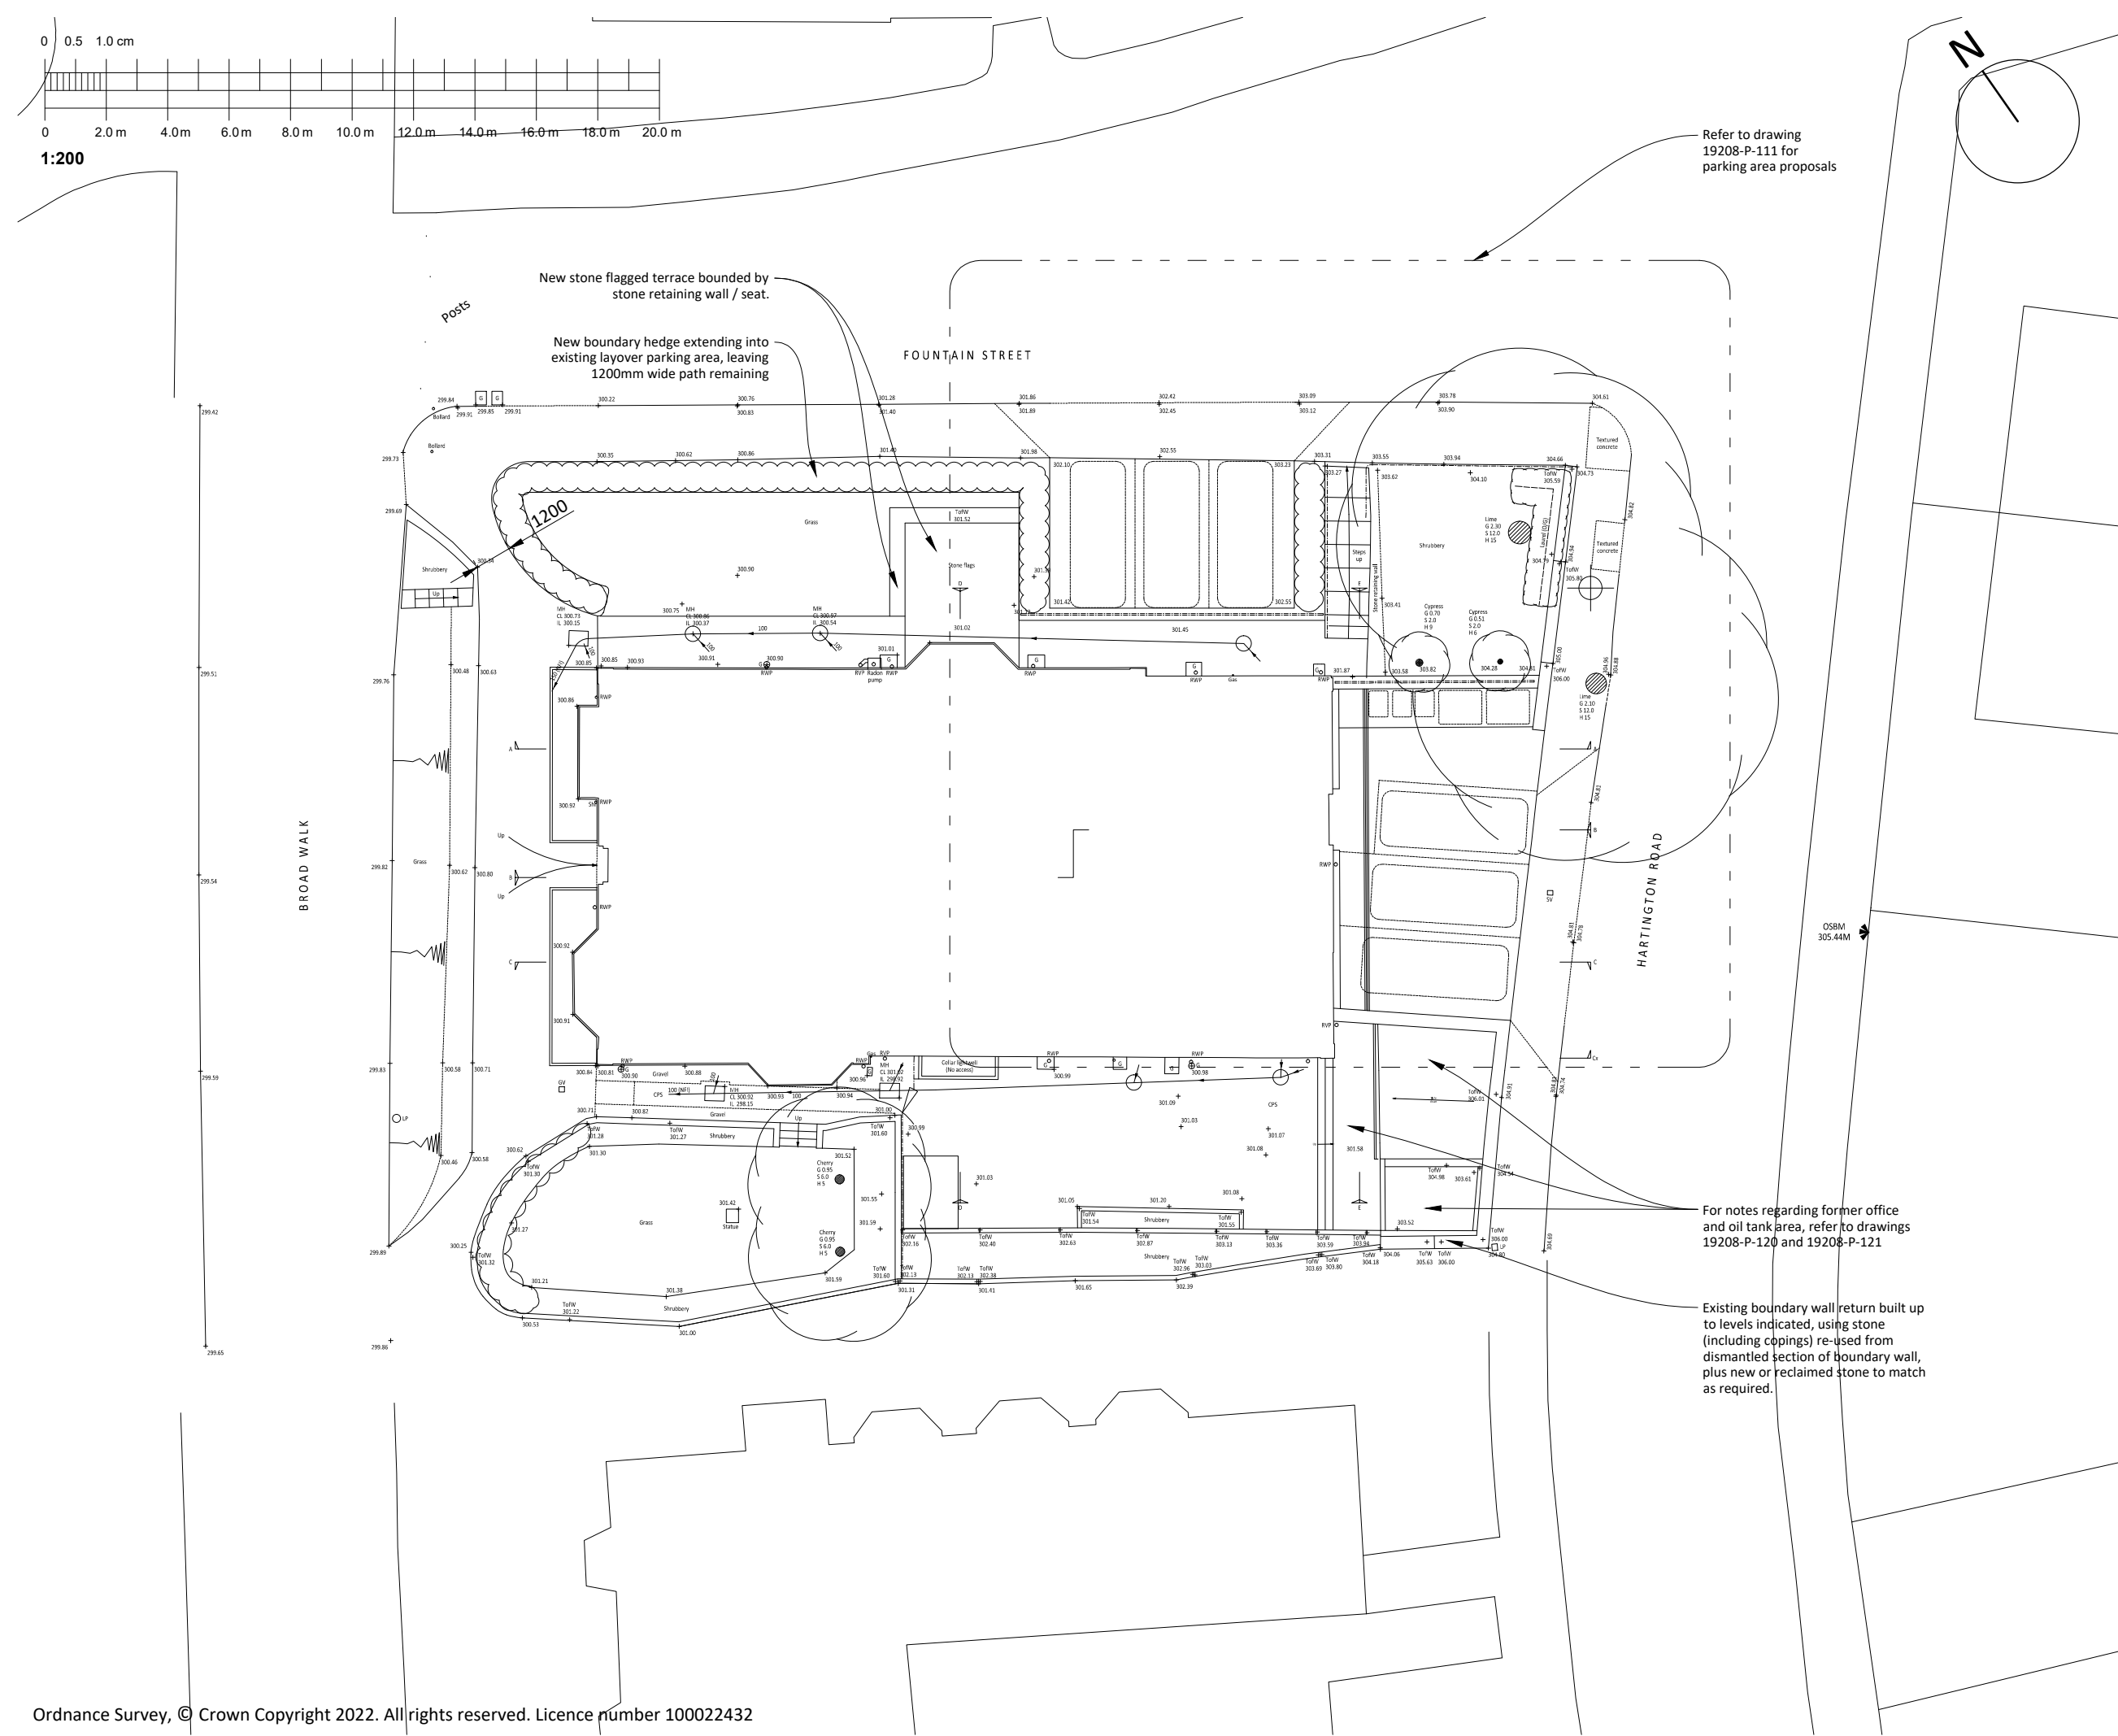

BENCH
ARCHITECTS

23 TERRACE ROAD
BUXTON
DERBYSHIRE
SK17 6DU
TEL: 01298-23991
info@bencharchitects.co.uk

ARCHITECTURE
HISTORIC BUILDING REPAIR
THE AUTHENTIC INTERIOR

PROJECT:

Derby House
12 Broad Walk
Buxton
Derbyshire SK17 6JS

CLIENT:

SVBS Construction Ltd

SUBJECT:

PROPOSED DRAWING
SITE PLAN

PRELIMINARY

DRAWING NO:

19208-P-110 Rev A

DATE:

September 2022

Revisions:

A: Parking deck updated -
22.02.2023

SCALE:

1:200 @ A3

©This drawing and the building works
depicted are the copyright of the
Architect and may not be reproduced
without written permission.