


A	18/03/2024	Additional information added in relation to neighbouring garden in preparation of pre-application advice following refusal.		DB MB
REV	DATE	AMENDMENT		BY CHKD

HNA architects
Architecture | Planning | Design

PROJECT:	19 The Shaw, Glossop			
DRAWING:	Existing Site and Roof Plan			
DRAWN BY:	DB	CHECKED BY:	--	CREATED: 30/10/2023 SCALE: 1:200 @ A3
STATUS:	Developed Design		DRAWING No: 1440/EX-001	REVISION: A

COPYRIGHT REMAINS WITH HNA ARCHITECTS Ltd.
TEMPLE WORKS, TEMPLE STREET, OLDHAM, OL13NJ
TEL: 0161 688 1820
E-MAIL: info@hna-architects.co.uk

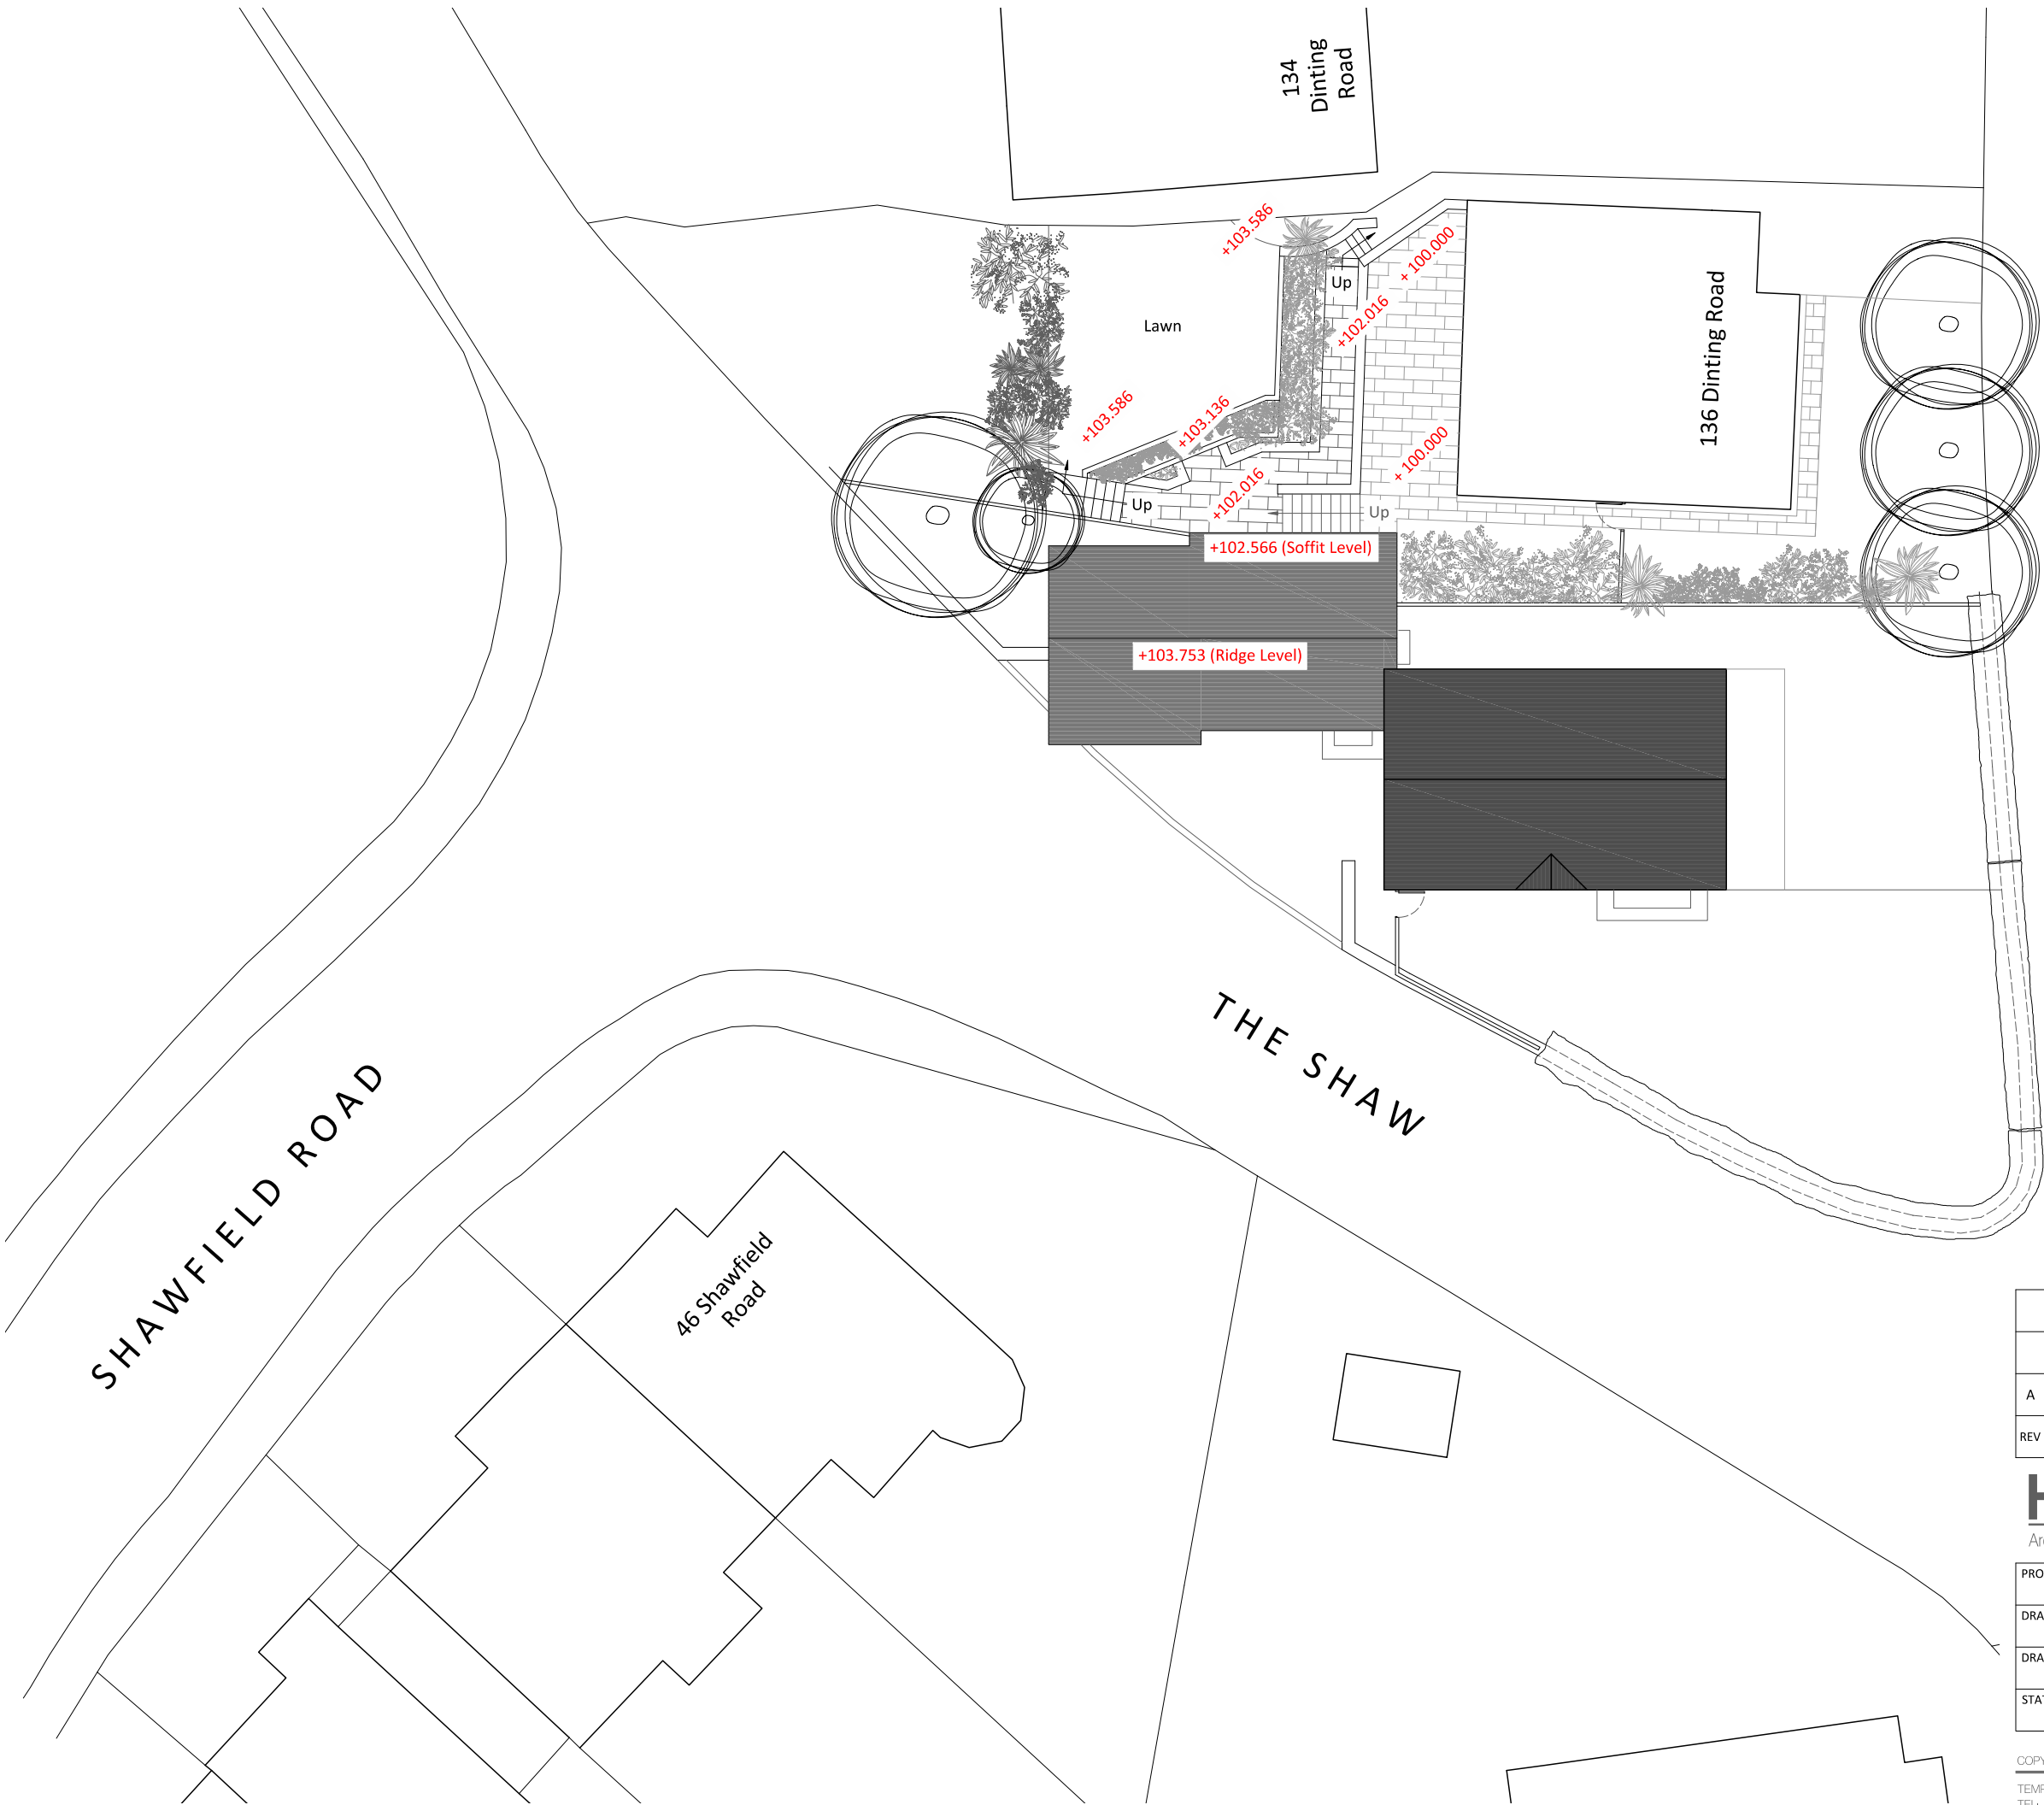