
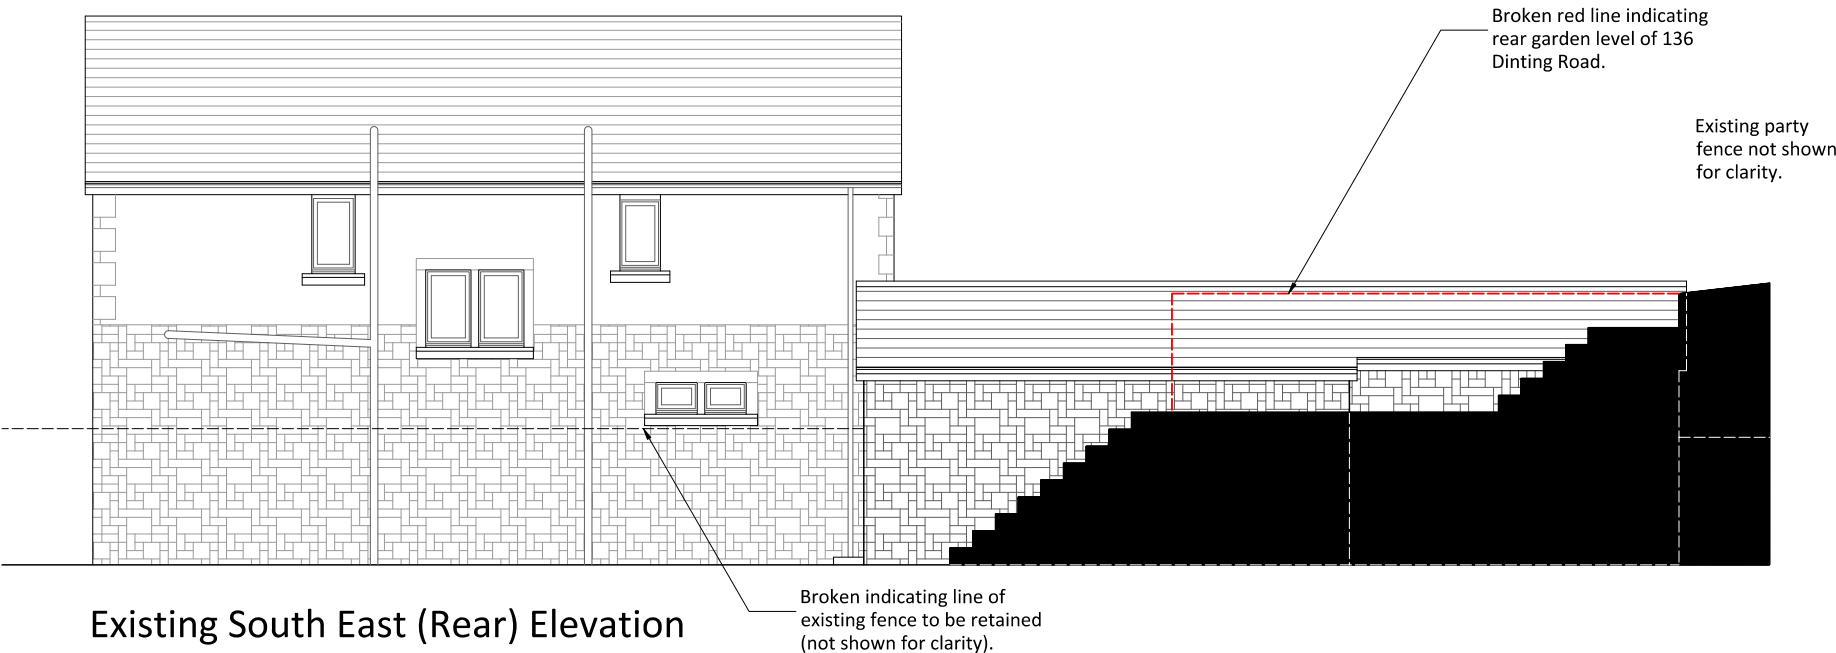


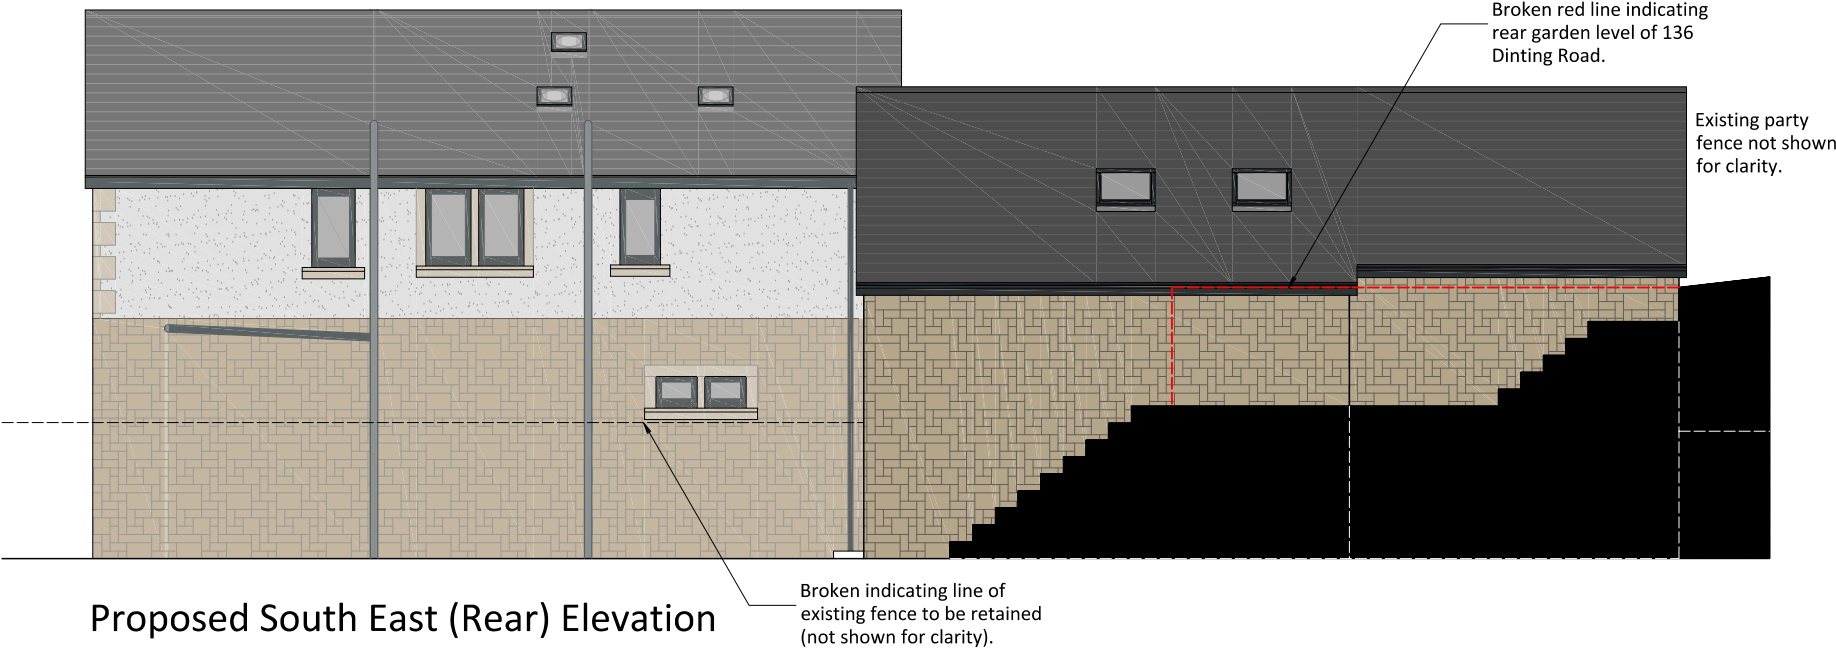

HNA architects
Architecture | Planning | Design

REV	DATE	AMENDMENT	BY	CHKD
B	17/07/2024	Reinstate existing car park space and substitute boarding for stone/render.	EP	MB
A	18/03/2024	Gable elevations relocated to separate drawing and existing and proposed rear elevations and context added.	DB	MB

PROJECT:	19 The Shaw, Glossop			
DRAWING:	Existing and Proposed Rear Elevations			
DRAWN BY:	DB	CHECKED BY:	--	CREATED: 14/09/2023 SCALE: 1:100 @ A3
STATUS:	Developed Design		DRAWING No: 1440/P-201	REVISION: B

COPYRIGHT REMAINS WITH HNA ARCHITECTS Ltd.
TEMPLE WORKS, TEMPLE STREET, OLDHAM, OL13NJ
TEL: 0161 688 1820
E-MAIL: info@hna-architects.co.uk

RIBA 
Chartered Practice