


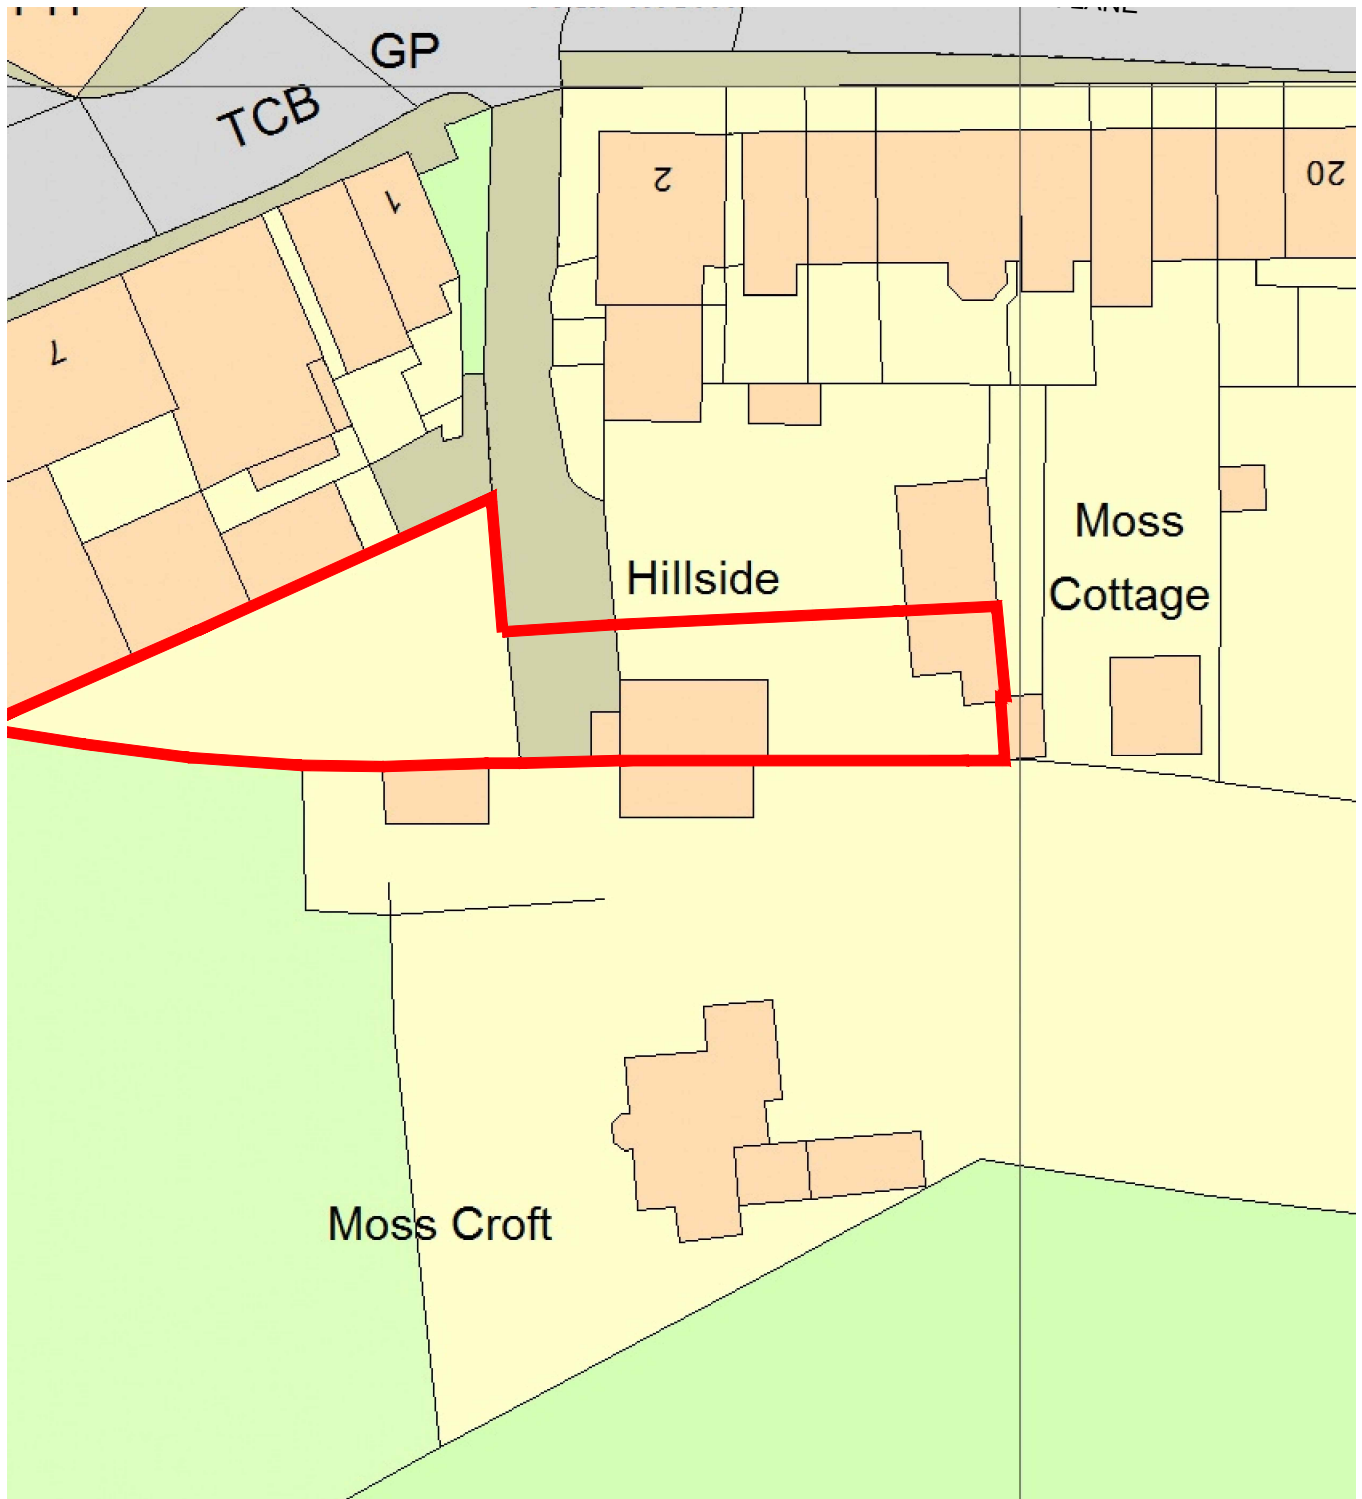

Hillside, Town Lane, Charlesworth
Existing Site Plan
Scale 1:500

