


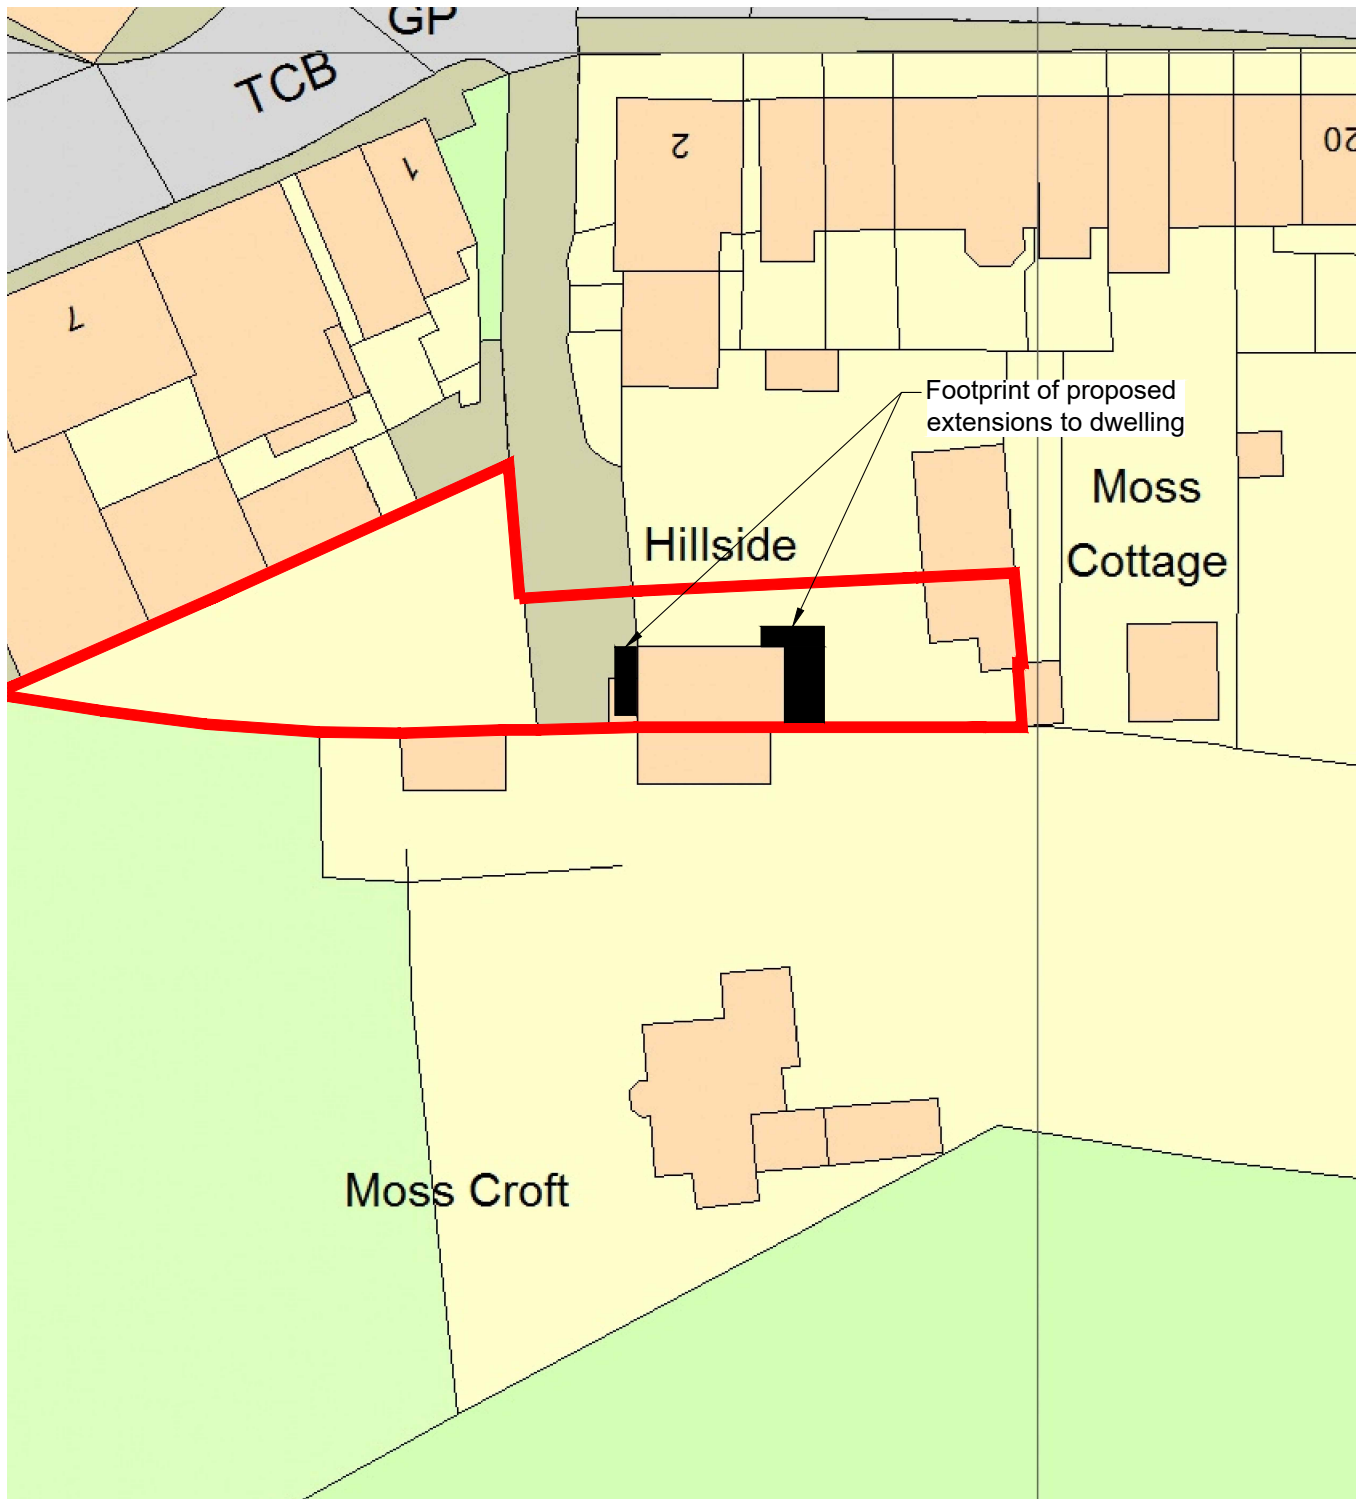

Hillside, Town Lane, Charlesworth
Proposed Site Plan
Scale 1:500

