

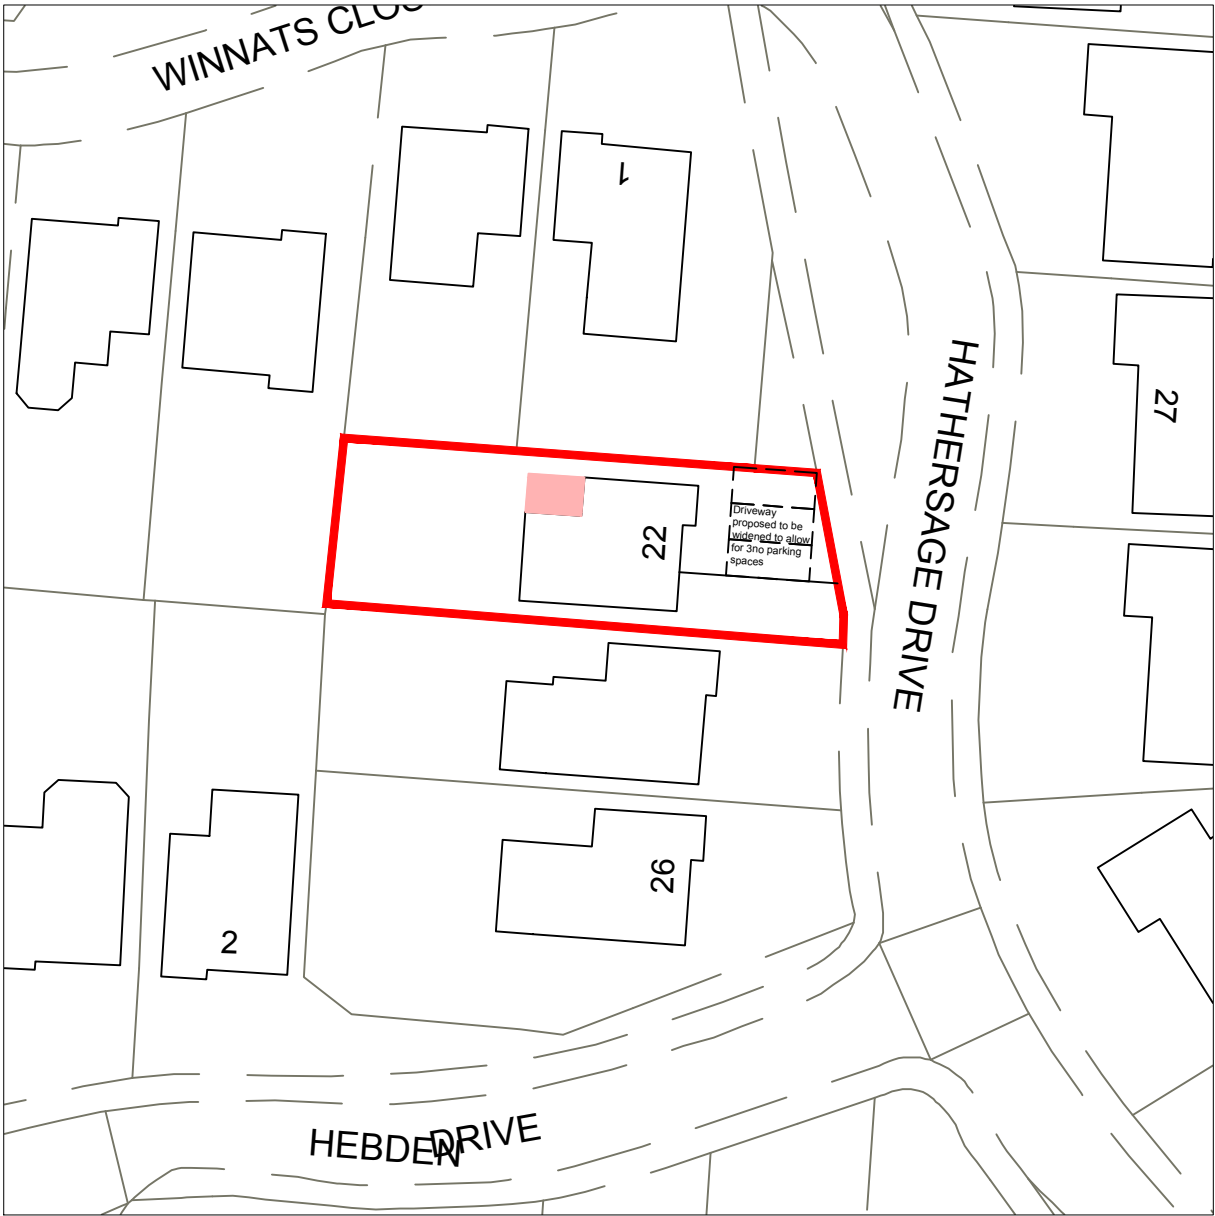


 

Location Plan
Scale 1:1250

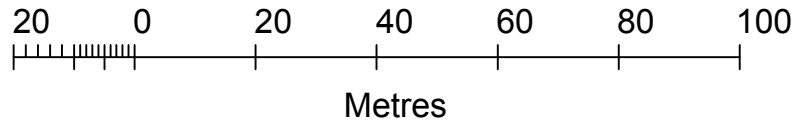

Site Plan
Scale 1:500

- Area of proposal
- Red line boundary



Address:

Mr & Mrs Hawson,
22 Hathersage Drive, Glossop, Derbyshire
SK13 8RG

Project:
Proposed single storey rear extension and partial
garage conversion

Title:
Location Plan

Scale: 1:1250 & 1:500 @ A3

Drawn: C.K.	Date: January 2025
----------------	-----------------------

Project no.: 3309	Drawing no.: 3309-005
----------------------	--------------------------

PLANMART LIMITED
9, GEORGE STREET, GLOSSOP,
DERBYSHIRE SK13 8AY.
TEL: 01457 863153