





Proposed Front Elevation

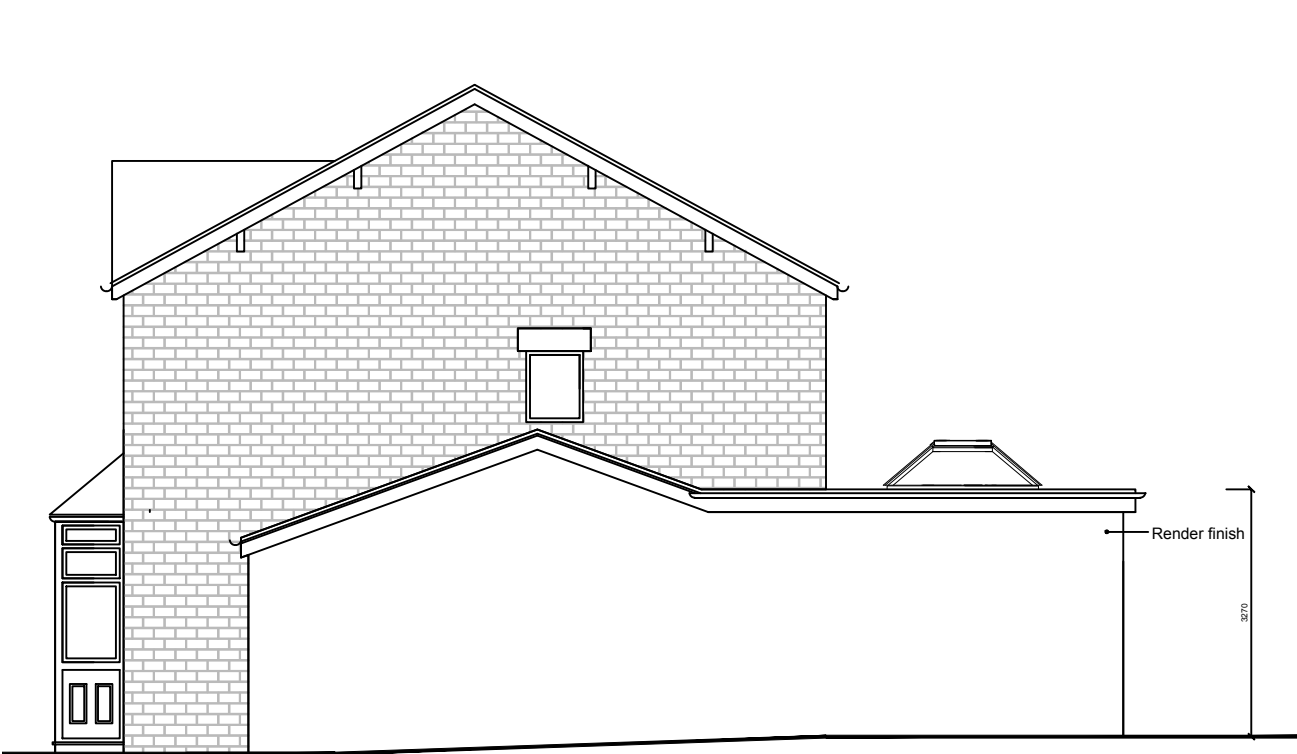

Proposed Side Elevation



Proposed Rear Elevation

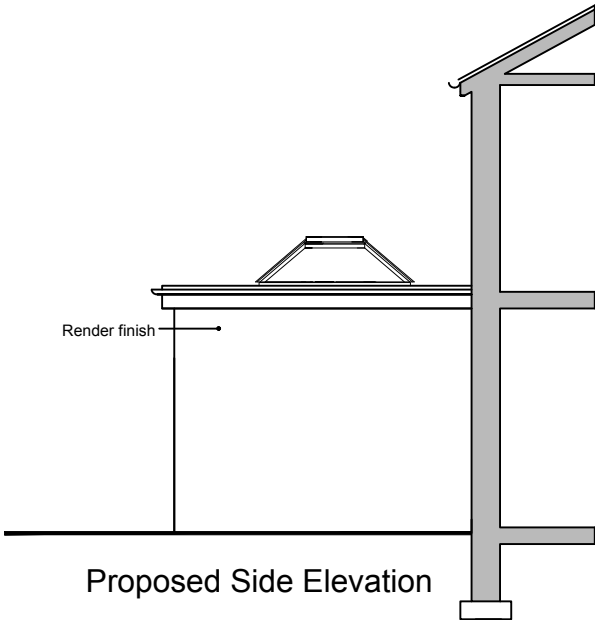

Proposed Side Elevation



Address:

Mrs Olivia Bottomley
21 North Road, Glossop, Derbyshire SK13 7AU

Project:

Proposed single storey side and rear extension

Title:

Proposed Elevations

Scale: 1:100 @ A3

Drawn: C.K.	Date: November 2024
----------------	------------------------

Project no.: 3289	Drawing no.: 3289-004
----------------------	--------------------------



Metric Scale