


NOTE:  
THIS DRAWING IS COPYRIGHT AND IS SENT TO YOU IN CONFIDENCE  
IT MAY NOT BE REPRODUCED USED OR DISCLOSED IN WHOLE OR IN  
PART WITHOUT THE PRIOR WRITTEN PERMISSION OF THE ARCHITECT  
CONTRACTORS SHALL NOT RELY UPON DIMENSIONS SCALED  
FROM THIS DRAWING- IF IN DOUBT ASK  
IT IS THE CONTRACTORS RESPONSIBILITY TO READ THIS DRAWING IN  
CONJUNCTION WITH ALL OTHER RELEVANT INFORMATION AND THE  
CONTRACT DOCUMENTS AND TO CHECK ALL DIMENSIONS AND  
REPORT ANY DISCREPANCIES TO THE ARCHITECT PRIOR TO  
CONSTRUCTION

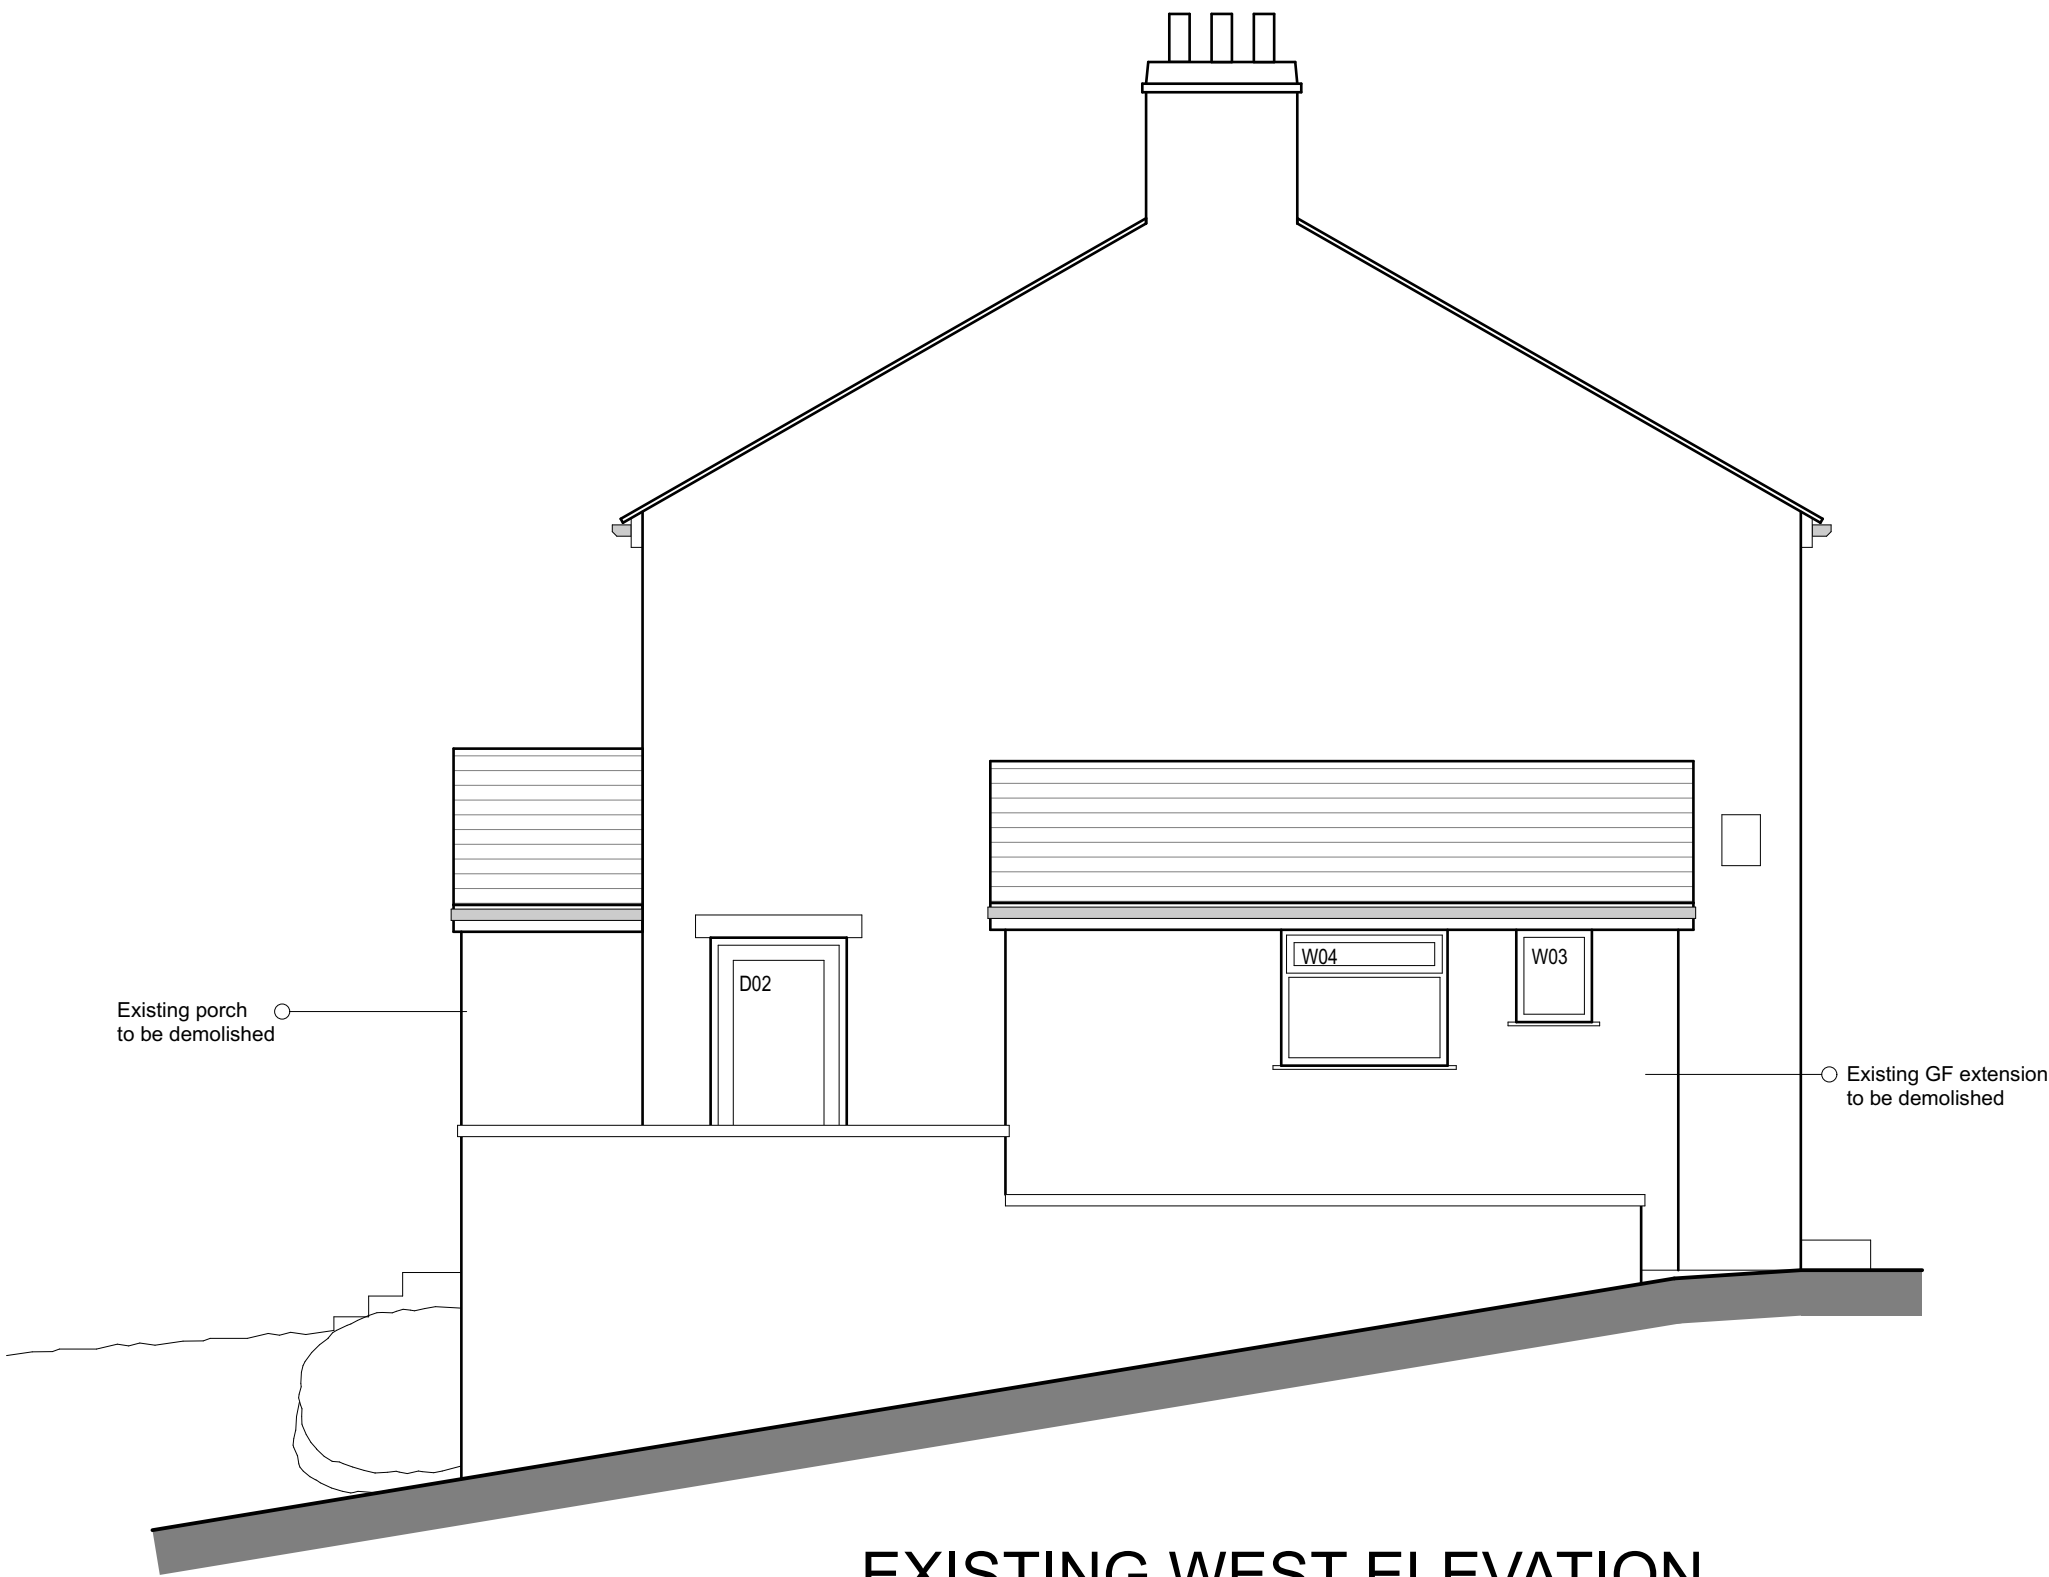

EXISTING WEST ELEVATION

Scale 1:50 0 1 2 3 4 5m




EXISTING SOUTH ELEVATION



EXISTING ELEVATION



EXISTING NORTH ELEVATION

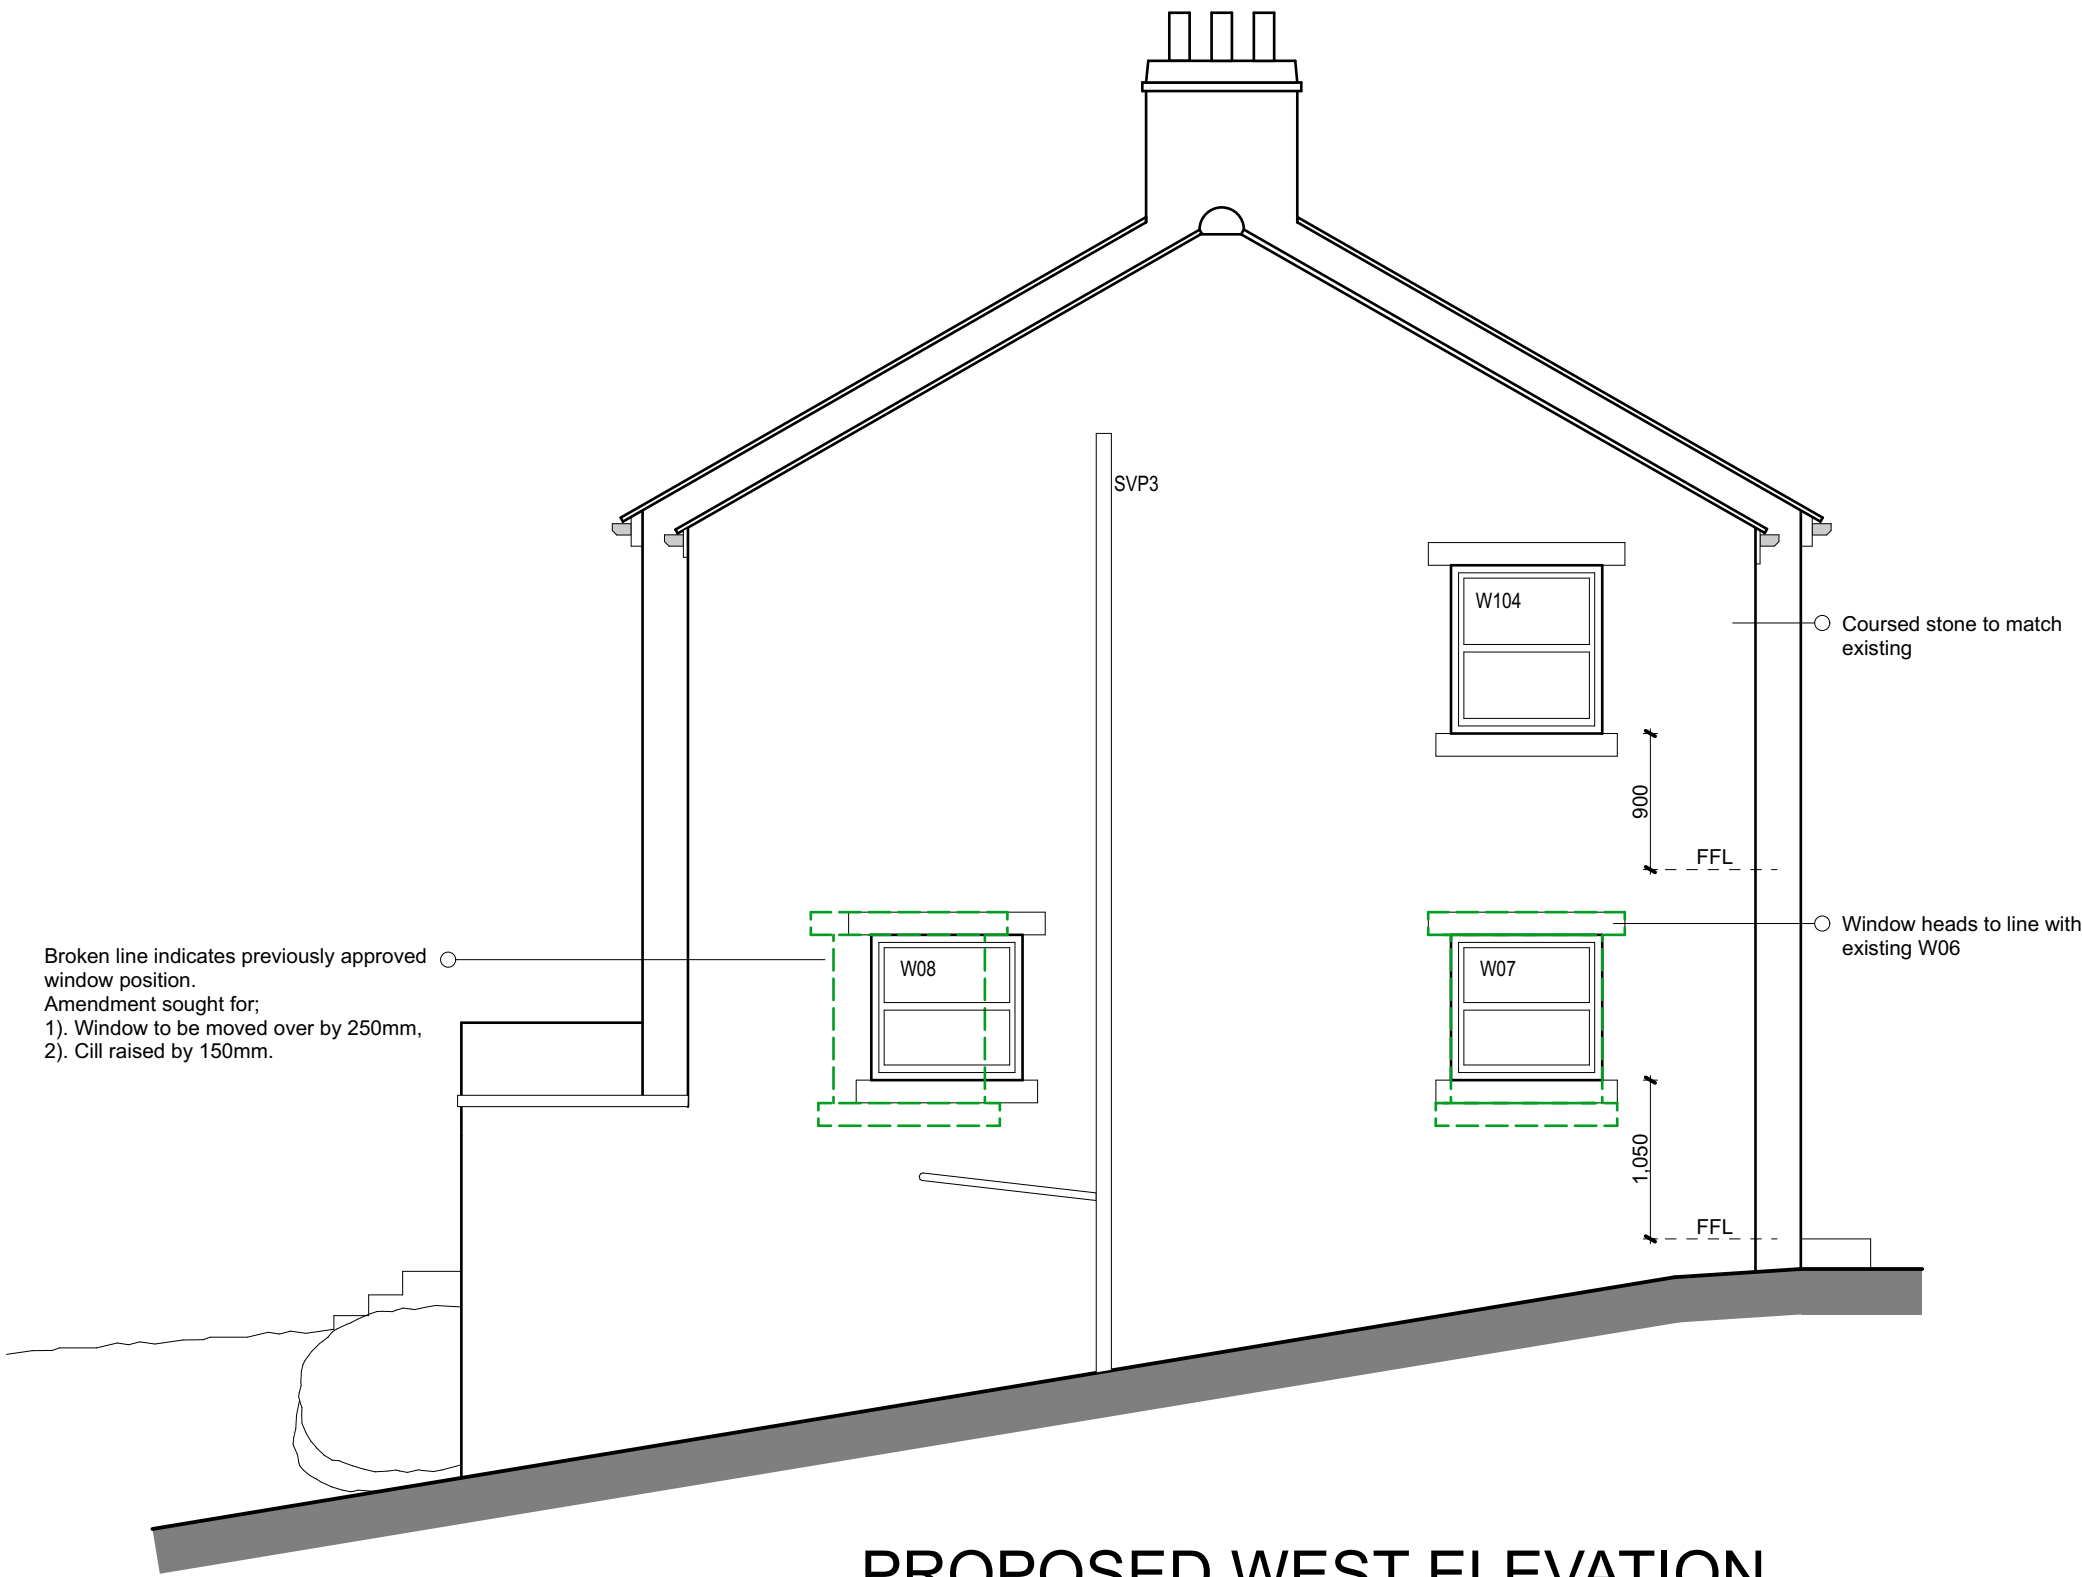

PROPOSED WEST ELEVATION

Scale 1:50 0 1 2 3 4 5m



PROPOSED SOUTH ELEVATION



PROPOSED NORTH ELEVATION

|          |                                                                               |          |
|----------|-------------------------------------------------------------------------------|----------|
| J        | Non material minor amendment windows (west elevation) repositioned & reduced. | 29/01/25 |
| H        | Front proposed LH door changed to window                                      | 20/06/22 |
| G        | Fenestration changes                                                          | 08/06/22 |
| F        | Door & window changes                                                         | 11/05/22 |
| E        | Patio removed and door changed                                                | 17/02/22 |
| D        | Window & patio reduced                                                        | 08/02/22 |
| C        | Extension reduced in size                                                     | 07/12/21 |
| B        | Rear wall line changed                                                        | 01/09/21 |
| A        | Doors changed on front elevation                                              | 26/08/21 |
| Revision | Details                                                                       | Date     |

|          |          |
|----------|----------|
| Stage.   | PLANNING |
| Project. |          |

1 LARKHILL TERRACE

Existing & proposed elevations

|                                                                |           |        |        |
|----------------------------------------------------------------|-----------|--------|--------|
| © Copyright in this drawing is vested in Greenhalgh & Williams |           |        |        |
| Scale.                                                         | 1:50 @ A1 | Date.  | Jan 25 |
| Dwg No.                                                        | 3126.02   | Rev    | J      |
|                                                                |           | Drawn. | MT     |

**greenhalgh & williams**  
architects & building surveyors  
Bury Office:  
3 Manchester Road, Bury, BL9 0DR Tel : 44 (0)161 764 6995