




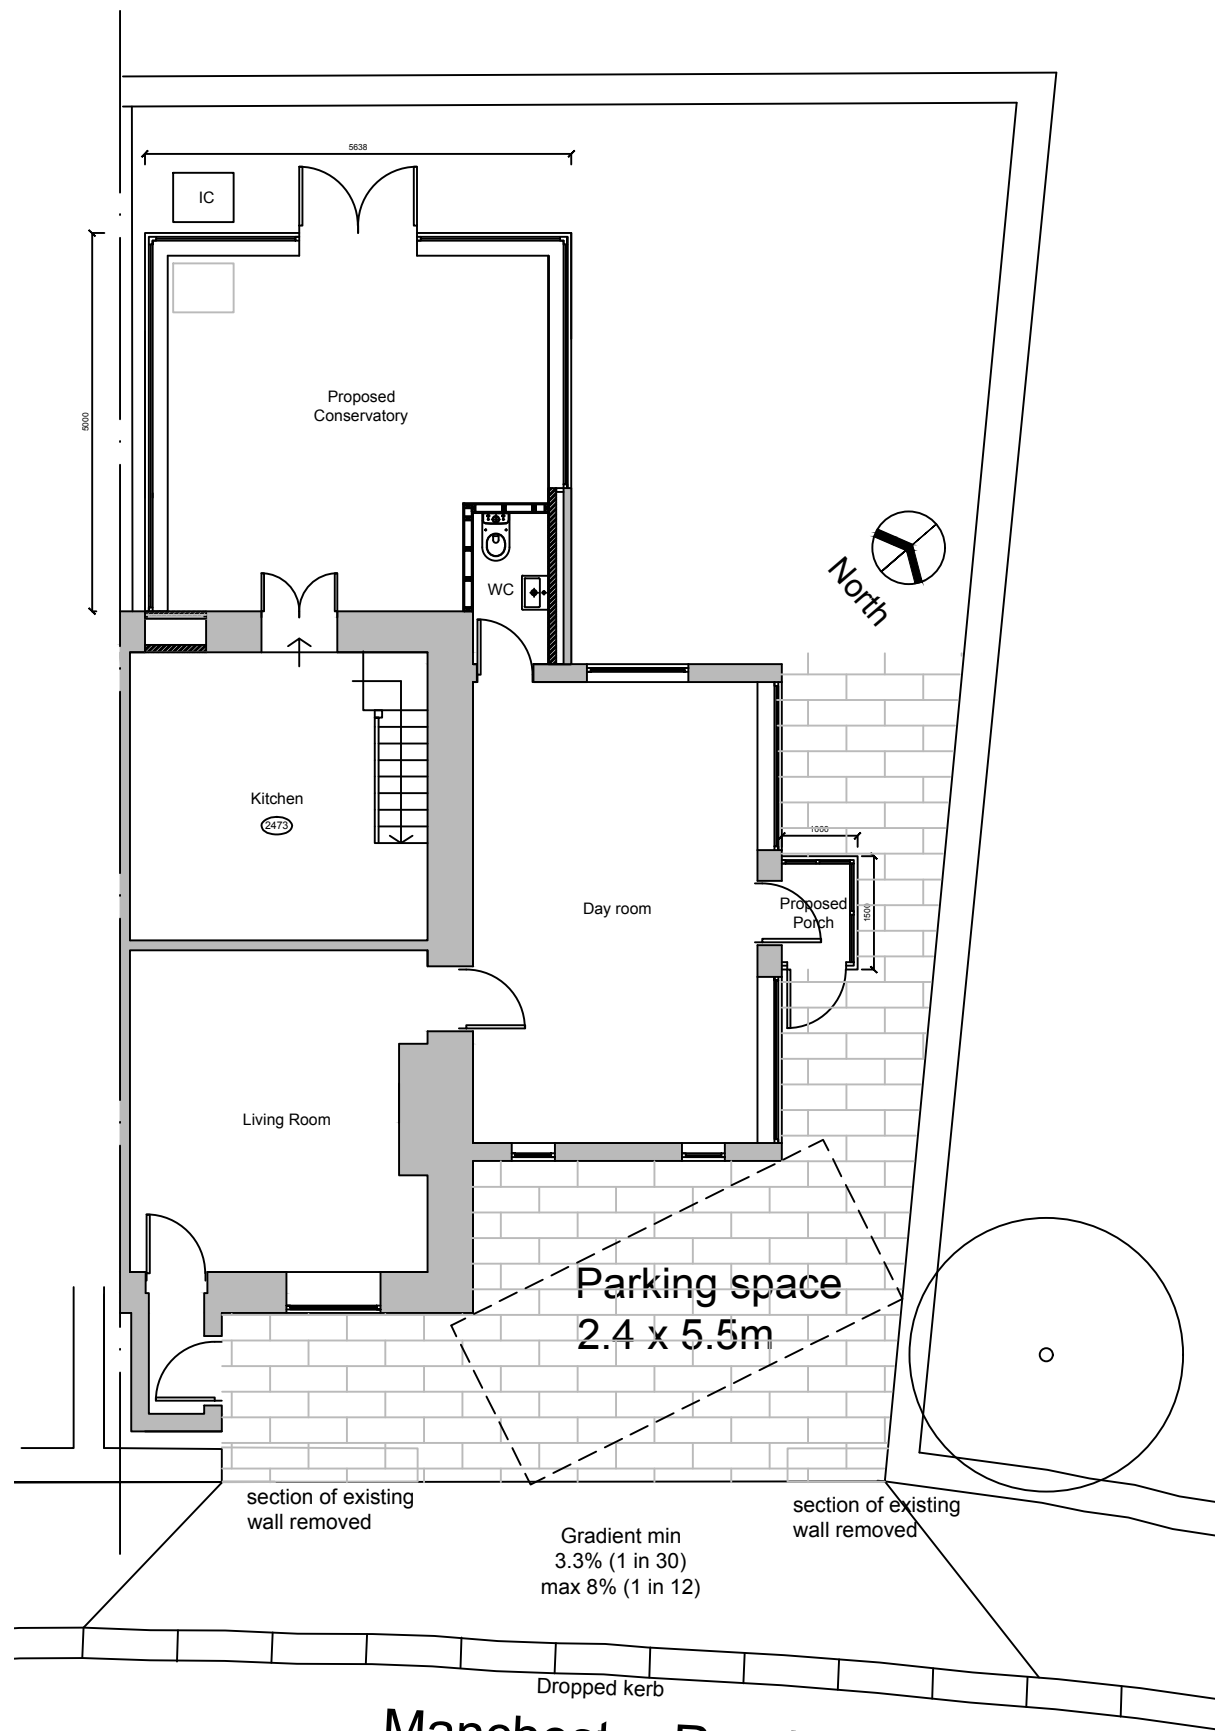

Proposed Ground Floor Plan

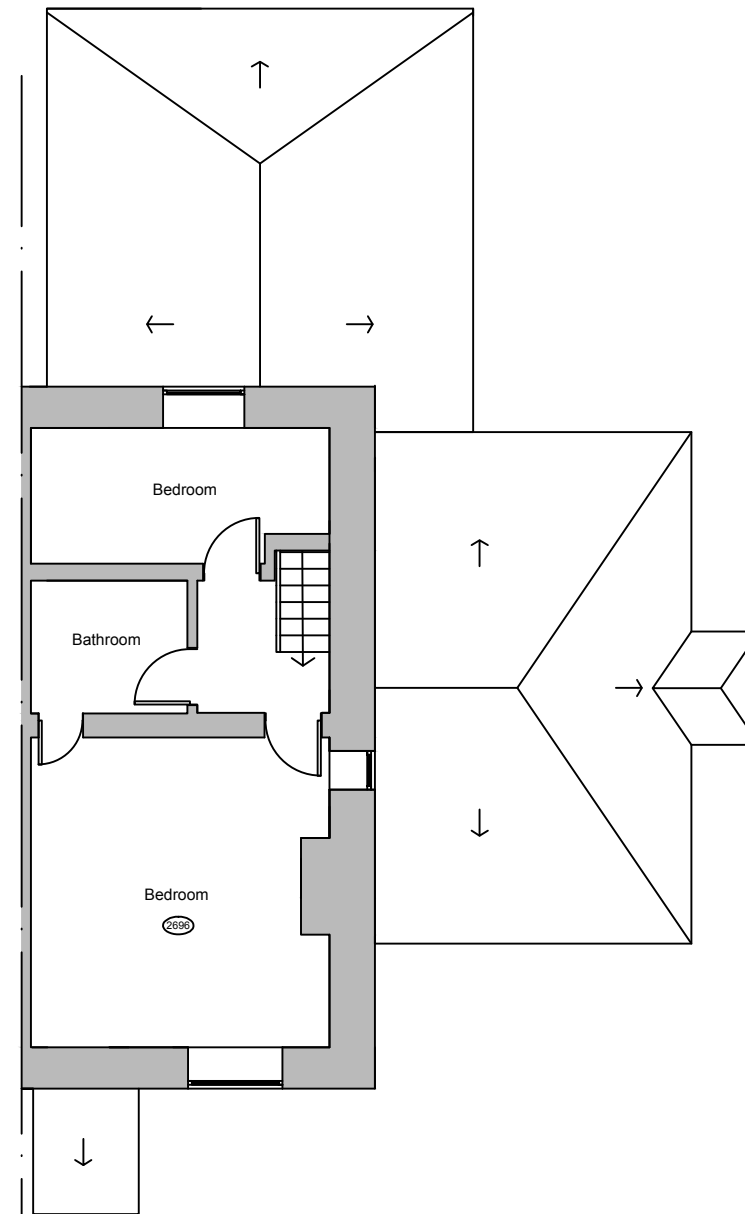


Proposed First Floor Plan

 

Metric Scale

Rev A - revised to planning validation team
comments Jan 2024

 

Address:

Dr Zulfiqar Husain,
3 Manchester Road, Tintwistle, Derbyshire
SK13 1NF

Project:

Proposed conservatory to rear, porch to side
extension and dropped kerb to access drive from
Manchester Road

Title:

Proposed Plans

Scale: 1:100 @ A3

Drawn:

C.K.

Date:

January 2025

Project no.:

3310

Drawing no.:

3310-003A

PLANMART LIMITED
9, GEORGE STREET, GLOSSOP,
DERBYSHIRE SK13 8AY.
TEL: 01457 863153